



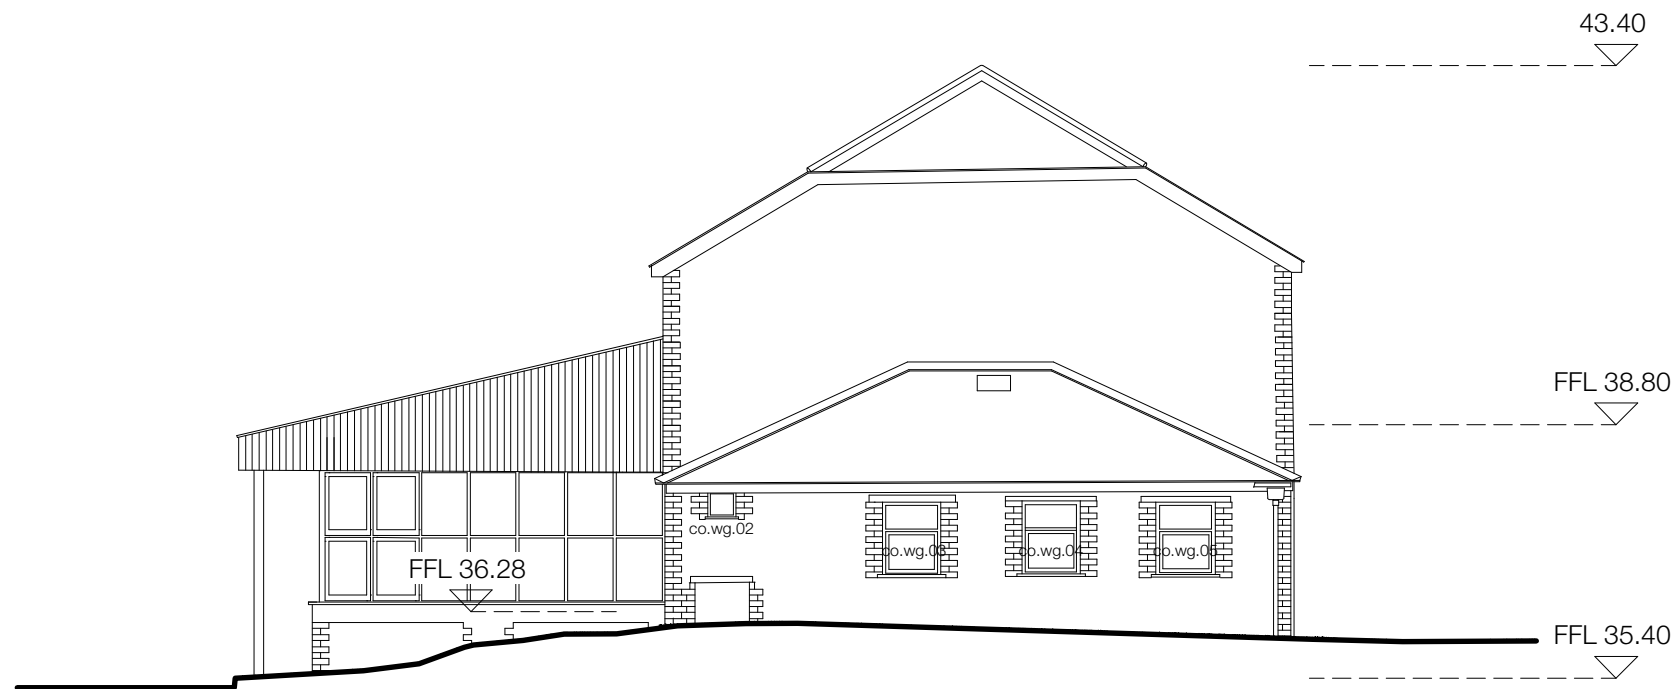

E6

Coach House - Existing North Elevation
SCALE: 1:100

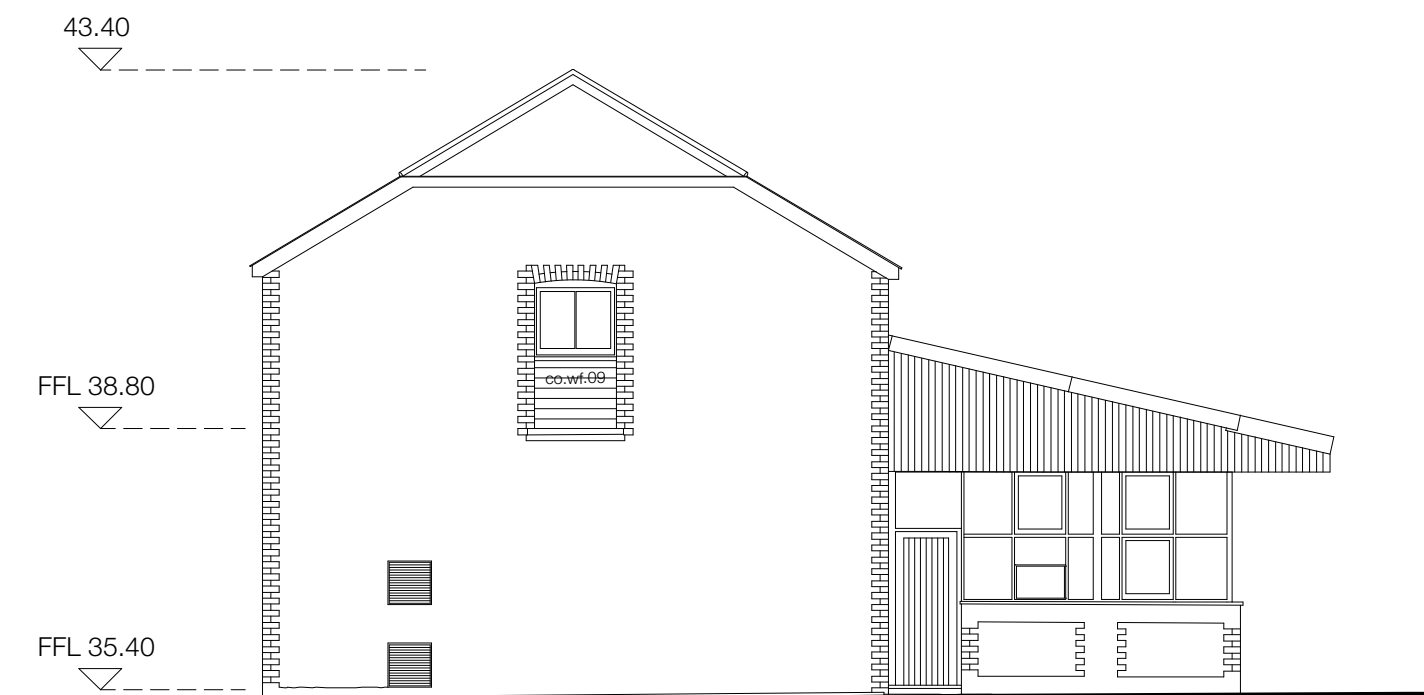

E7

Coach House - Existing South Elevation
SCALE: 1:100