
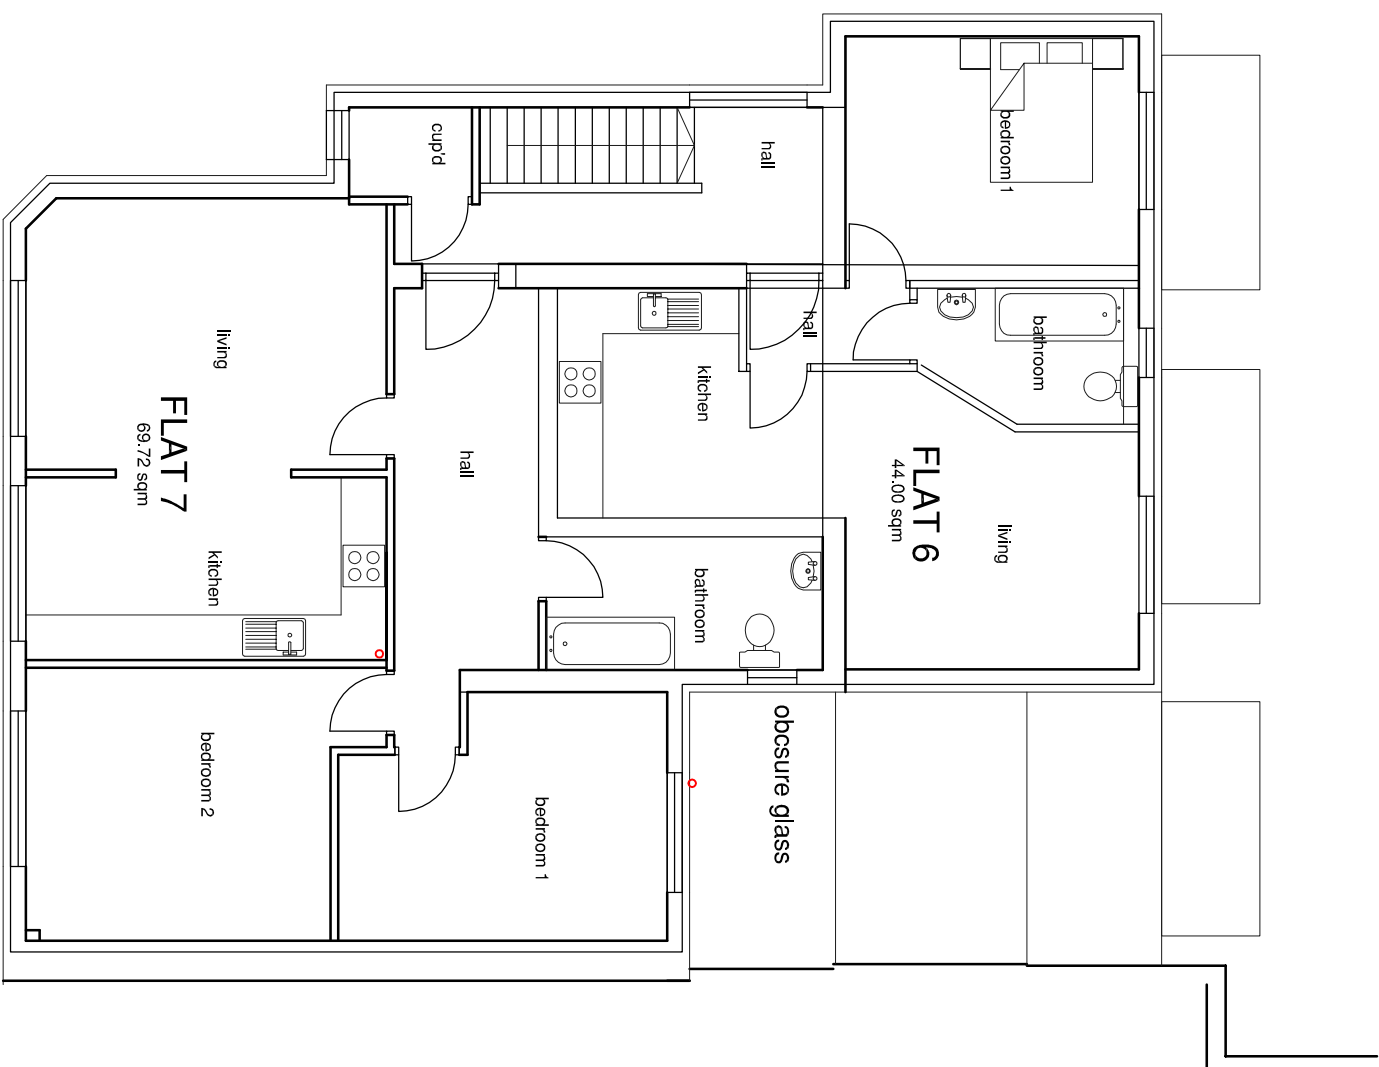
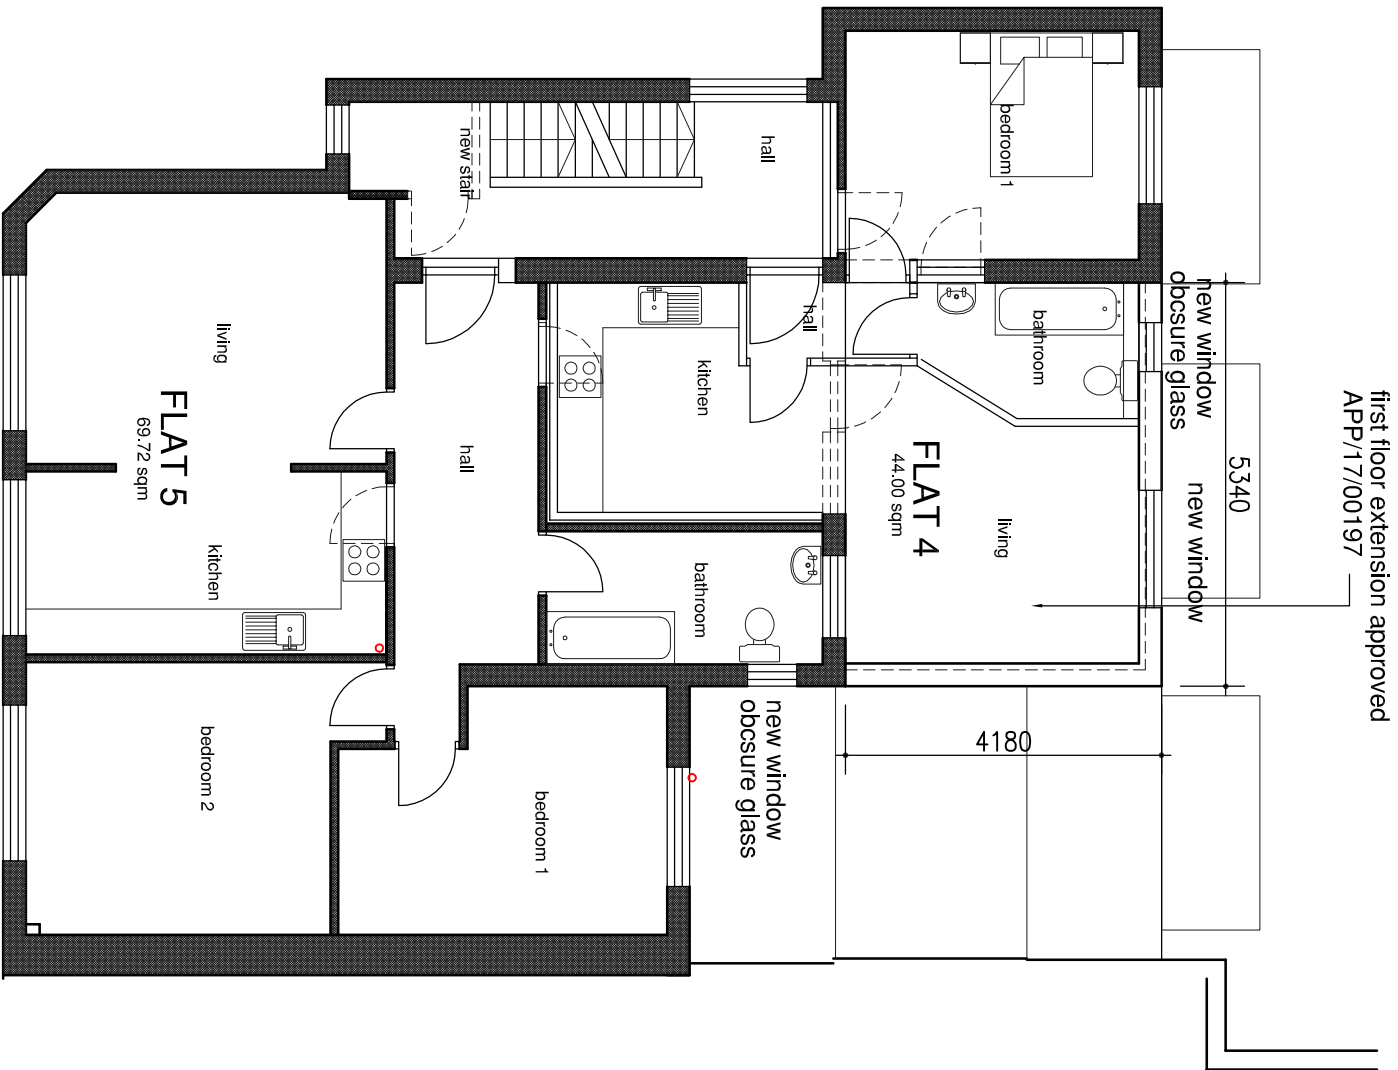


Side

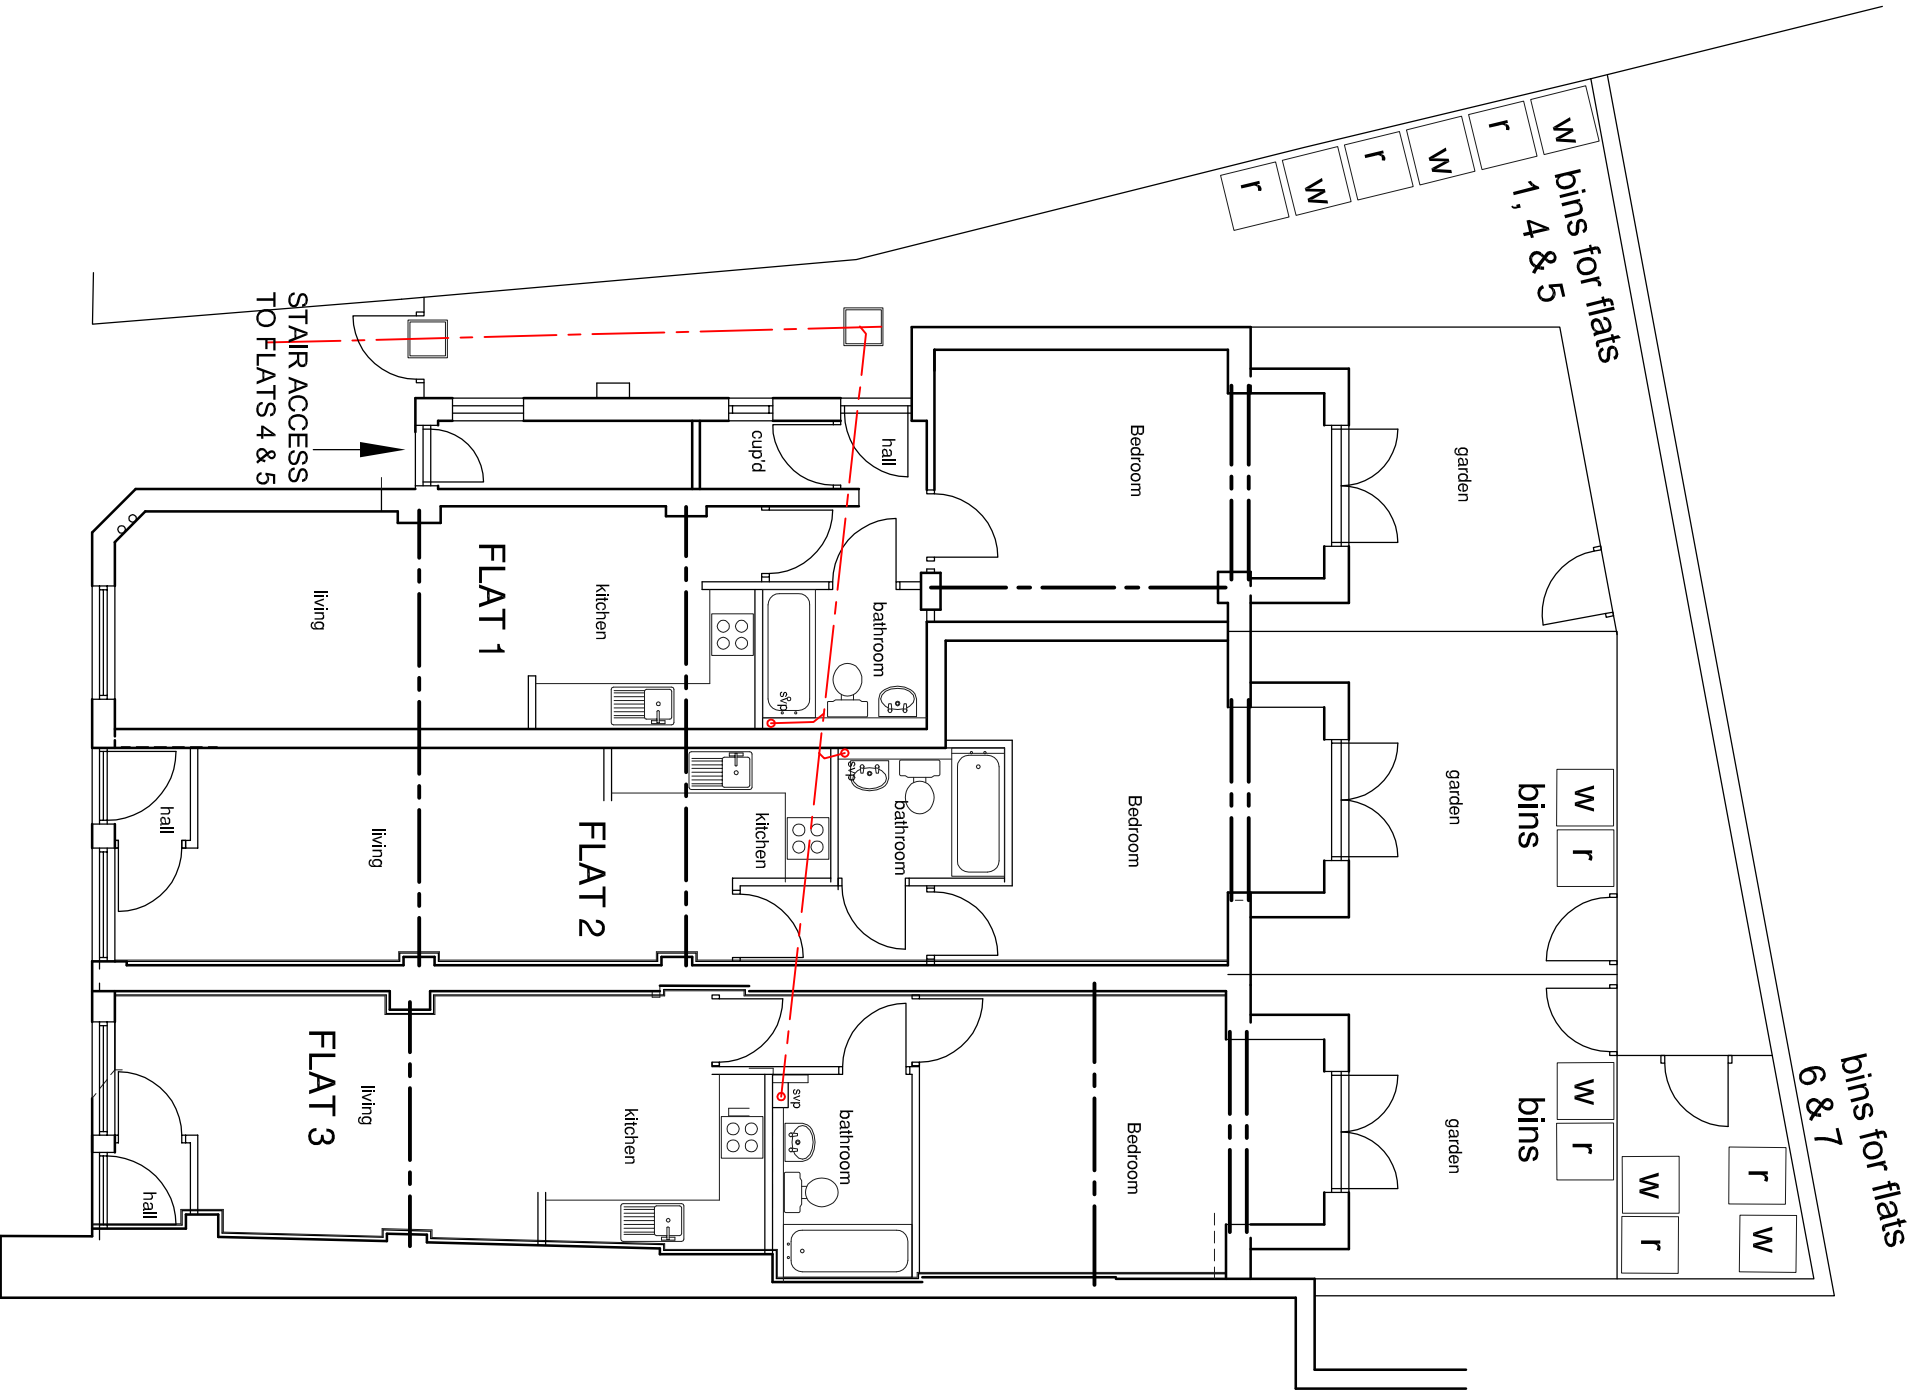

Second Floor Plan

Rev	Description	Dwnr / Date	Ckx / Date
A	Start drawing & copyright withdrawn added		
-	Original Issue		

This drawing is copyright and must not be disclosed to third parties without permission
 Scale dimensions are not to be used for construction

SCALE BAR 1:100

0 5 10

4 Queensgate
Queens Road
Fareham
Hampshire
PO16 0NW

architecture

architectural technologist

PROJEC
CLIENT
East Pallent Developments

DRAWING TITLE
Plans, Elevations
Proposed

PROJECT NO.	DRAWING NO.	REV.	SCALE
16036	404	A	1:100