




REV DATE		CHANGED	BY	CHK	REF	FOR
A	08.03.17	FIRST ISSUE				
B	08.03.18	CLIENT COMMENTS	TG	PM		COMMENTS
C	01.02.18	PLANNING AGREEMENT	PM	TM		PLANNING
D	12.02.18	MINOR AMENDS	AL	PM		PLANNING

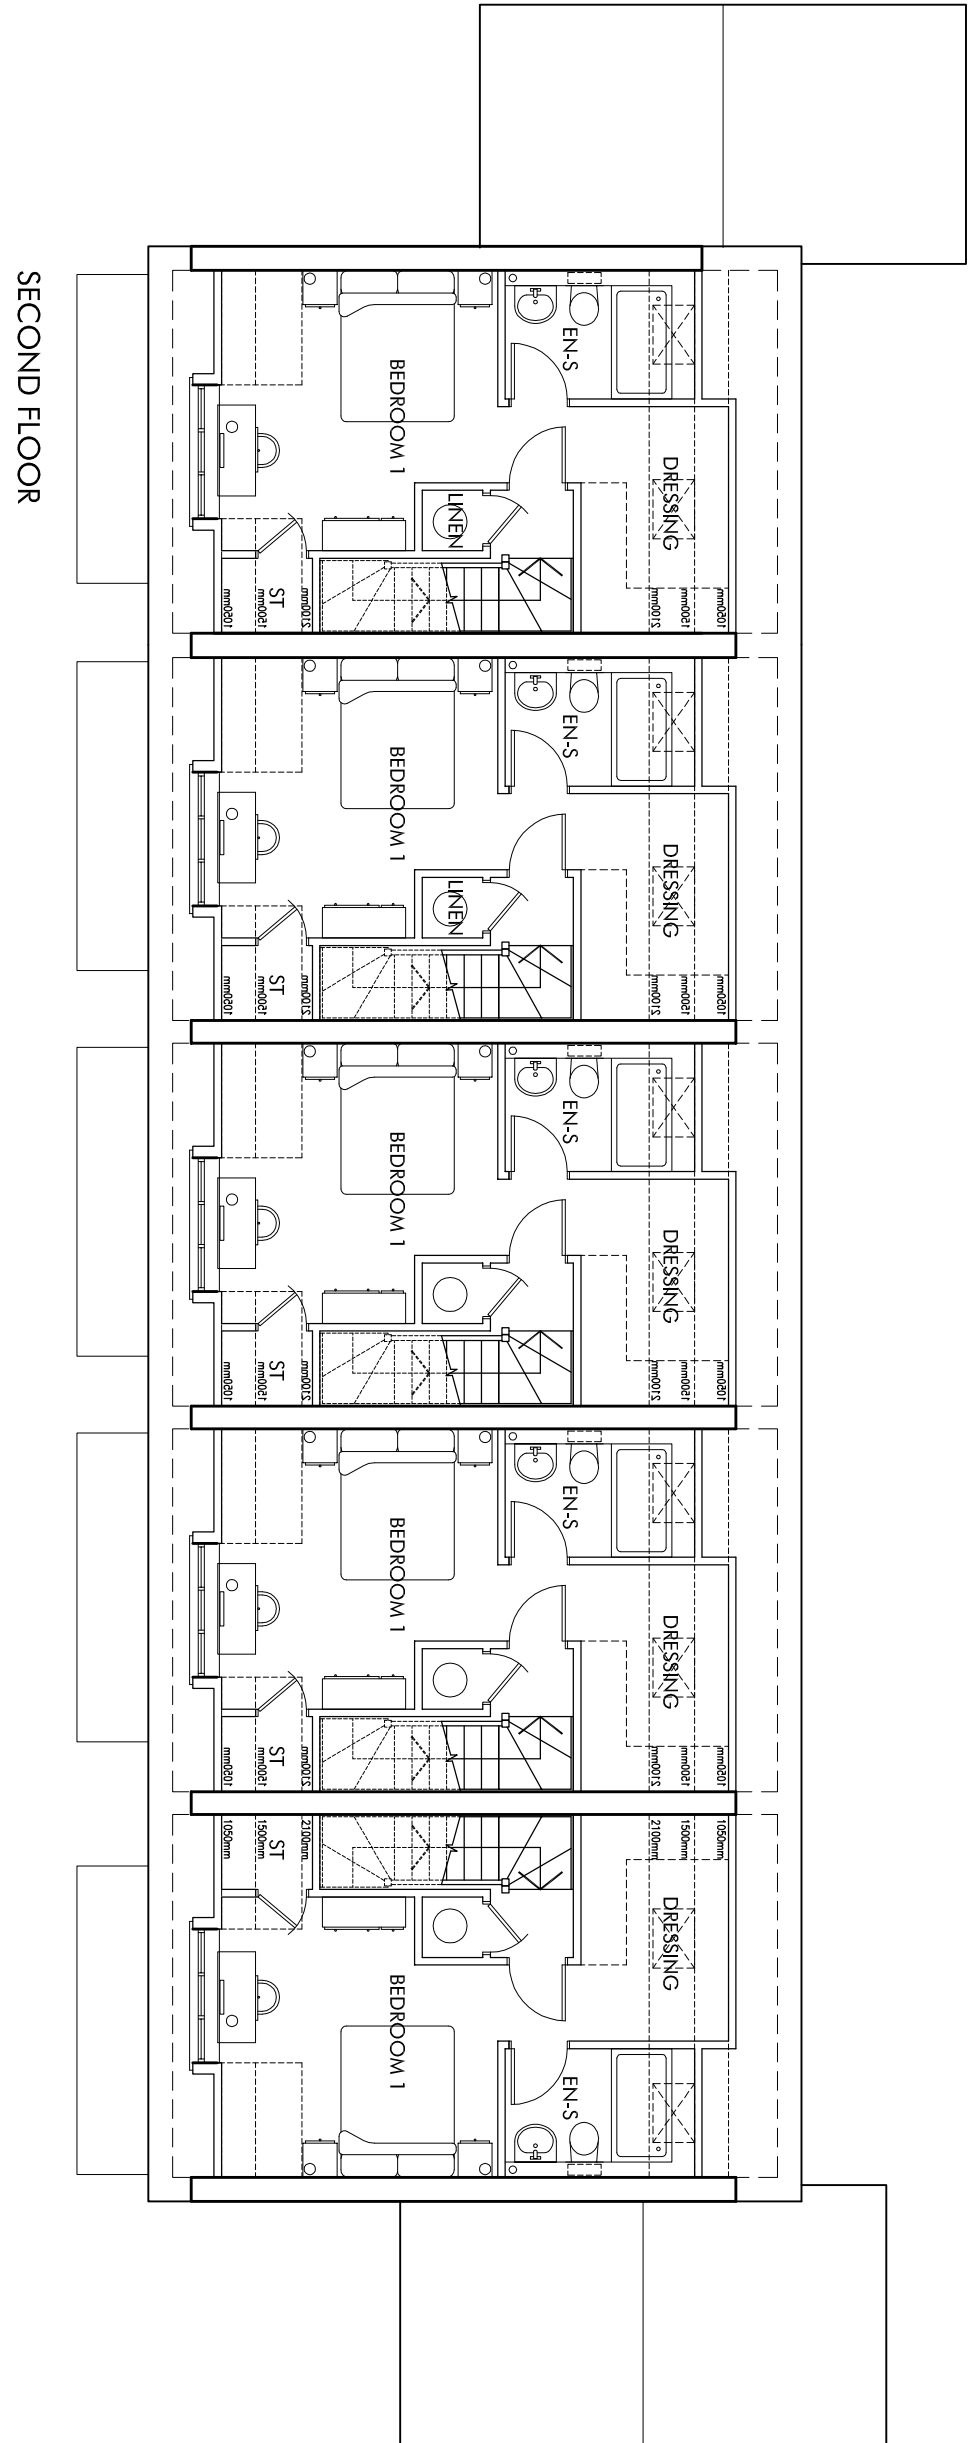

SECOND FLOOR

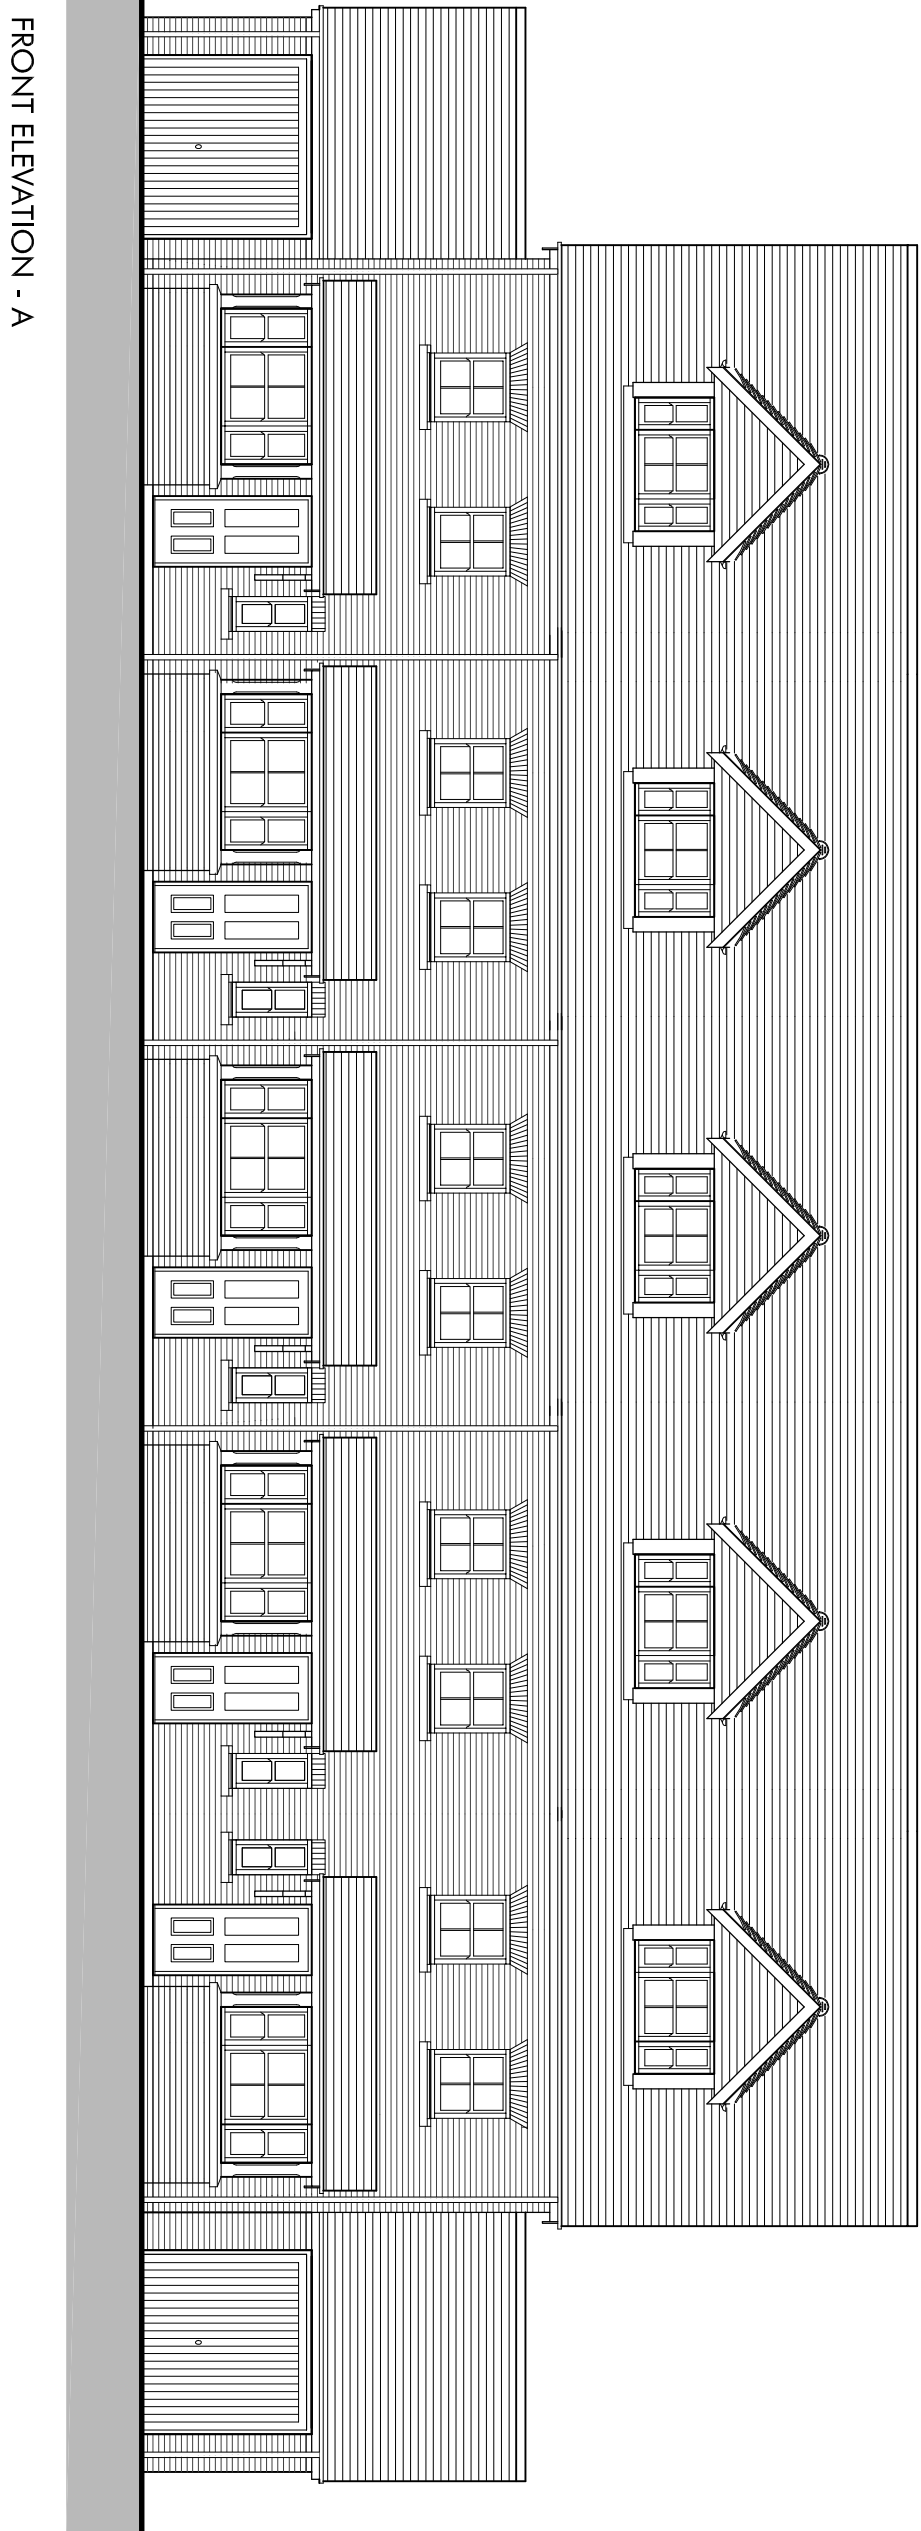


FRONT ELEVATION - A

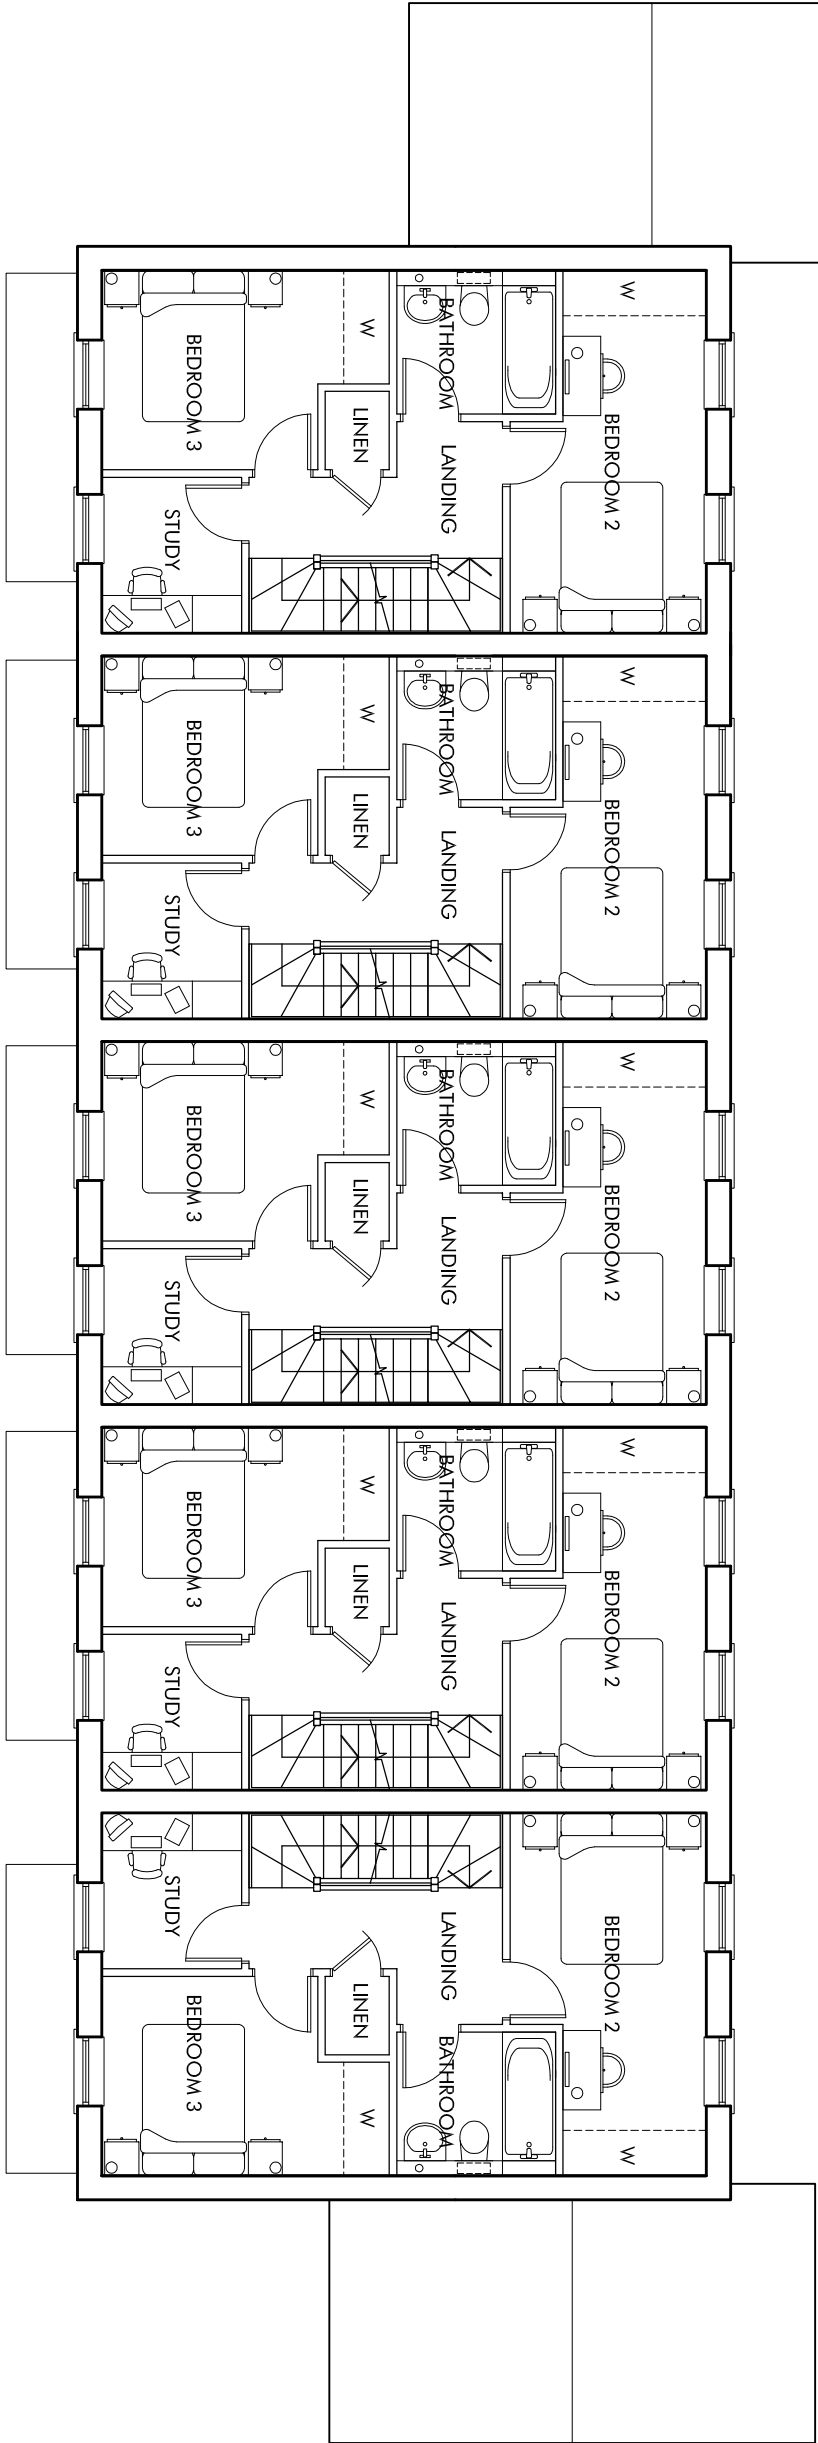



FIRST FLOOR

32269.5

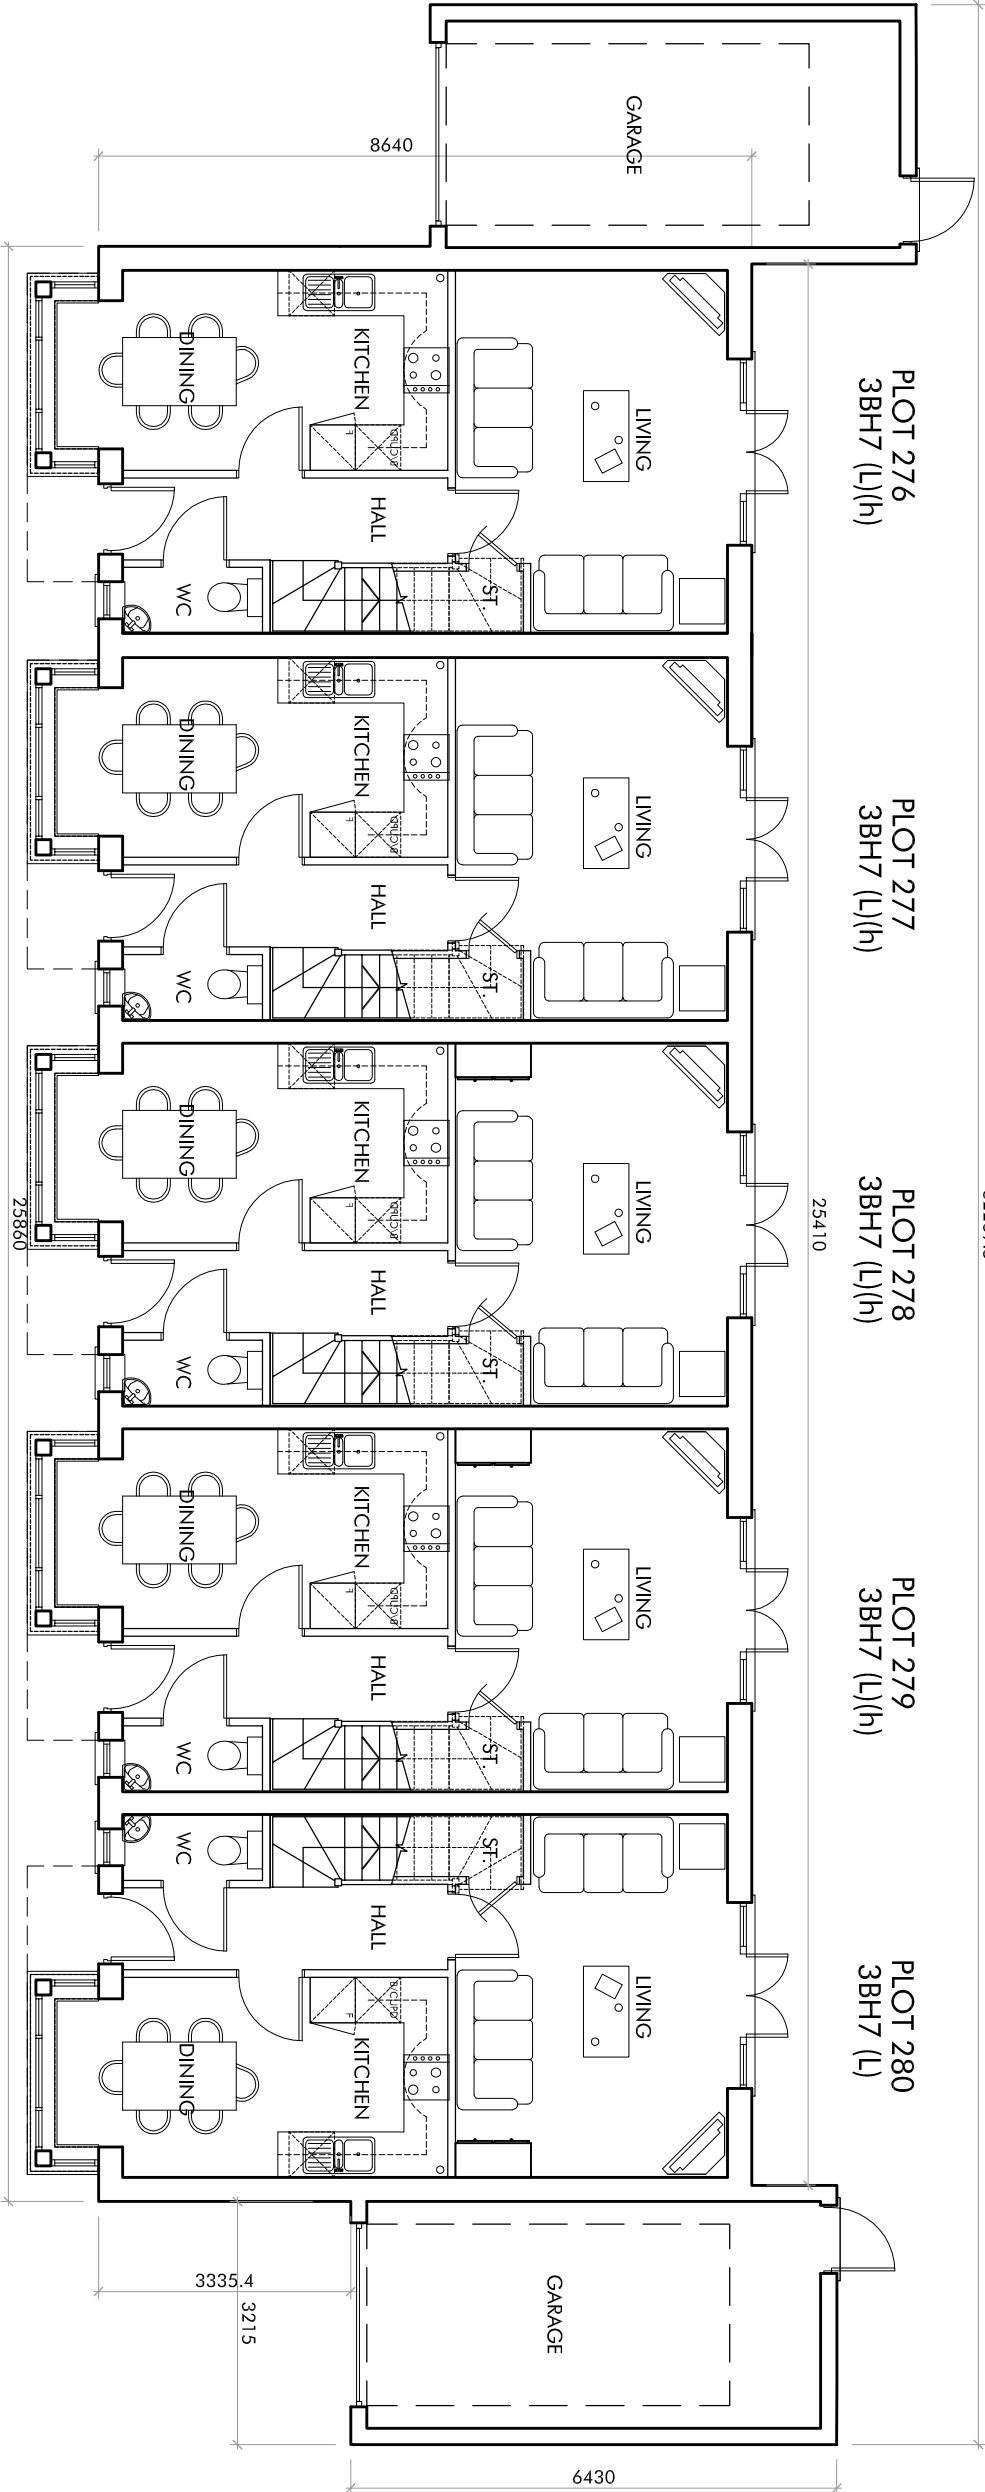

GROUND FLOOR

REAR ELEVATION - C

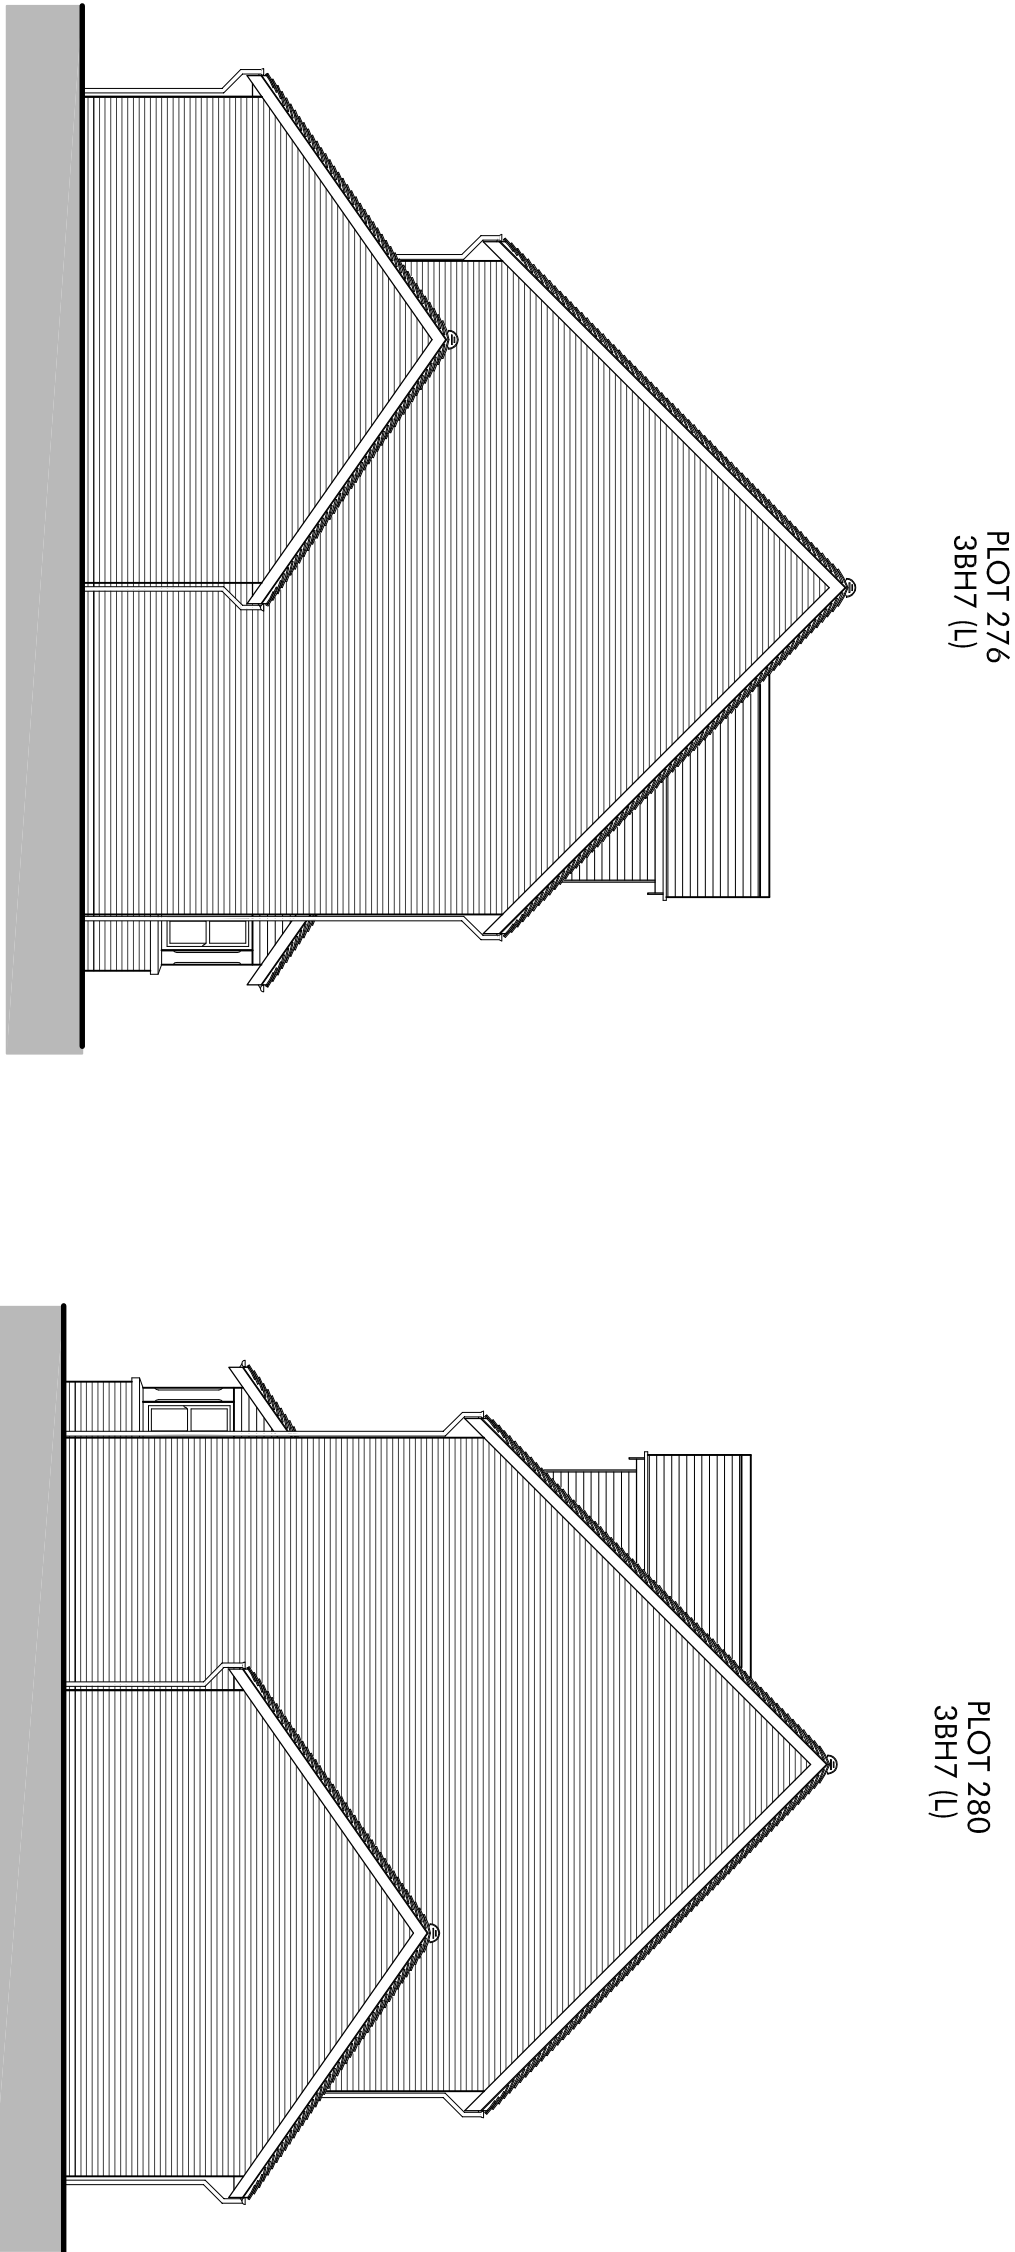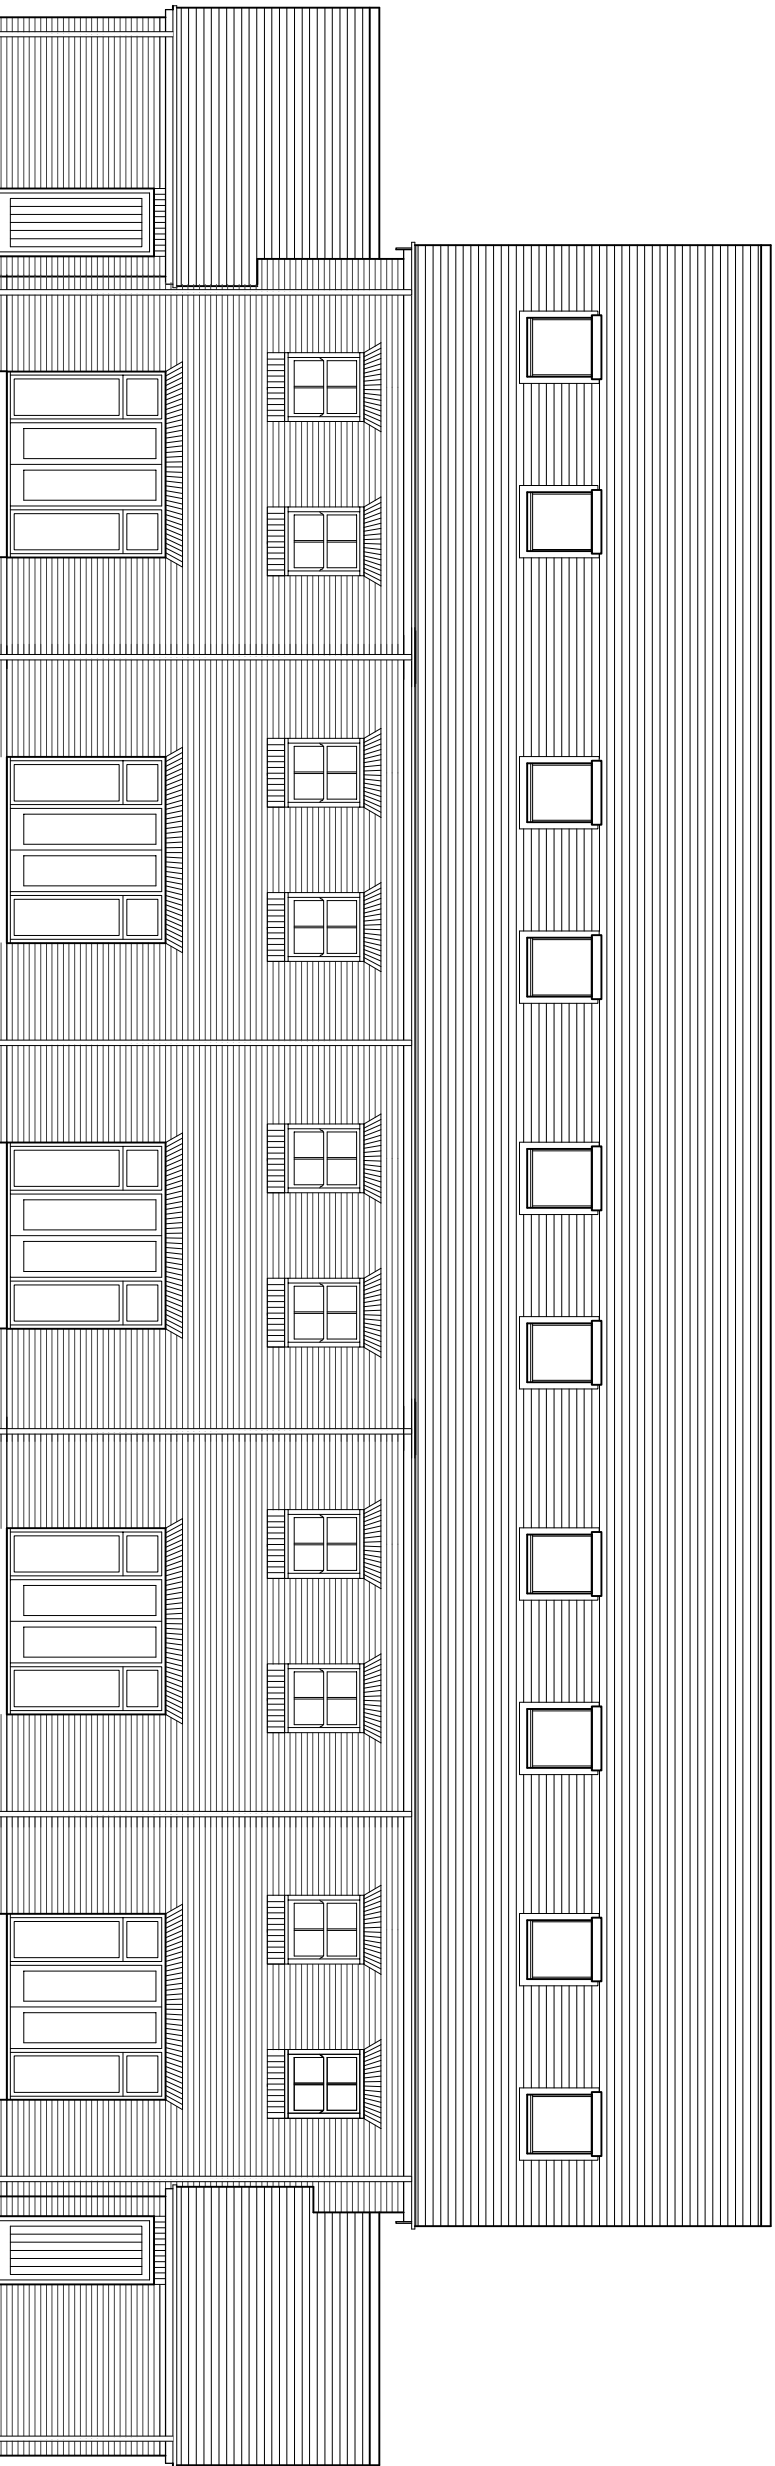

SIDE ELEVATION - D

SIDE ELEVATION - B

0m 1m 2m 3m 4m 5m
Scale 1:100

PLOT No.	UNIT TYPE	AREA sq.m	AREA sq.ft
280	3BH7 (L)	107.44	1156
PLOT No/ Horded	UNIT TYPE	AREA sq.m	AREA sq.ft
276, 277, 278, 279	3BH7 (L)	107.44	1156

OMEGA
PARTNERSHIP

Omega Partnership Limited, Architects and Urban Designers
Unit 6, AC Court, High Street, Thames Ditton, Surrey, KT7 0SR
T: 01372 570 213 W: www.omegapartnership.co.uk

client
LINDEN HOMES

project
WOODCROFT FARM, HAVANT
PHASE 2A (RESIDENTIAL PHASE 1A)

description
HOUSE TYPES 3BH7 (L)/K5
PLOTS 276 - 280
FLOOR PLANS & ELEVATIONS

project number	drawing number	revision
2668	A-3030	D
scale	date	
1:100 @ A1	DECEMBER 2017	
1:200 @ A3		
status	PLANNING	

2668-A-3030-D