



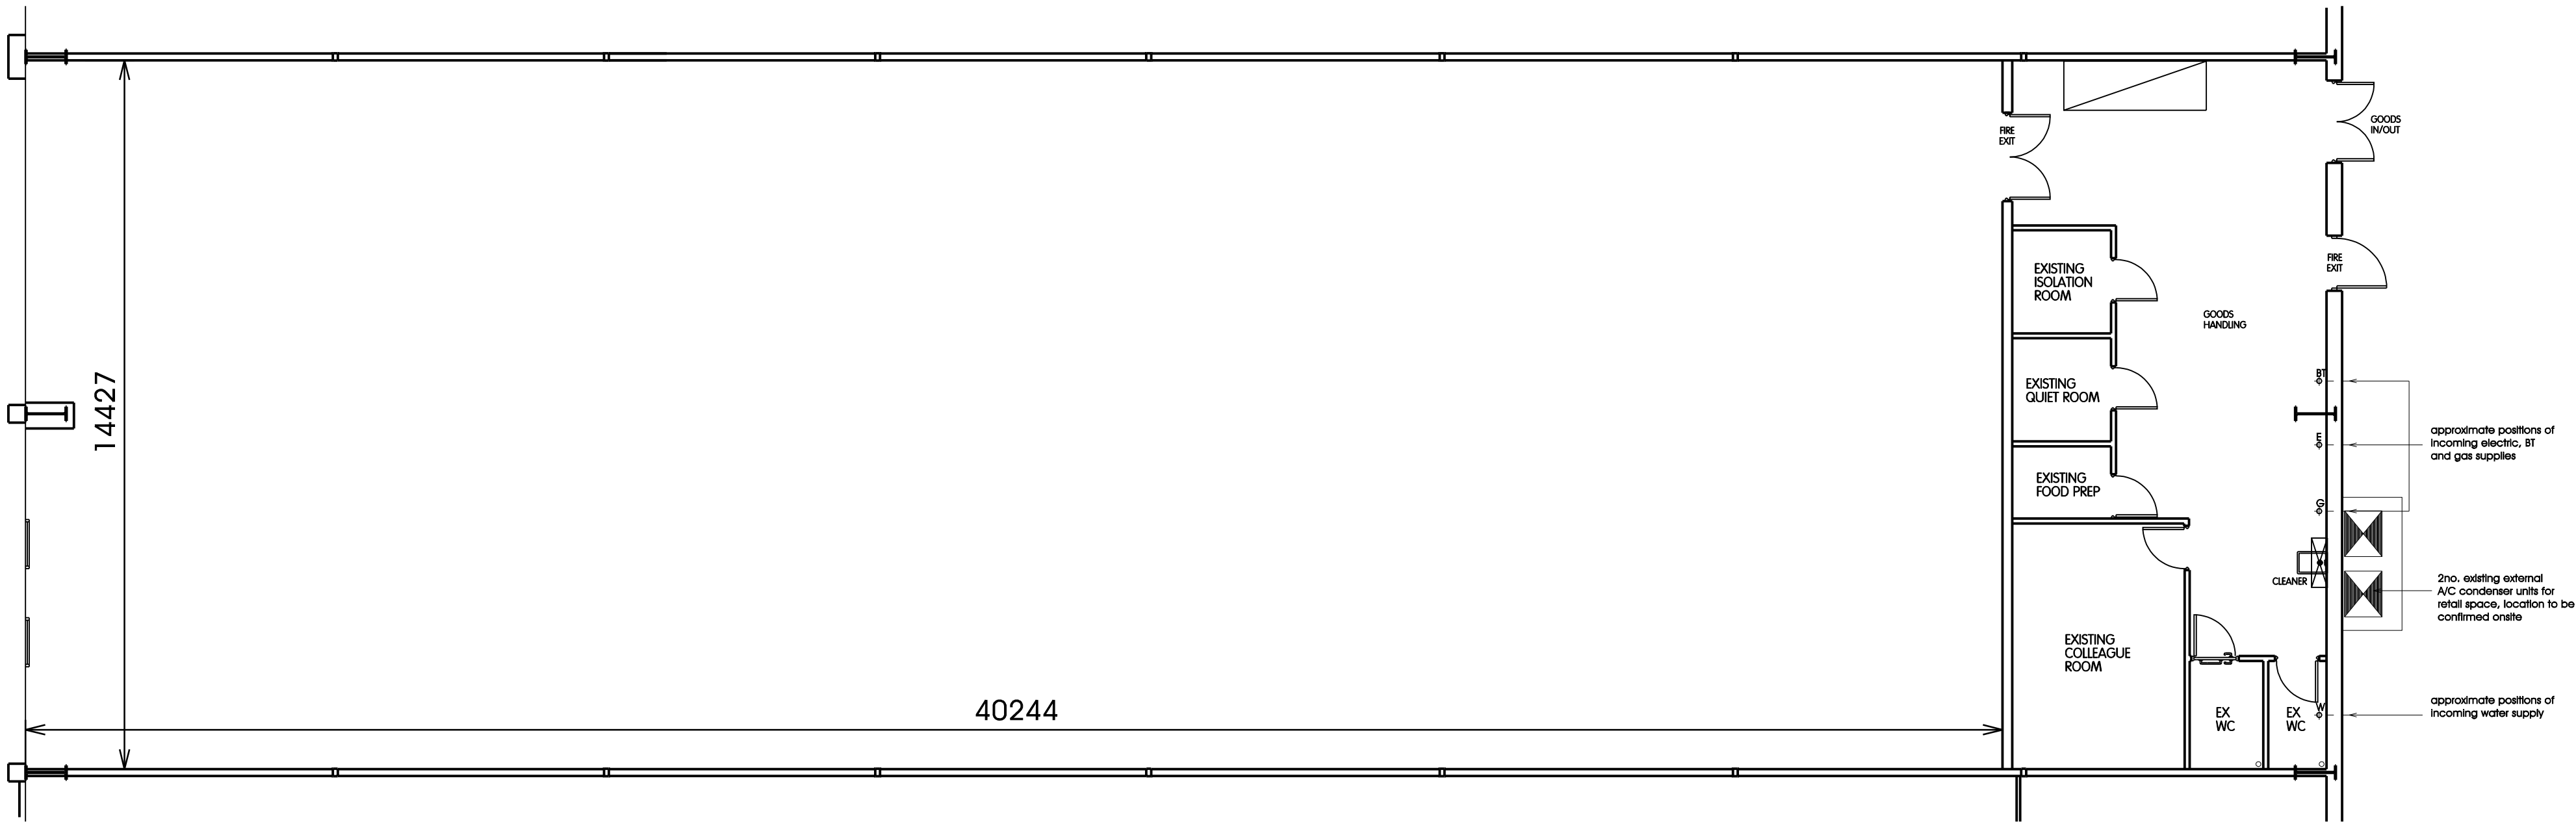

EXISTING GROUND FLOOR LAYOUT PLAN 1:100

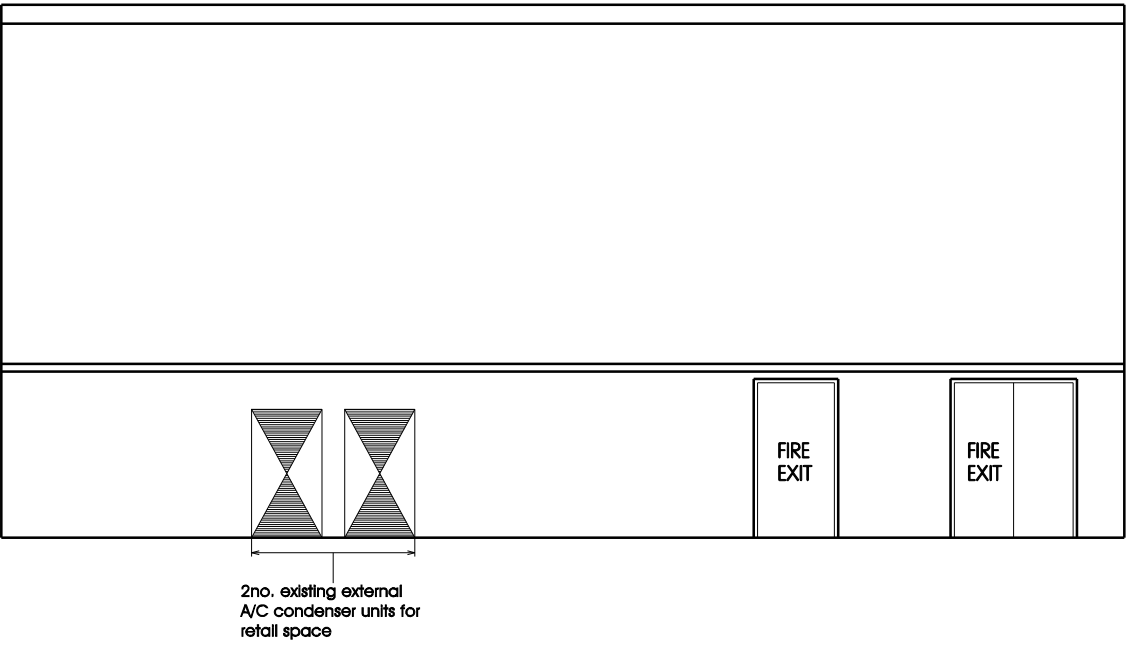

EXISTING REAR ELEVATION 1:100

Developers Drawing Number(s):

212_Havant(RevAL)
212_Havant(RevAN)

NWD Architects

NWD Architects Ltd
Old Coach Road, Kelsall, Tarporley, Cheshire, CW6 0QJ
01829 751555
enquiries@nwdarchitects.co.uk nwdarchitects.co.uk

CLIENT
Pets at Home Limited
Epsom Avenue,
Stanley Green Trading Estate,
Handforth, Cheshire, SK9 3RN



PROJECT
HAVANT
Unit 6, Solent Retail Park, Solent Road, Havant, PO9 1ND

DESCRIPTION
Existing ground floor layout plan, and rear elevation.

SCALE A1
1:100

SCALE A3

DATE
13 November 2015

DRAWN BY
KA


DRAWING NO.

REVISION

5635/04

A

ALL DIMENSIONS TO BE CHECKED ON SITE.
WRITTEN DIMENSION TO BE TAKEN IN PREFERENCE TO SCALED. COPYRIGHT © 2015.
Except where otherwise stated all rights, including copyright, in the content of these
drawings and designs belong to NWD Architects Ltd.
You are not permitted to copy, dilute, adapt or change these materials without the
prior written permission of NWD Architects Ltd.

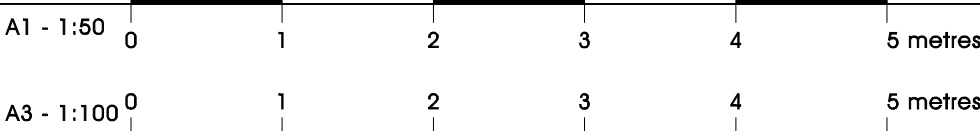

REV DATE	DESCRIPTION	BY
A 05.10.17	Existing AC units shown	MJT