



REV	DATE	CHANGED	BY	CHK	REF	FOR
A	08.10.17	FIRST ISSUE	TD	PNV	COMMIT	
B	08.01.18	CLIENT COMMENTS	TG	PNV	COMMIT	
C	01.02.18	PLANNERS COMMENTS	FW	TI	PLANNING	
D	12.02.18	MINOR AMENDS	AL	PNV	PLANNING	

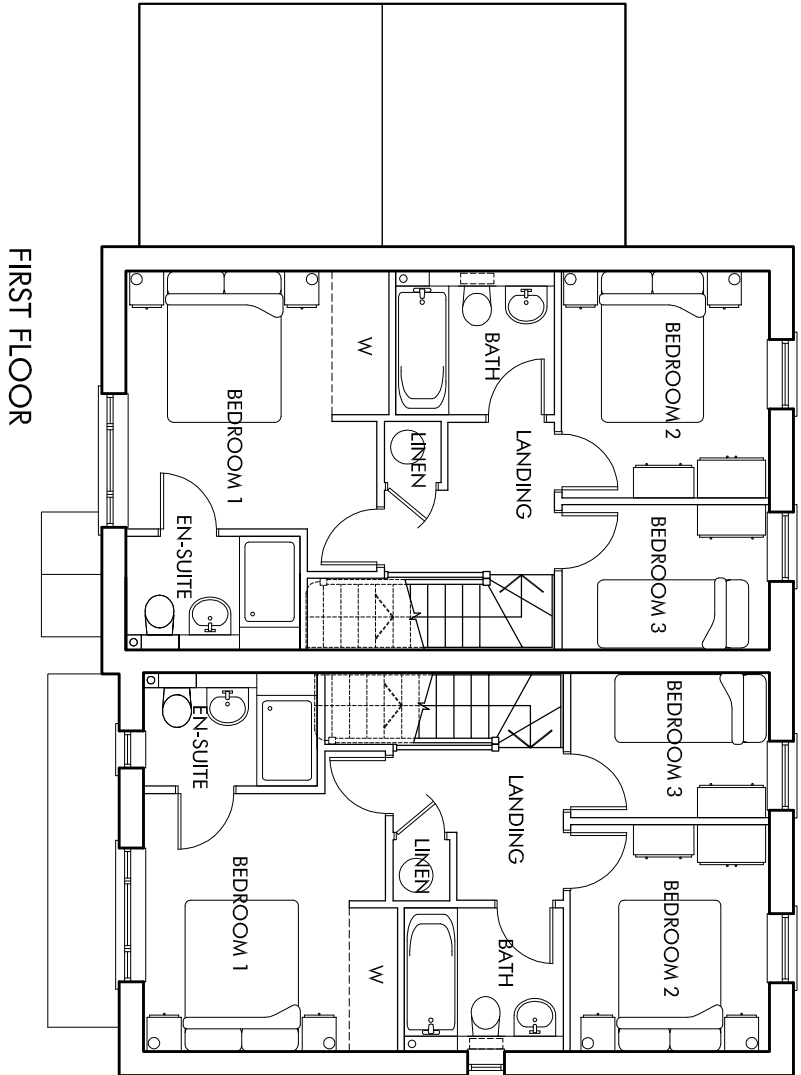


FIRST FLOOR

PLOT 286
3BH4+ (L)

PLOT 287
3BH4 (L)

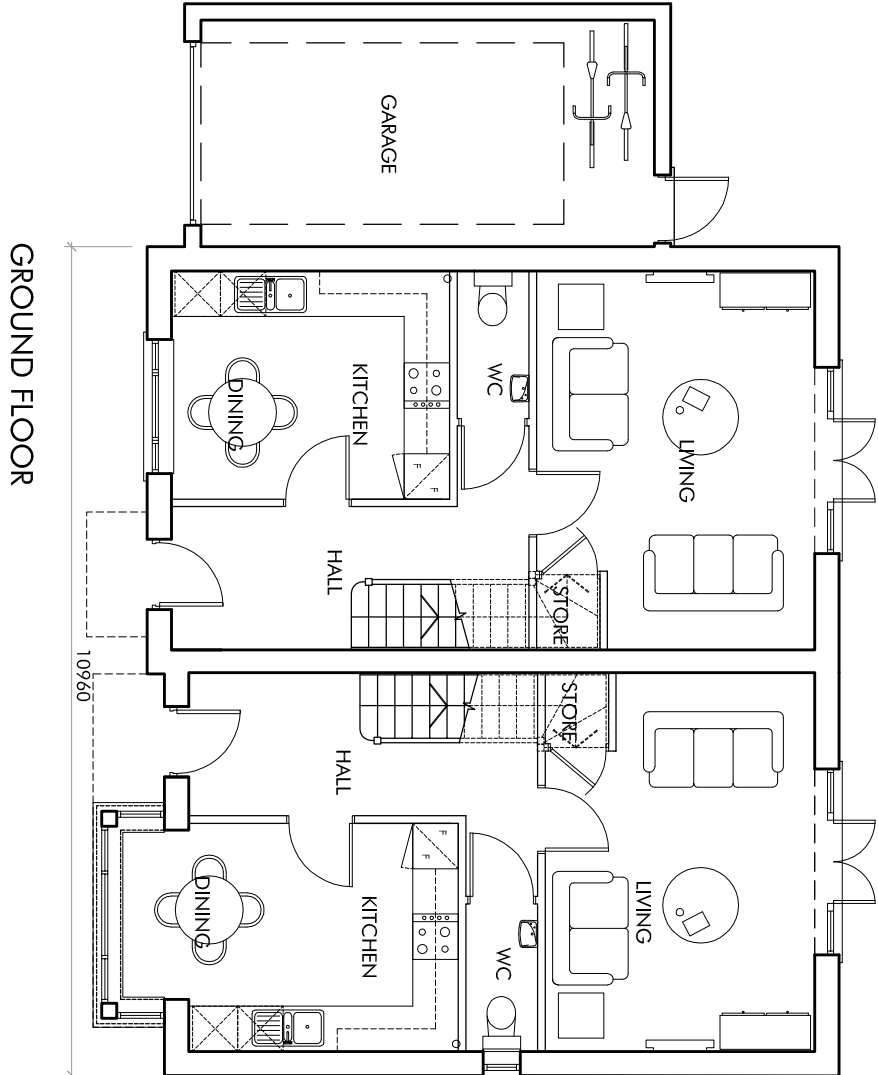


GROUND FLOOR

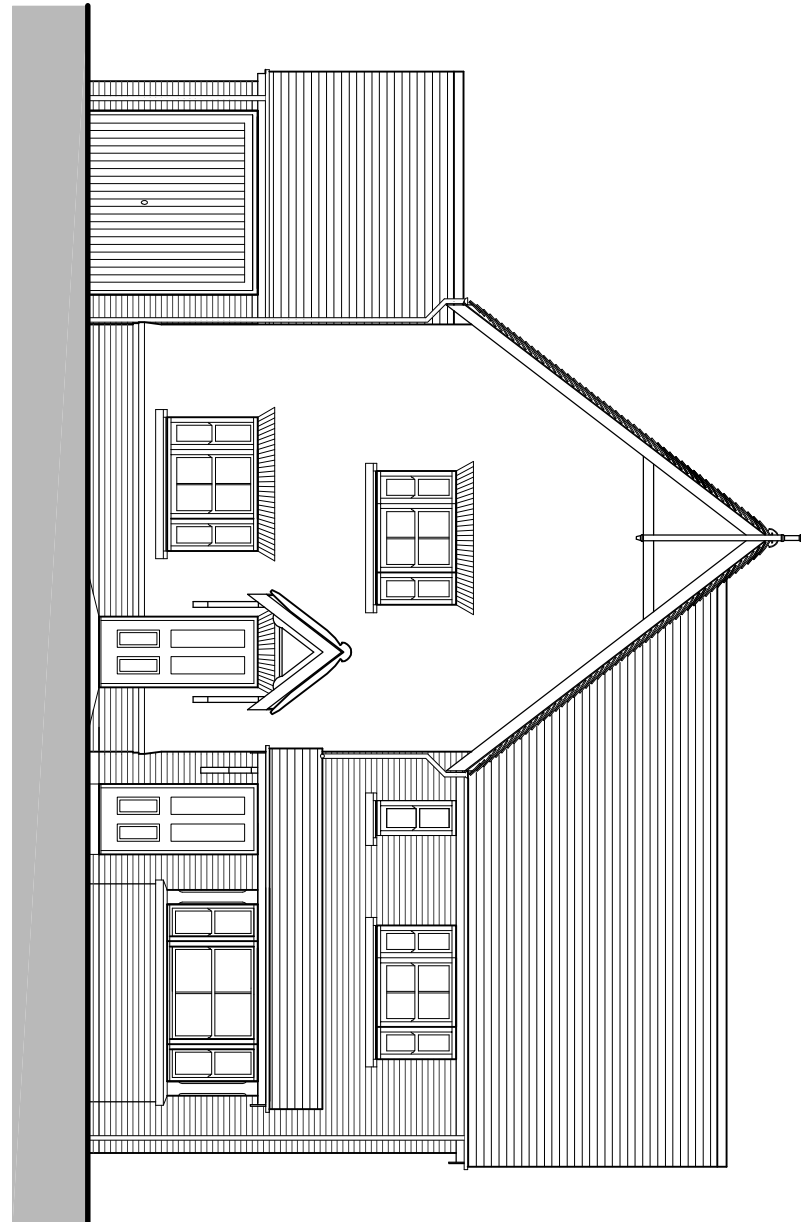

FRONT ELEVATION - A

PLOT 286
3BH4+ (L)

PLOT 287
3BH4 (L)

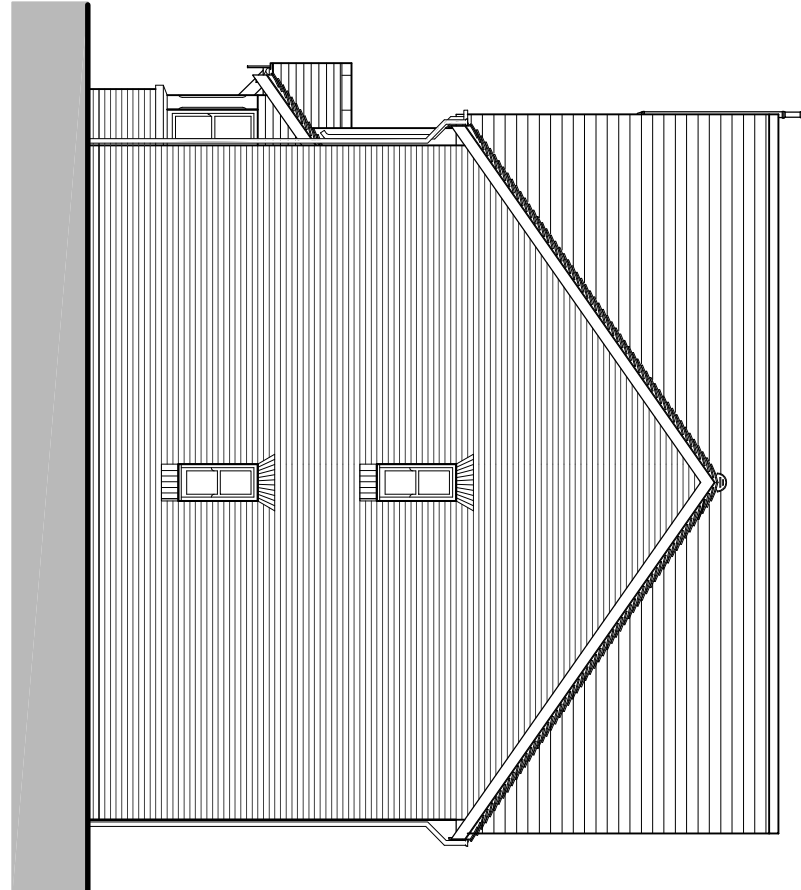


SIDE ELEVATION - B


PLOT 287
3BH4 (L)

PLOT 287
3BH4 (L)


PLOT 286
3BH4+ (L)

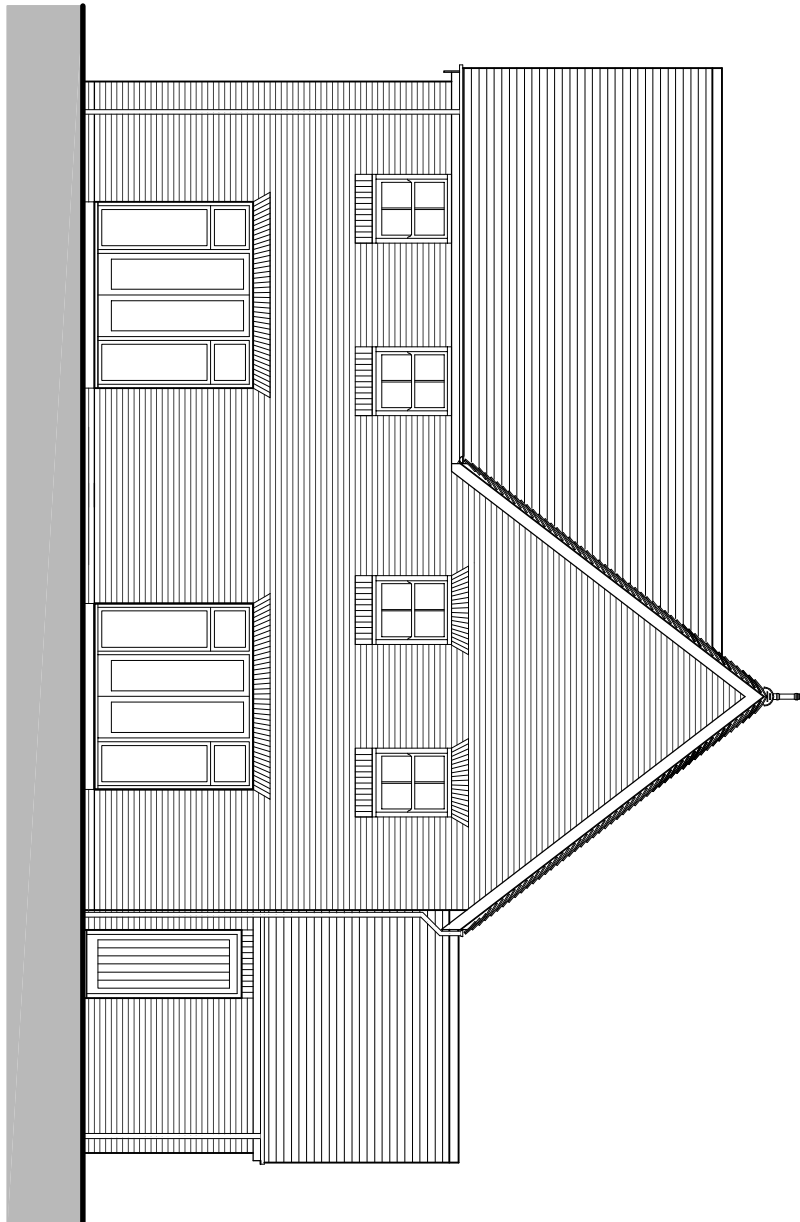

REAR ELEVATION - C

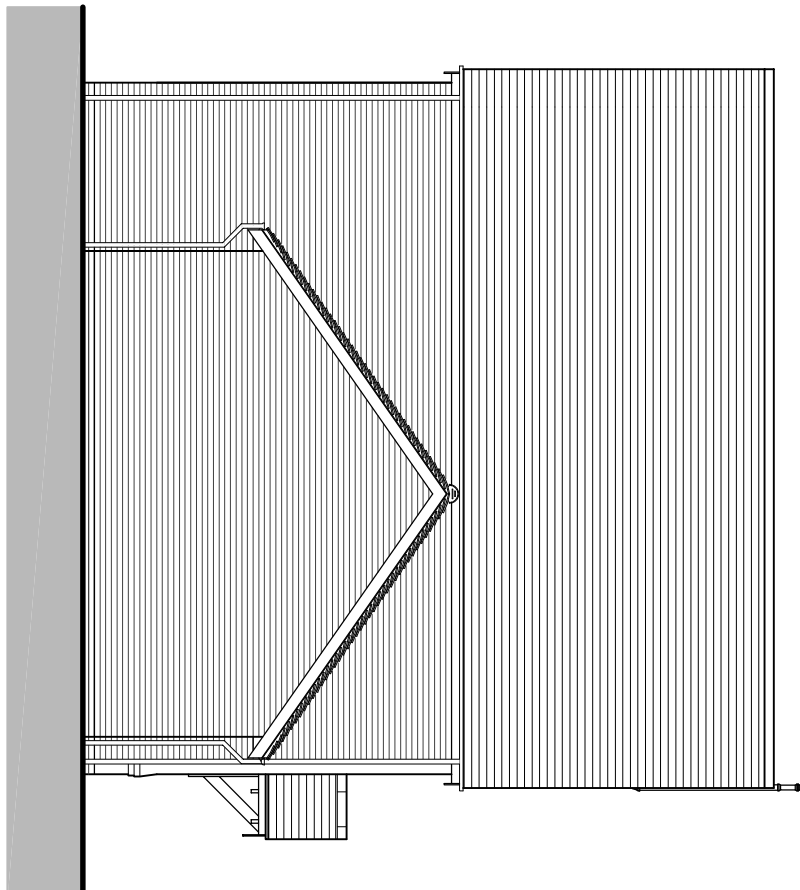

SIDE ELEVATION - D

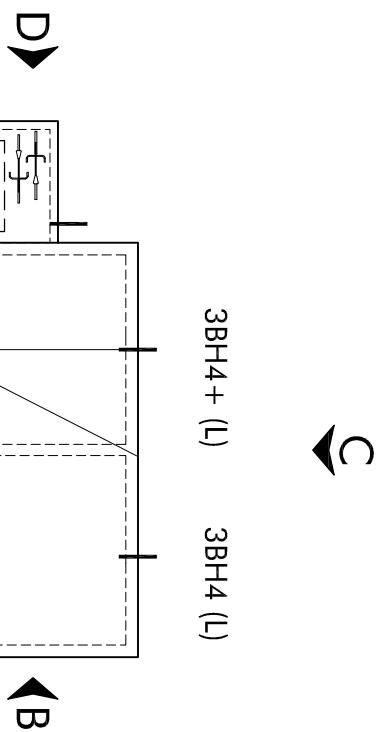

ROOF PLAN 1:200

0m 1m 2m 3m 4m 5m
Scale 1:100

OMEGA PARTNERSHIP

Omega Partnership Limited, Architects and Urban Designers
Unit 6, AC Court, High Street, Thames Ditton, Surrey, KT7 0SR
T: 01372 570 313 W: www.omegapartnership.co.uk

client
LINDEN HOMES

project
WOODCROFT FARM, HAVANT
PHASE 2A (RESIDENTIAL PHASE 1A)
description
HOUSETYPES 3BH4 (L) X 3BH4+ (L)
PILOTS 286-287
FLOOR PLANS & ELEVATIONS

project number drawing number revision

2668 A-3045 D

scale date

1:100 @ A1 DECEMBER 2017
1:200 @ A3

status

PLANNING

2668-A-3045-D