
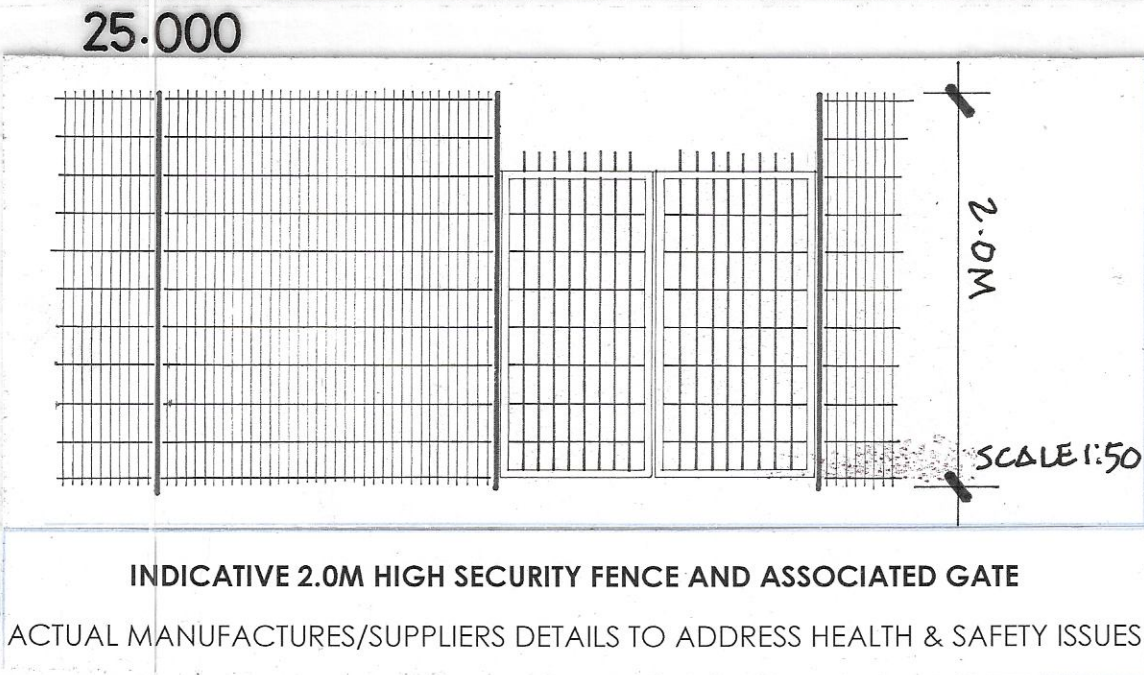


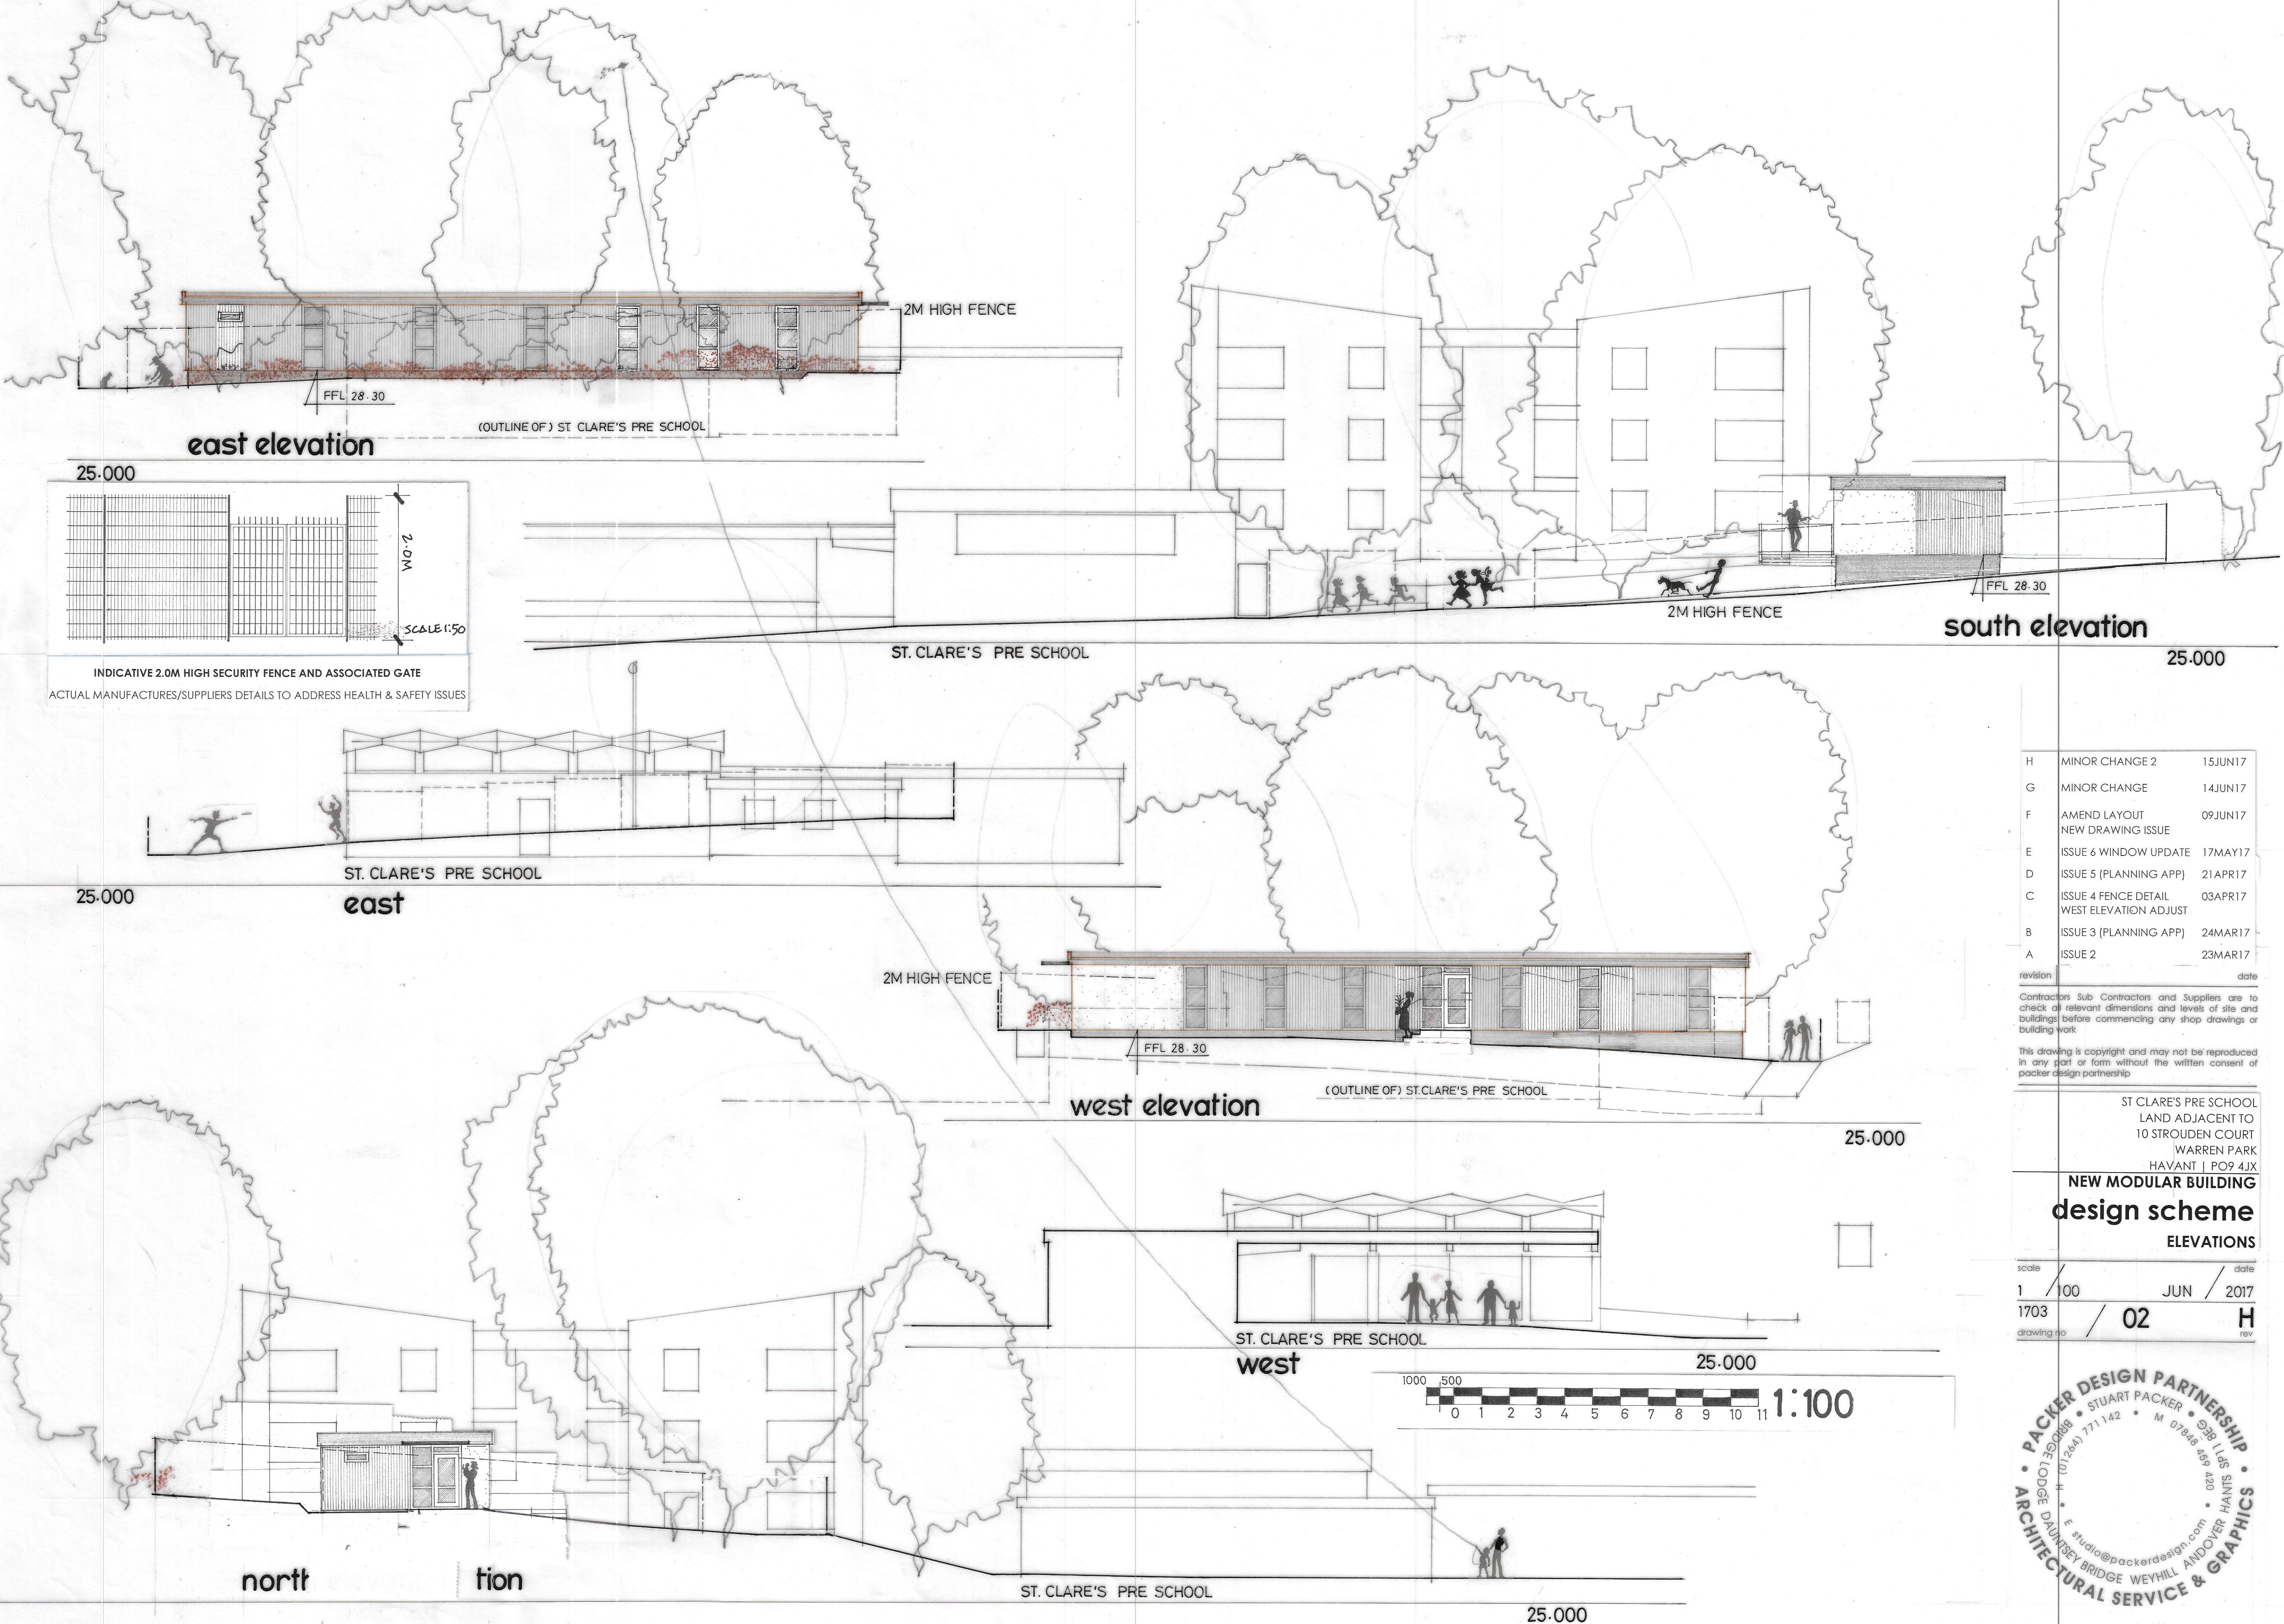

H	MINOR CHANGE 2	15JUN17
G	MINOR CHANGE	14JUN17
F	AMEND LAYOUT NEW DRAWING ISSUE	09JUN17
E	ISSUE 6 WINDOW UPDATE	17MAY17
D	ISSUE 5 (PLANNING APP)	21APR17
C	ISSUE 4 FENCE DETAIL WEST ELEVATION ADJUST	03APR17
B	ISSUE 3 (PLANNING APP)	24MAR17
A	ISSUE 2	23MAR17

revision date
Contractors Sub Contractors and Suppliers are to check all relevant dimensions and levels of site and buildings before commencing any shop drawings or building work

This drawing is copyright and may not be reproduced in any part or form without the written consent of packer design partnership

ST CLARE'S PRE SCHOOL
LAND ADJACENT TO
10 STROUDEN COURT
WARREN PARK
HAVANT | PO9 4JX
NEW MODULAR BUILDING
design scheme
ELEVATIONS

scale 1/100 date JUN 2017
drawing no 1703 / 02 H rev

