


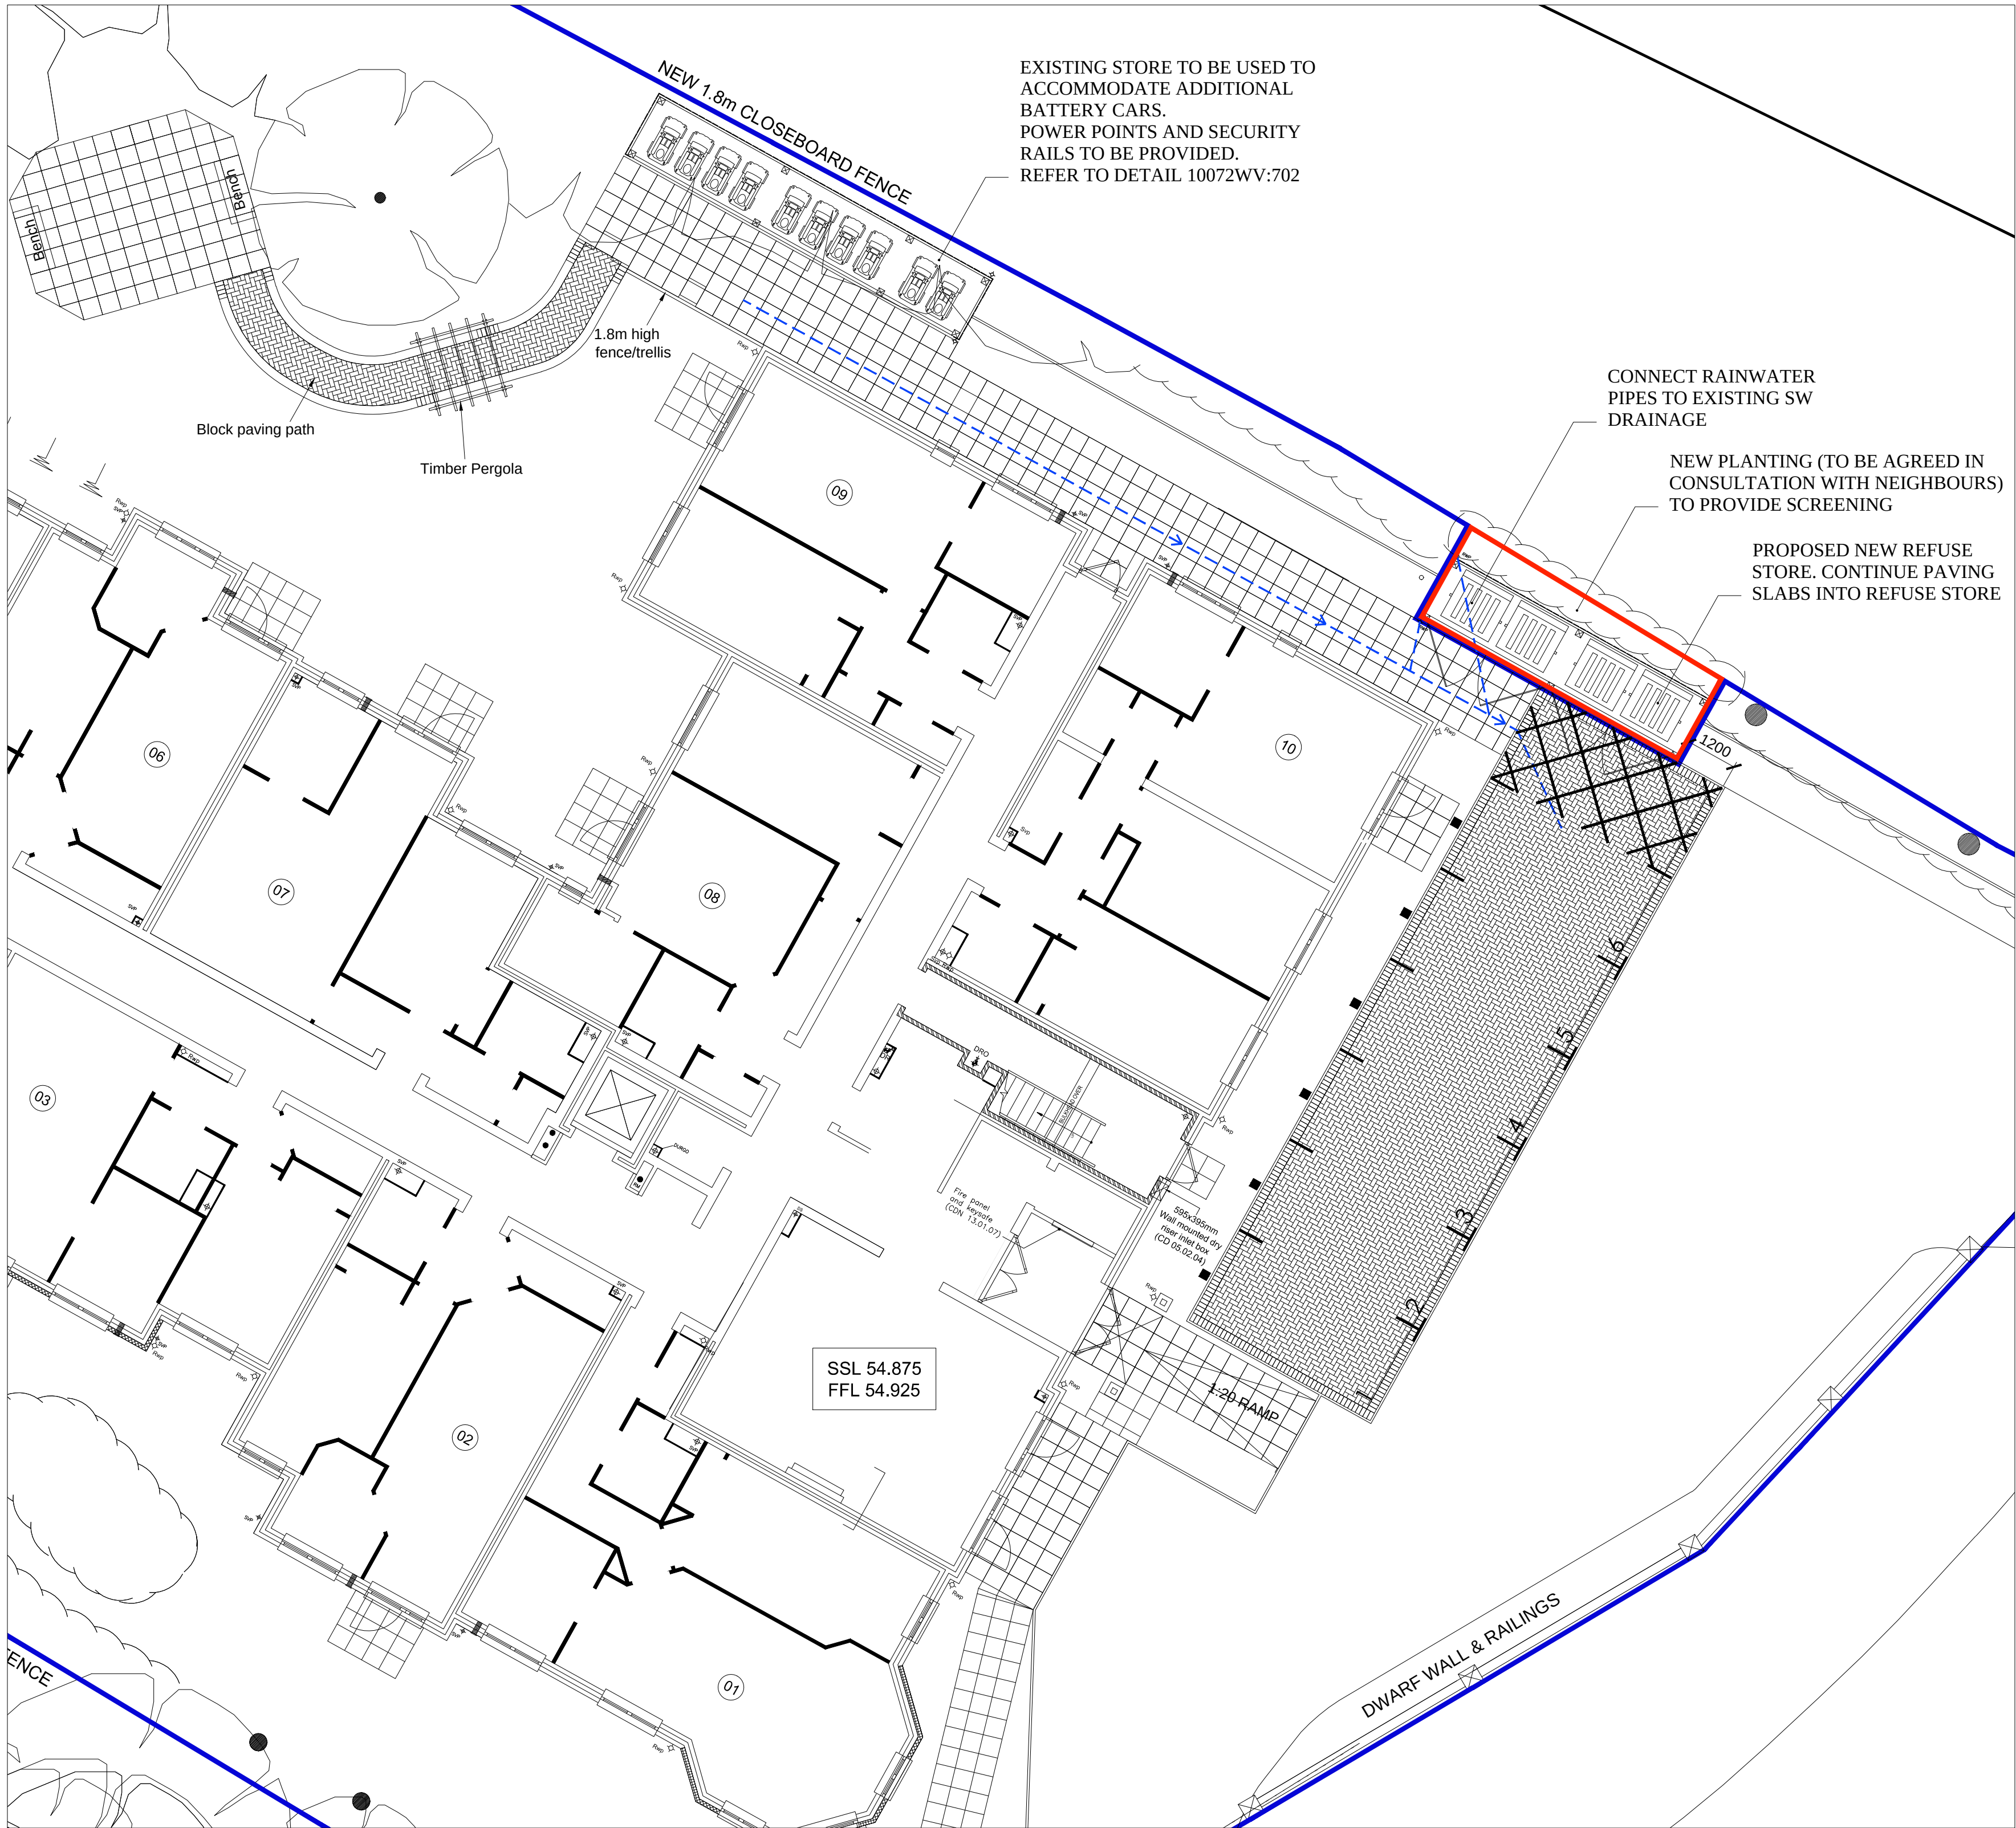


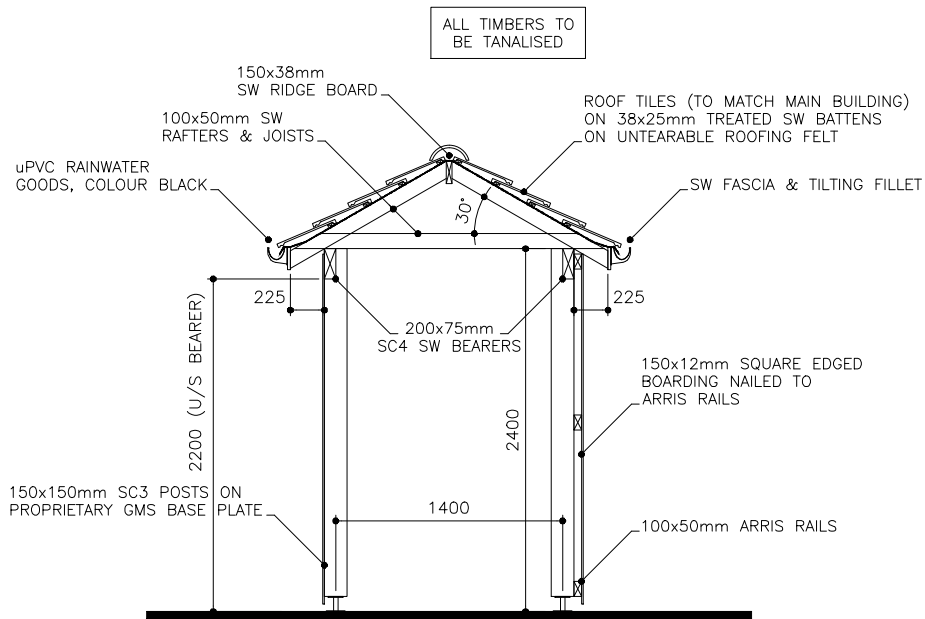


SITE PLAN (1:100)

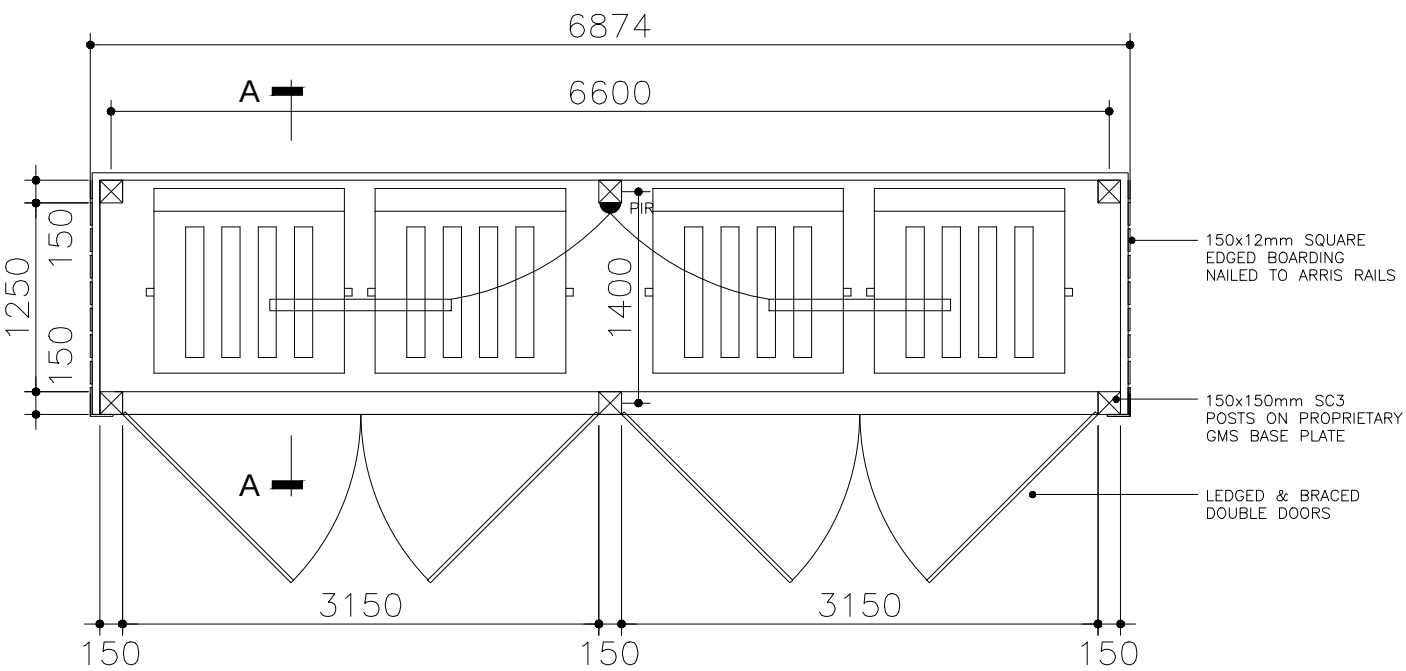

SECTION A-A (1:50)

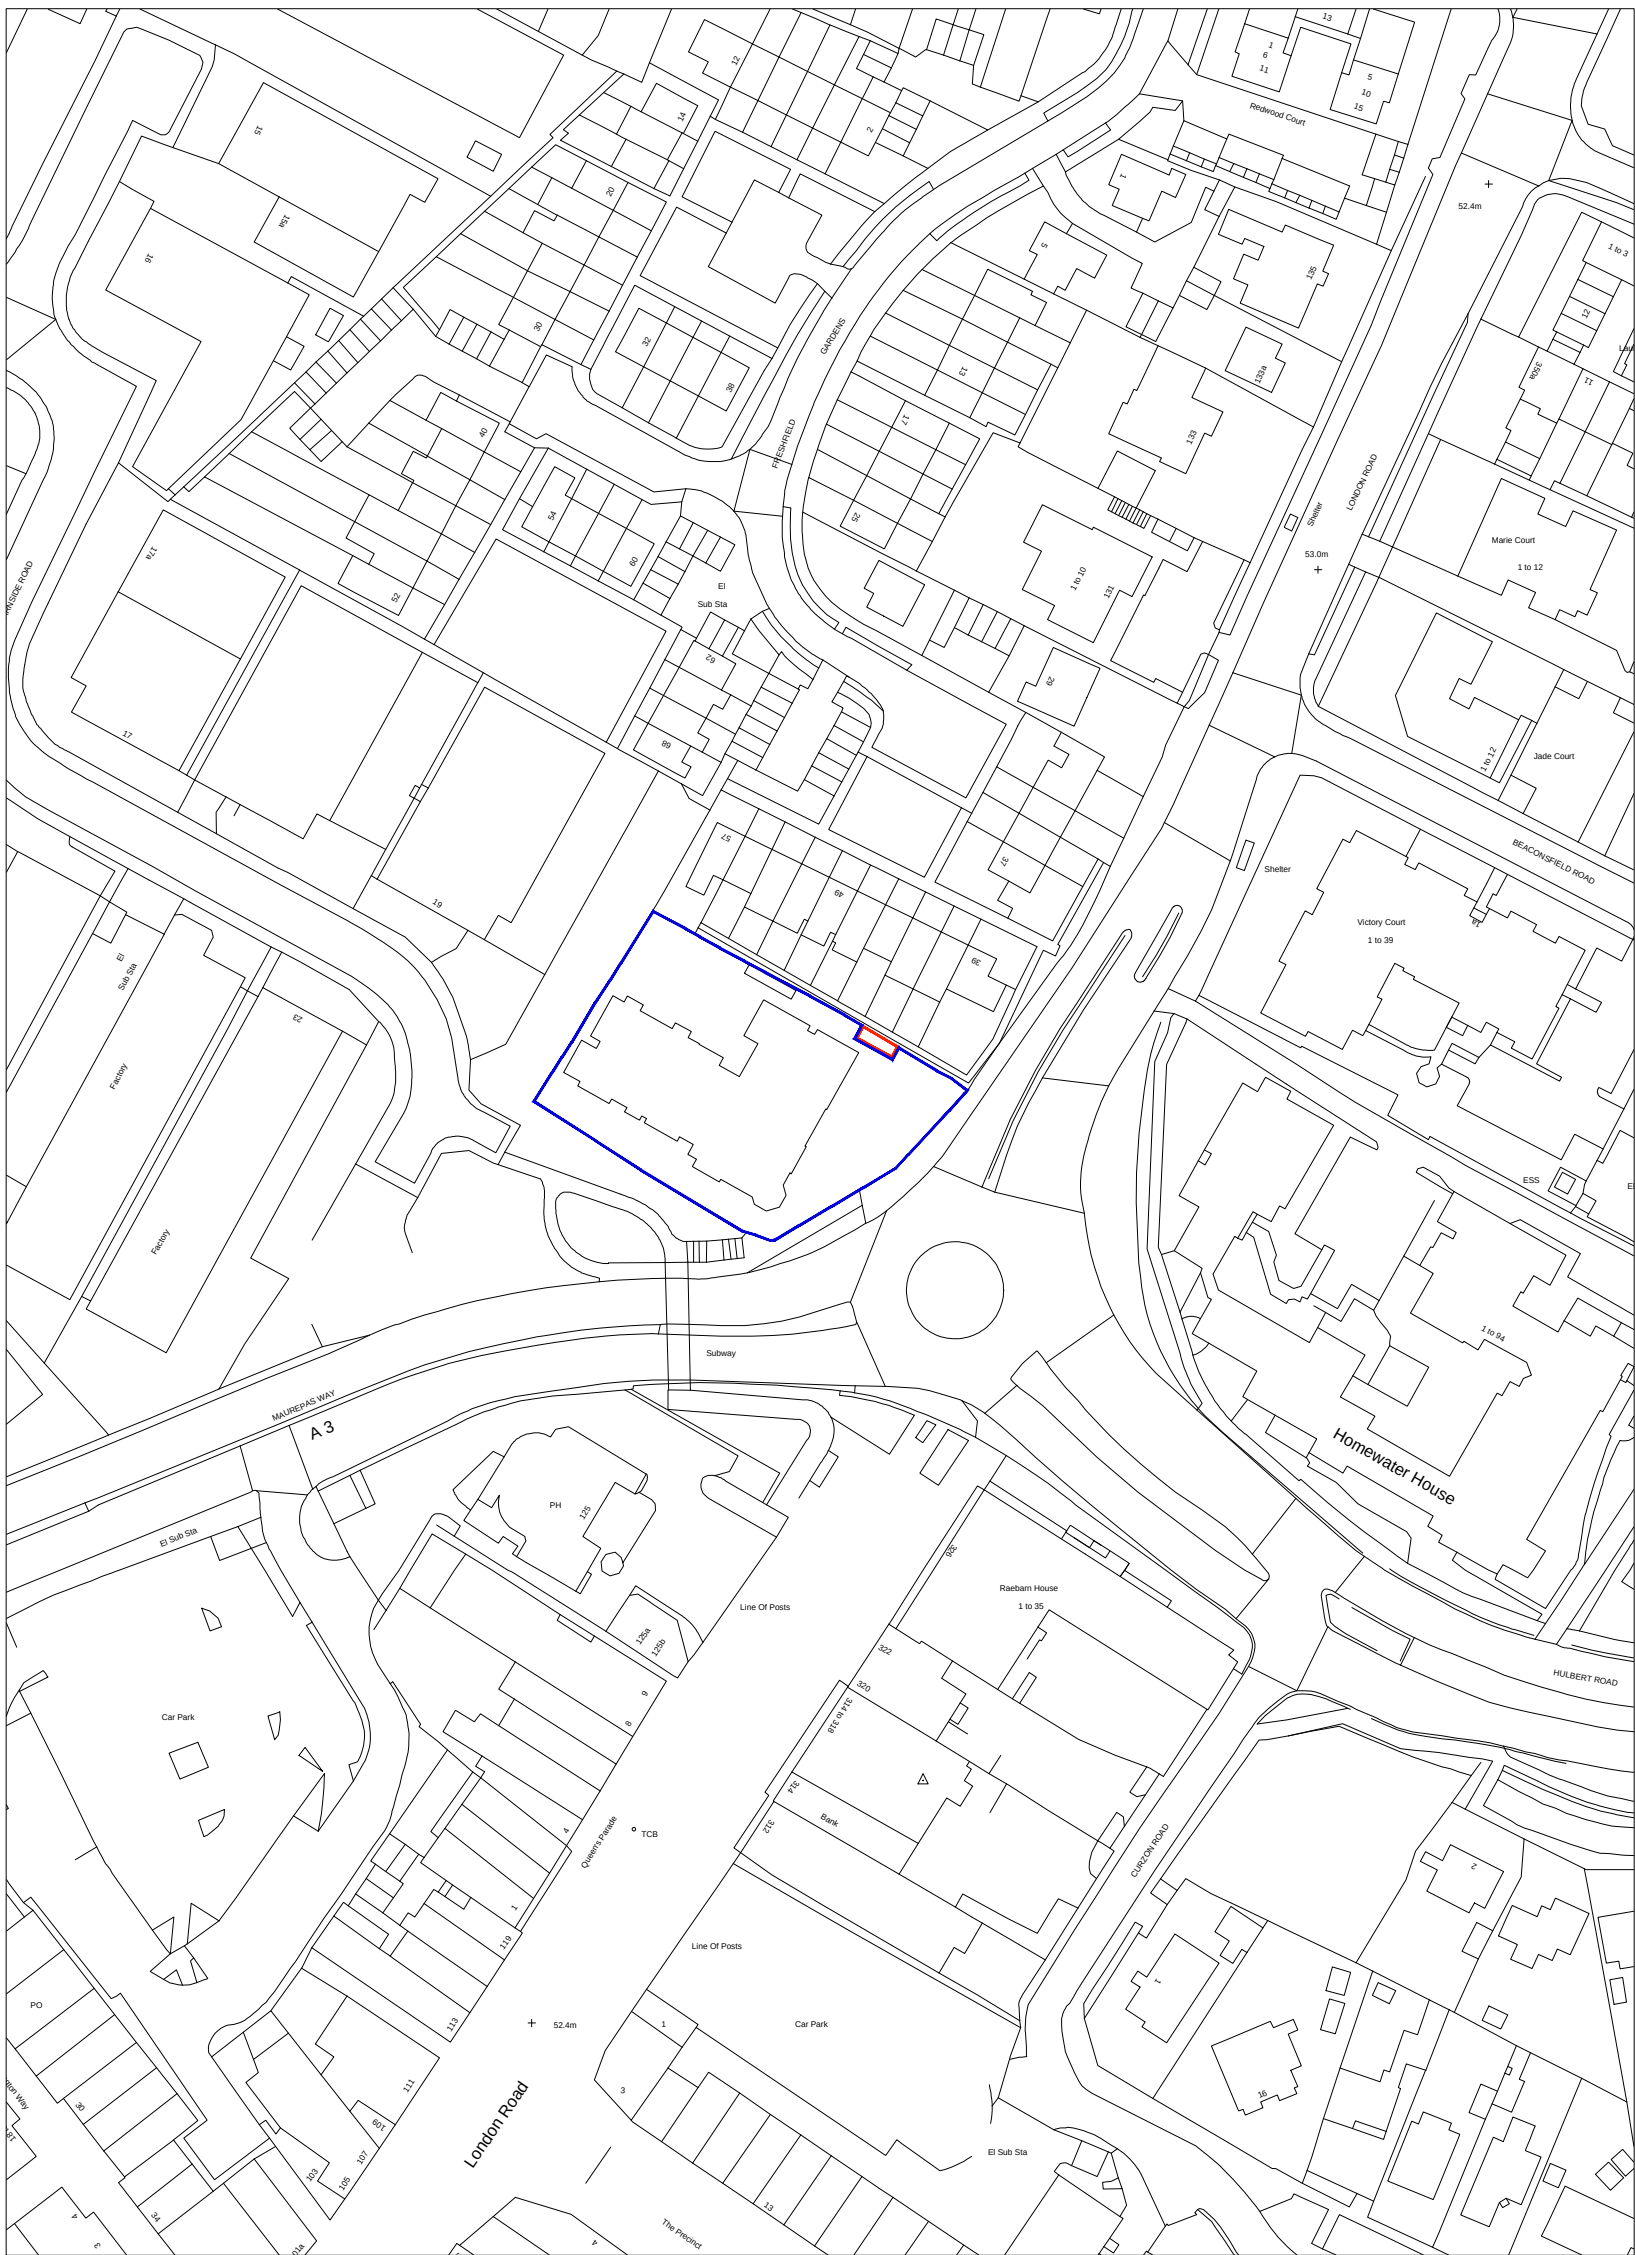

PLAN (1:50)

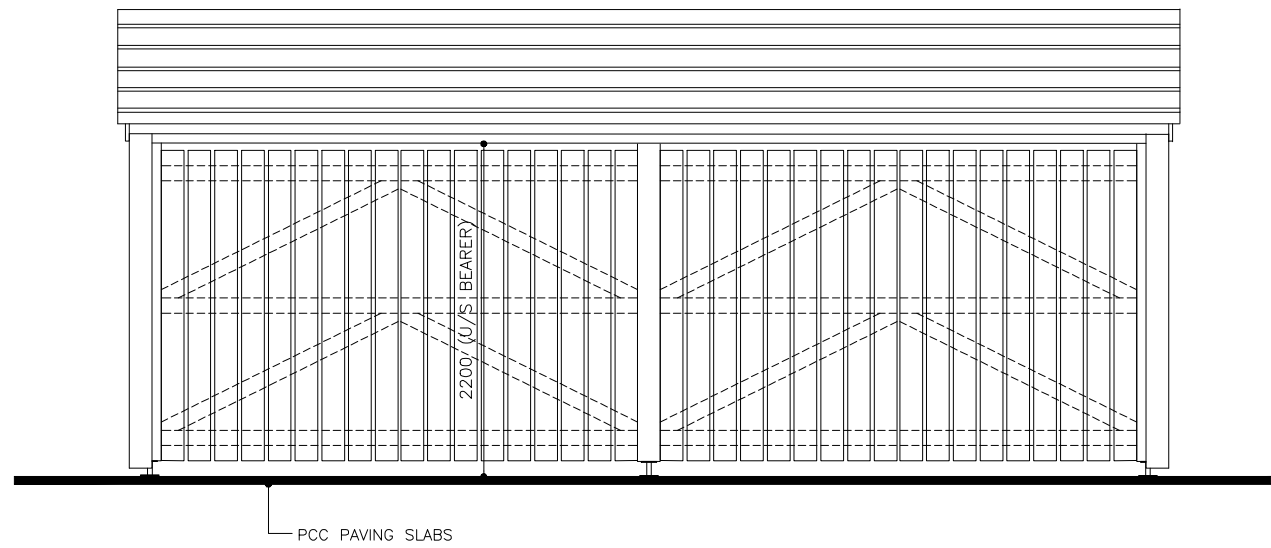

FRONT ELEVATION (1:50)

REVISIONS

Rev.		Date	By
A	REFUSE STORE RELOCATED AND INCREASED IN SIZE.	20.09.17	SF
B	REFUSE STORE RELOCATED	27.09.17	SF
C	LOCATION PLAN ADDED	25.01.18	LAR

COPYRIGHT ACT APPLIES

planningissues
TOWN PLANNING AND ARCHITECTURAL DESIGN

Churchill House * Parkside
Ringwood * Hampshire * BH24 3SG
Tel: (01429) 462109
Fax: (01429) 462101
E-mail: design@planningissues.co.uk

Churchill
Retirement Living

Churchill House * Parkside
Ringwood * Hampshire * BH24 3SG
Tel: (01429) 462101
Fax: (01429) 462101
E-mail: enquiries@churchillretirement.co.uk

Project Title
Category II Sheltered Housing
London Road
WATERLOOVILLE

Drawing Title
PROPOSED NEW REFUSE STORE

Scale as indicated@A1 Date SEPT 2017
Drawn SF Checked
Drawing No. Rev.
CRL : 10072WV : BS04 C