

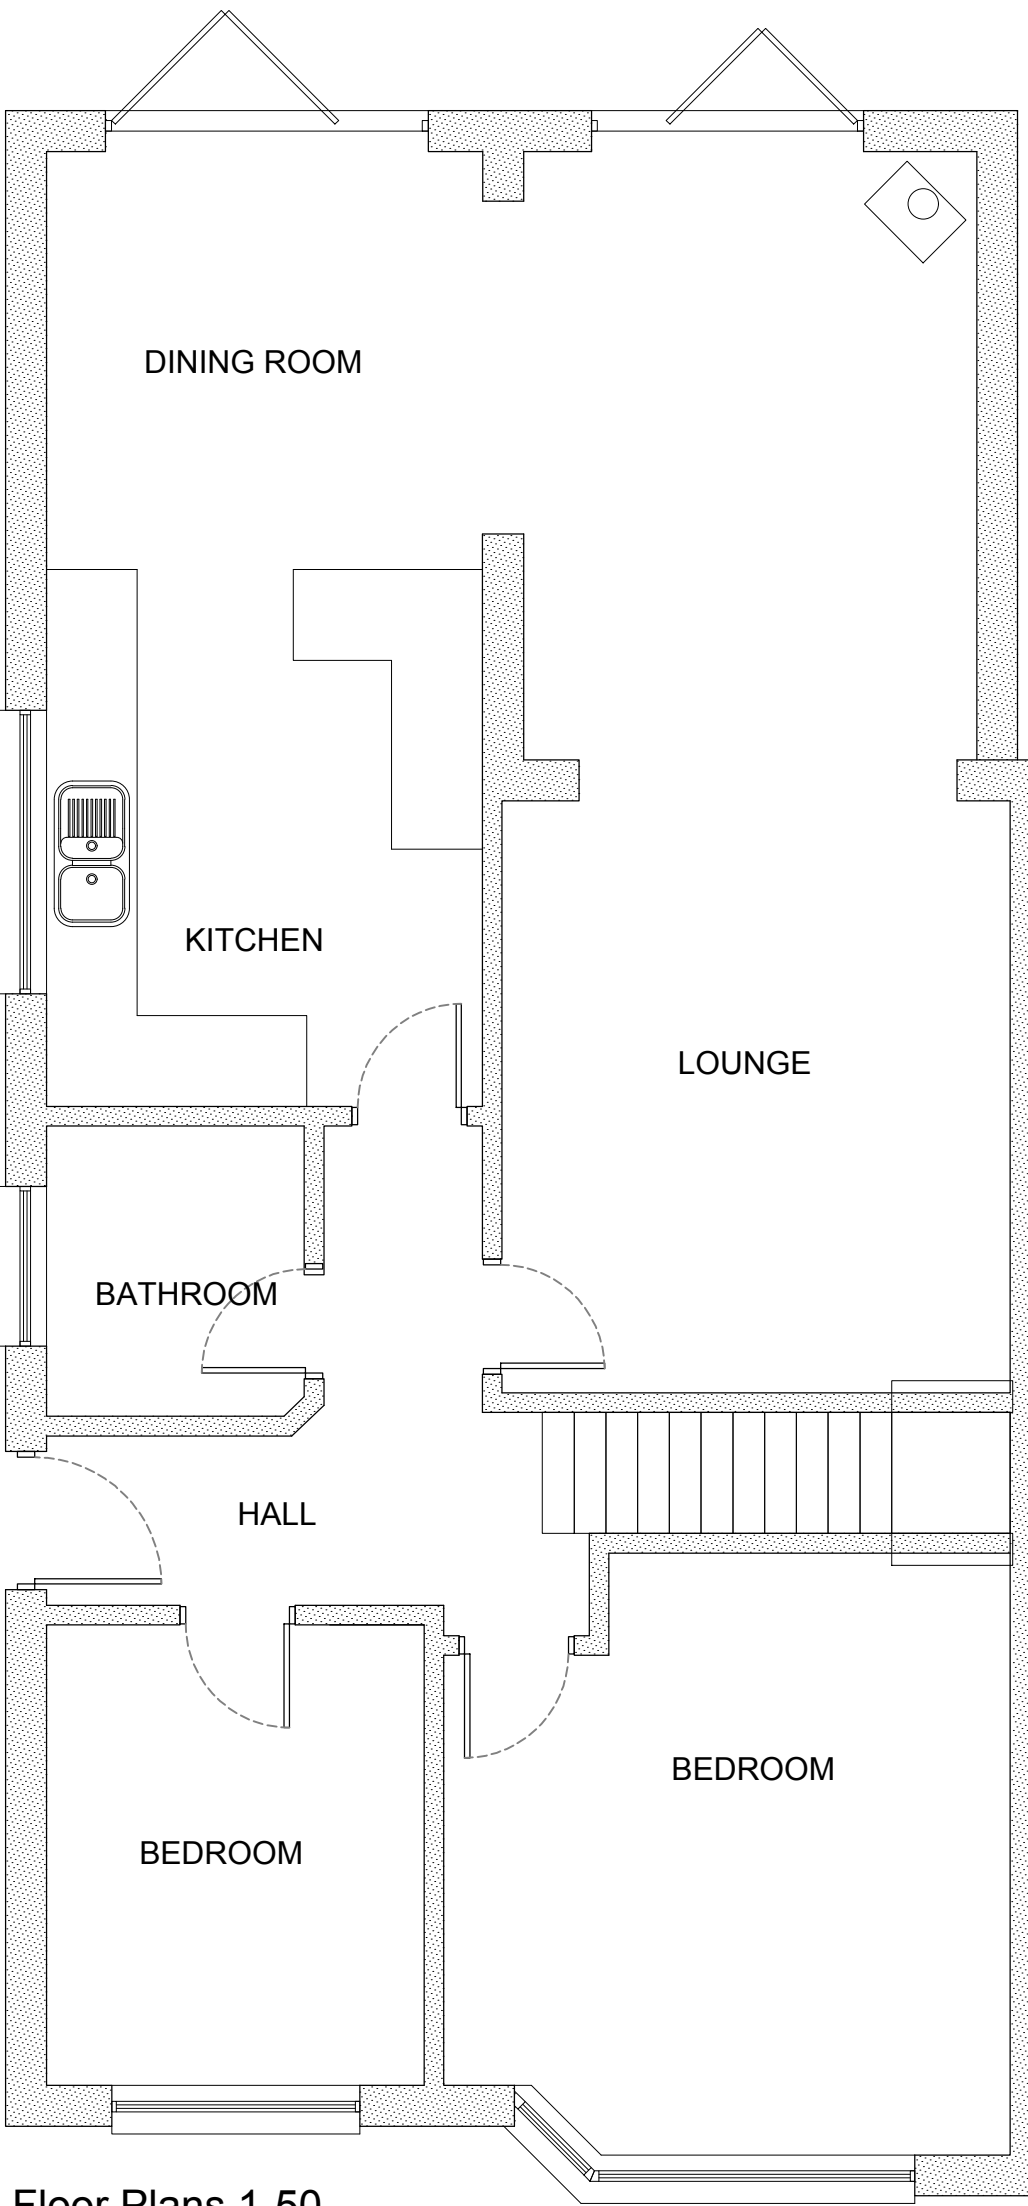


Elevations 1-100

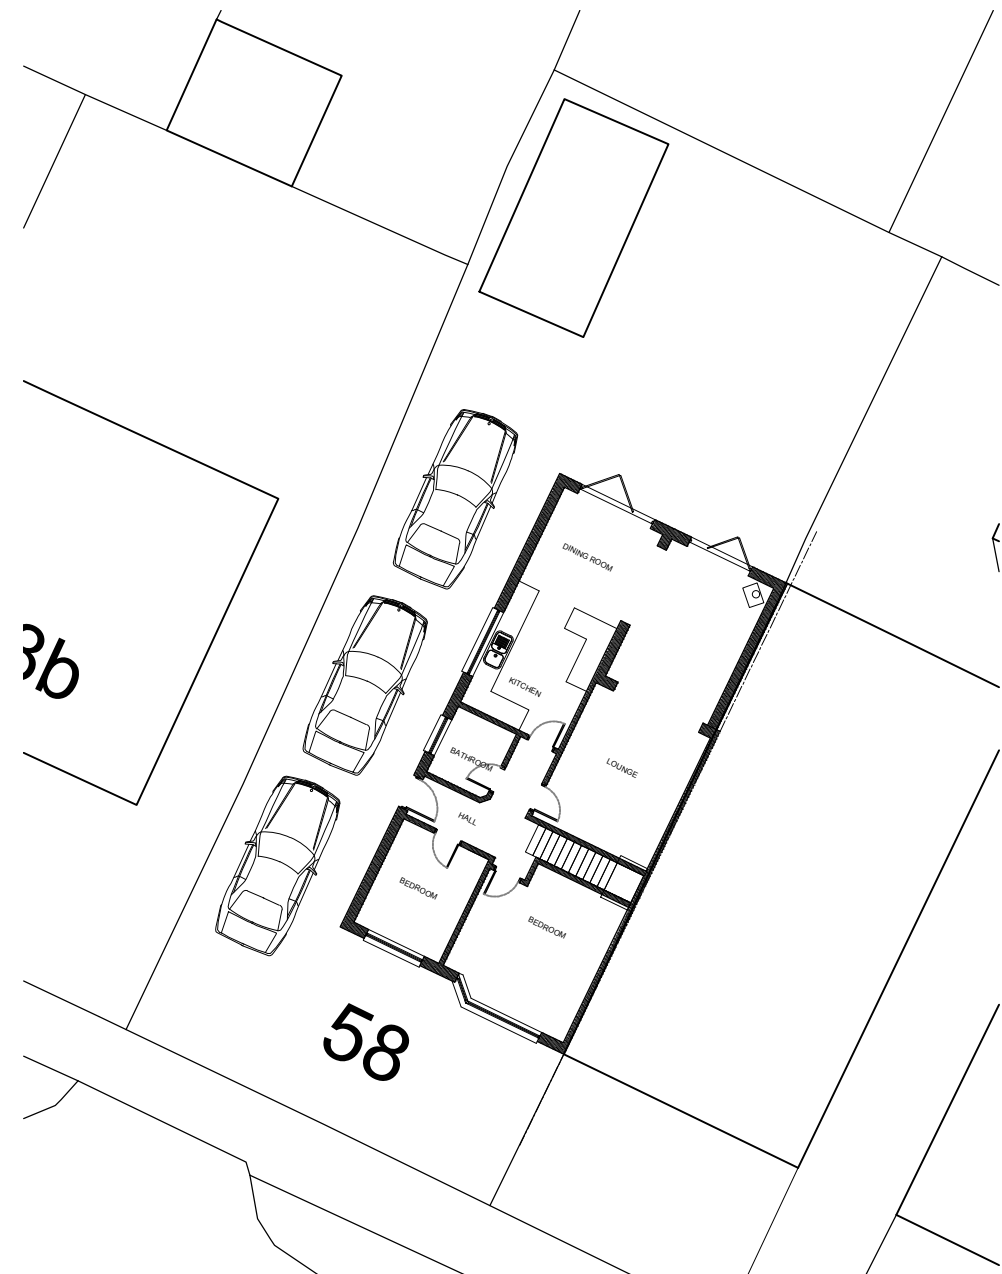

Floor Plans 1-50

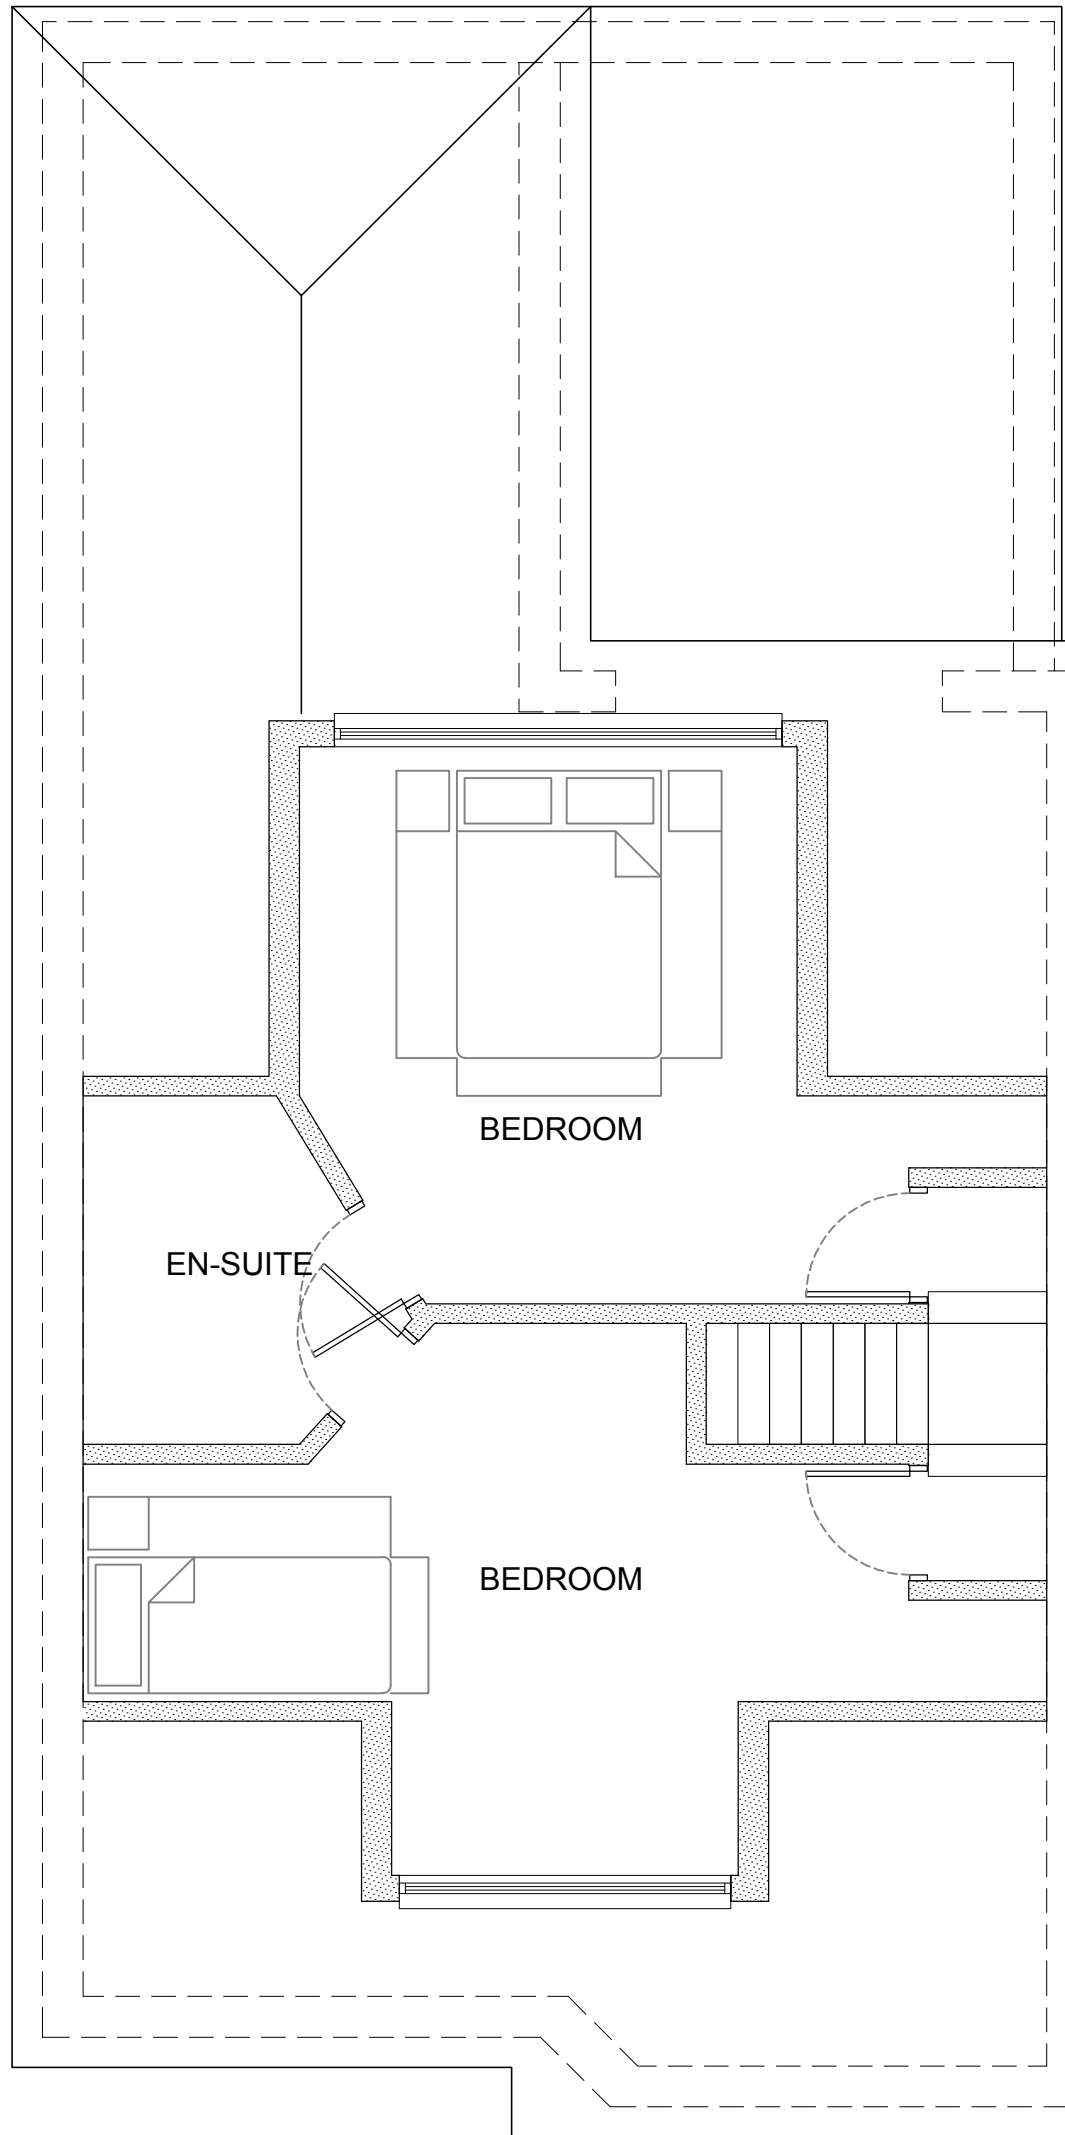

Site Plan 1-200

This drawing is the copyright of D.M.ADAMS DESIGN.
no copies in whole or part thereof may be taken without prior consent.

D.M.ADAMS DESIGN
1 Chapel Road,
Swanmore,
Southampton,
Hampshire.
SO32 2QA
Tel: 07714 058475 E-mail: dean@dmades.co.uk

Job Title:

**58 Linda Grove
Waterlooville
PO8 8UY**

Description:

Proposed Plans & Elevations

Scale: As shown Date: Dec '17 Drawing: 58LG-002-A