




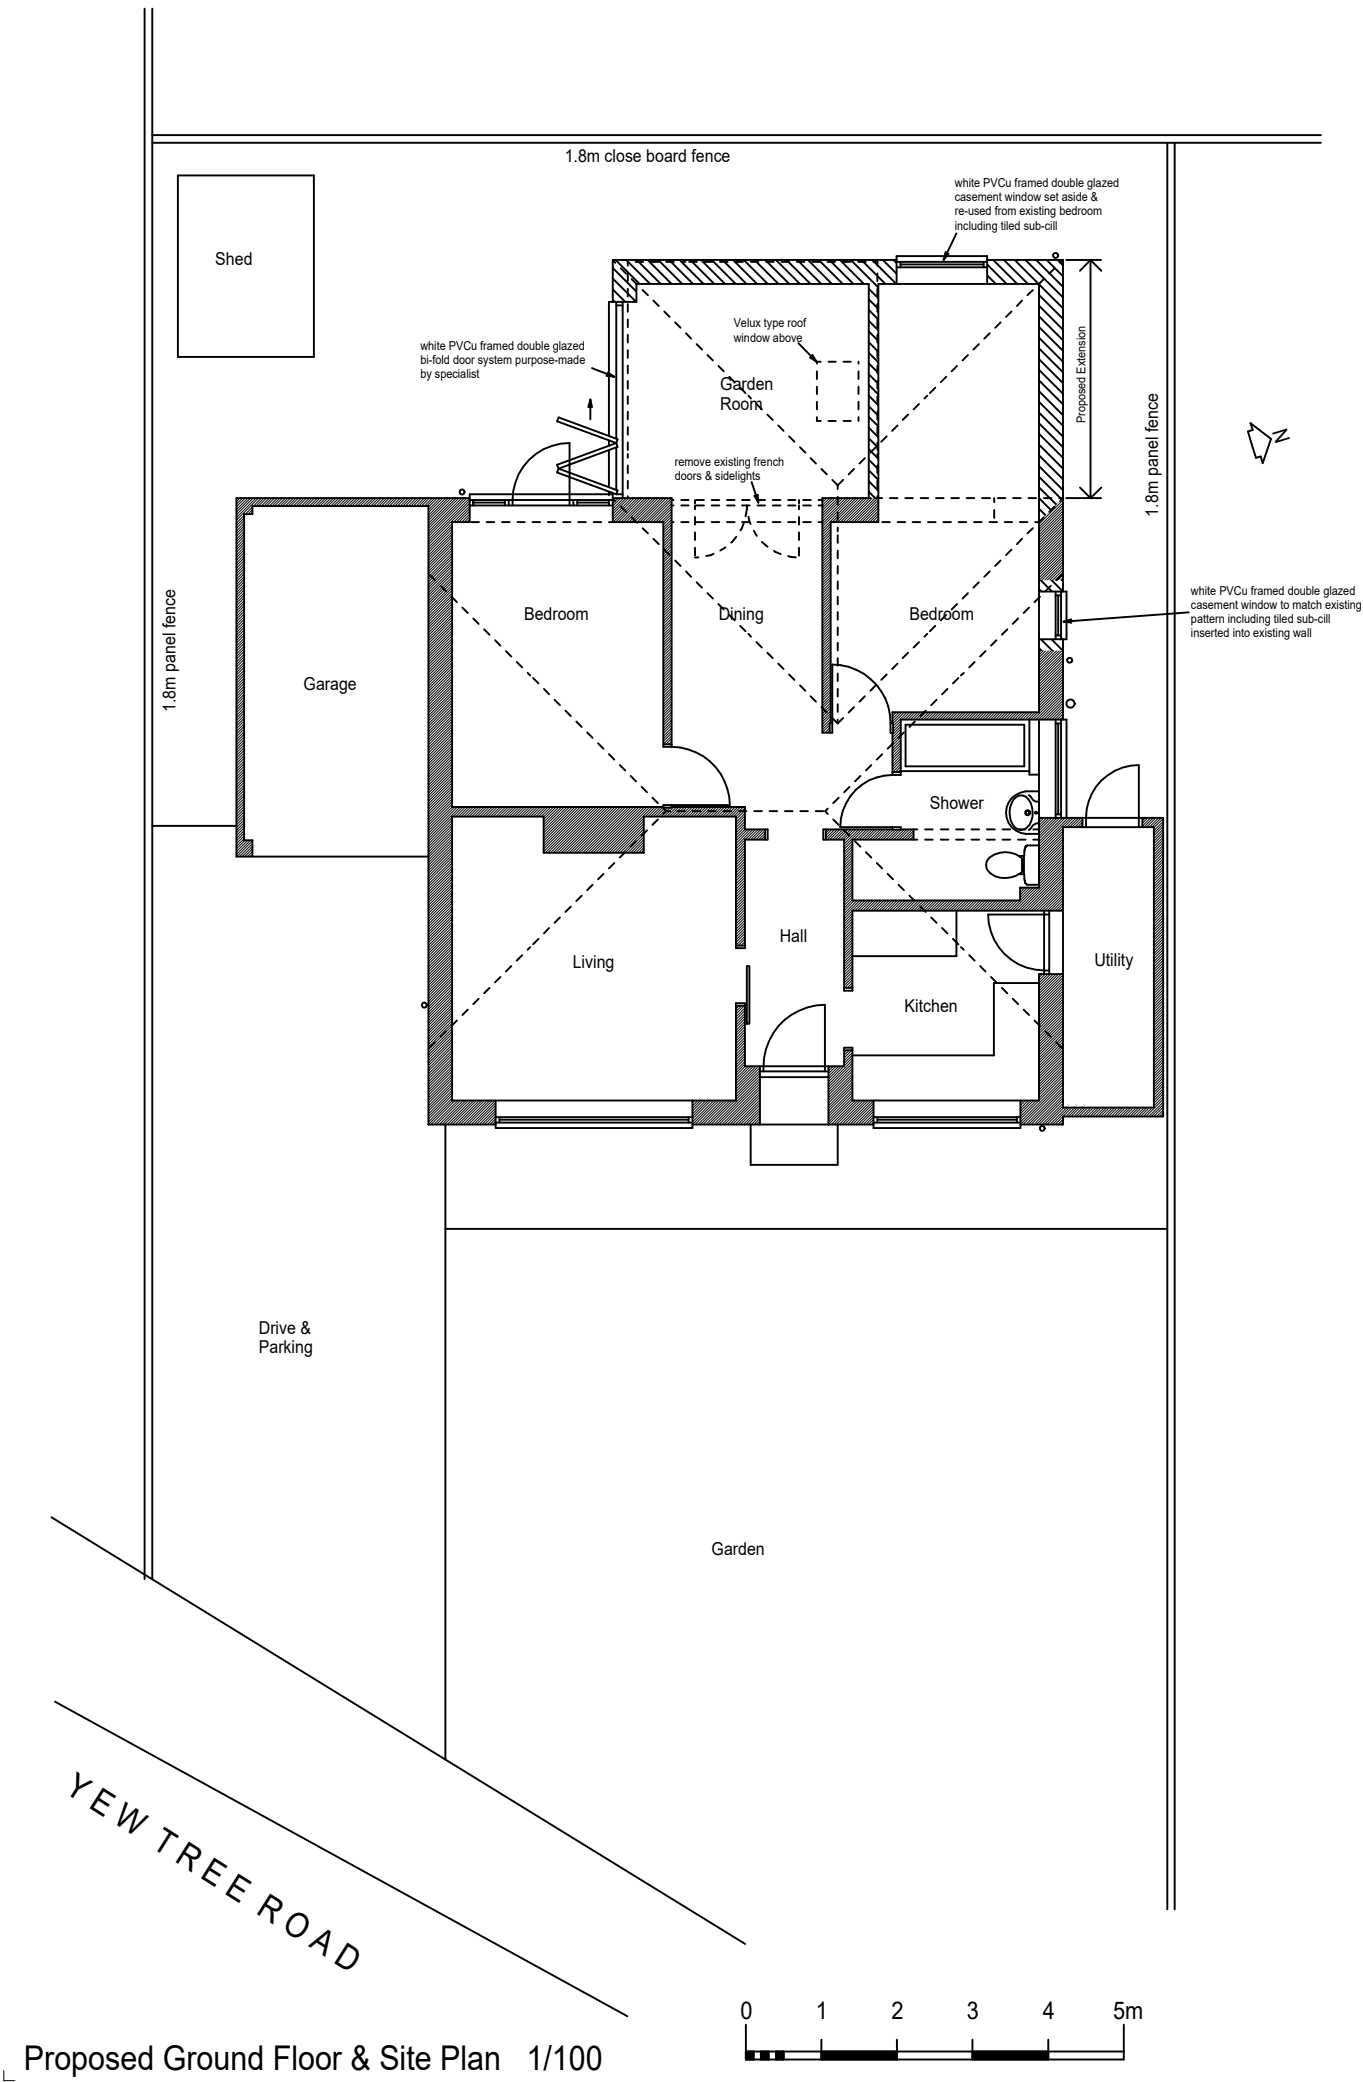

Proposed West Elevation

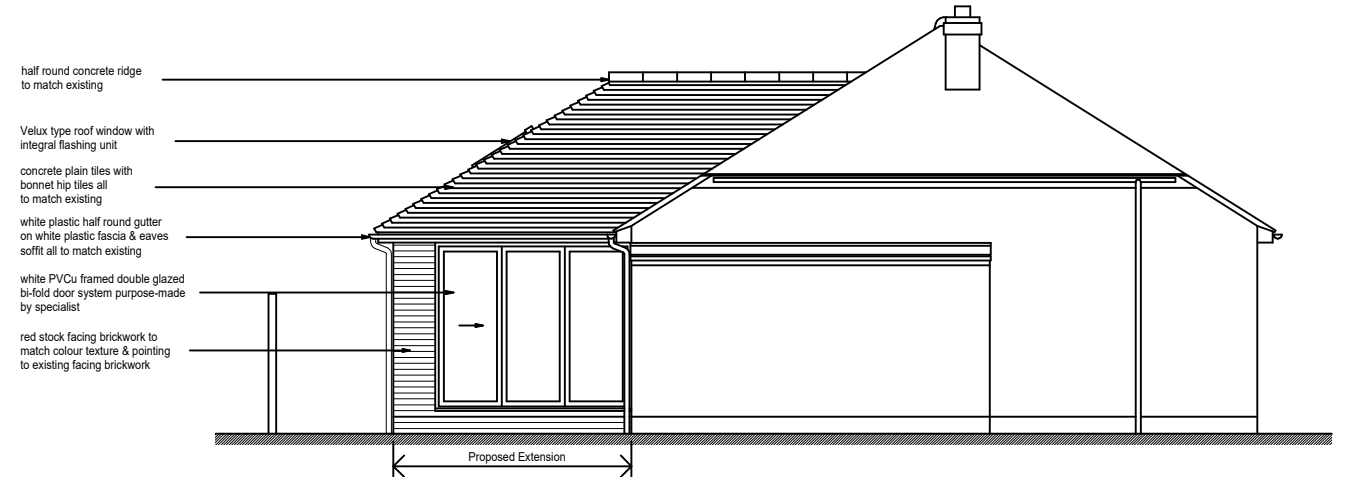

Proposed South Elevation

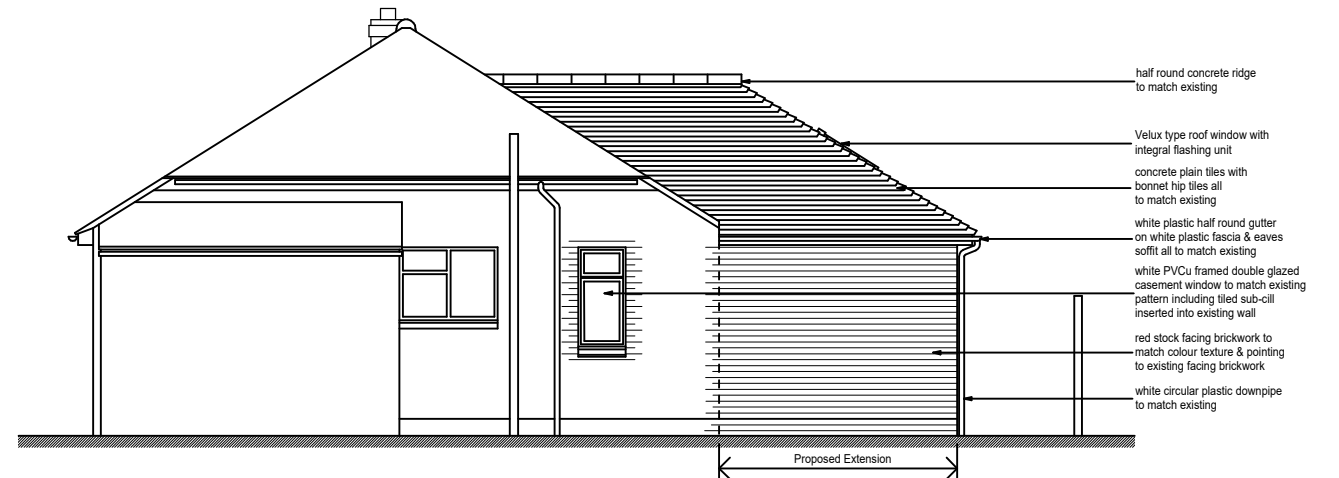

Proposed North Elevation

This drawing is the copyright of the Architect and must not be reproduced without permission, except by the Local Planning Authority for planning purposes.

Figured dimensions to be taken in preference to scaled.
Dimensions to be checked on site before work commences.
No deviation from this drawing will be permitted without the prior written consent of the Architect.
Ground floor slabs, foundations, structure, etc., and all work below ground is shown provisionally and inspection of ground conditions is essential prior to work commencing.
Reassessment is essential when the ground conditions are apparent and redesign may be necessary in the light of soil conditions found.
The responsibility for establishing the soil and subsoil conditions rests with the Contractor.

drawing
PROPOSED SITE & FLOOR PLAN
& PROPOSED ELEVATIONS

project
PROPOSED REAR EXTENSION TO
DETACHED BUNGALOW, 19 YEW TREE ROAD
HAYLING ISLAND, HAMPSHIRE PO11 0QE

revisions			date		sheet size
drawing no.	rev.	date	scale(s)		A3
21701/103		OCT 2017	1:100		
client					
MR. & MRS. SPENDLOVE					
project					
PROPOSED REAR EXTENSION TO DETACHED BUNGALOW, 19 YEW TREE ROAD HAYLING ISLAND, HAMPSHIRE PO11 0QE					
Jeffrey Douglas Chartered Architect					
114 Havant Road Hayling Island Hampshire PO11 0LJ Tel: (023) 9246 8889 E-mail: jd@jeffreydouglas.co.uk					