



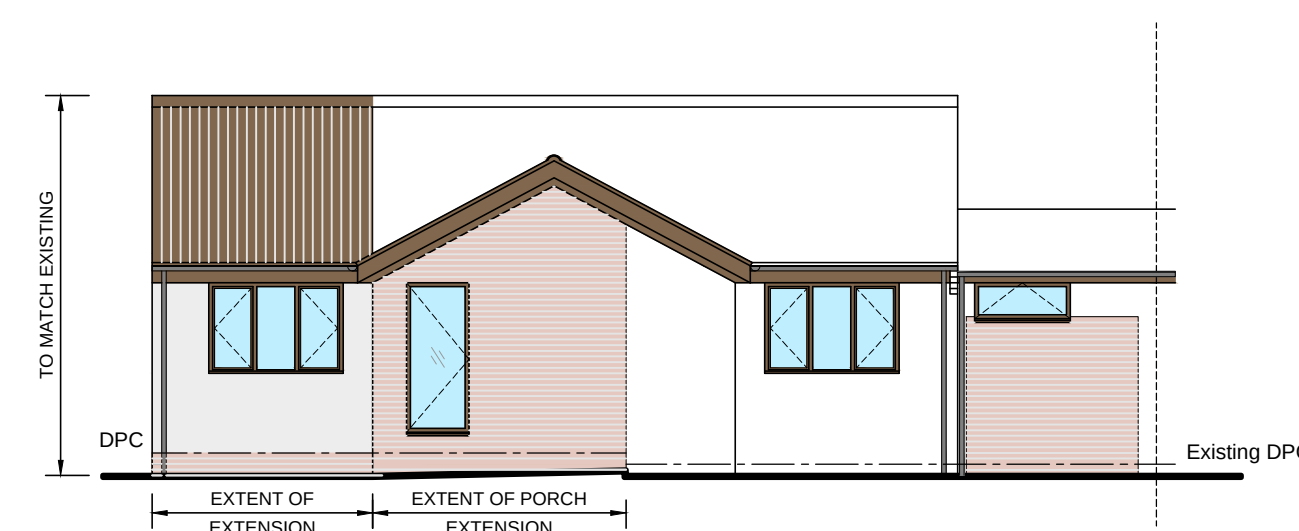


FRONT ELEVATION

Scale: 1:100

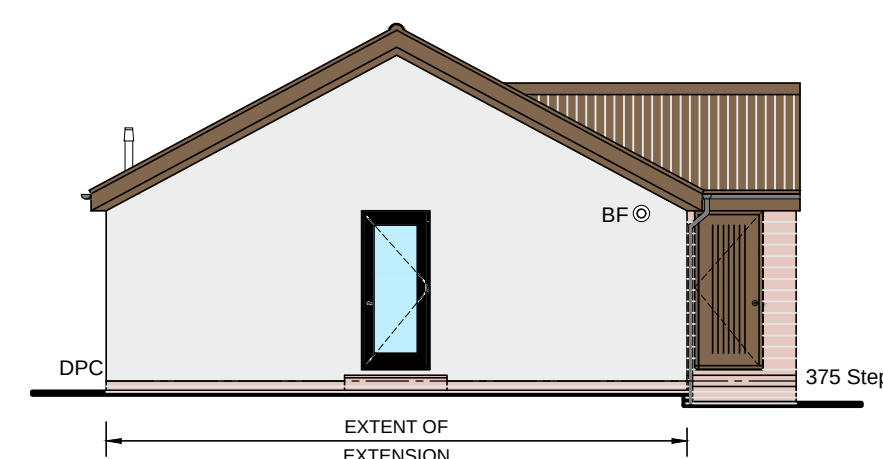


SIDE ELEVATION


Finishes:
Concrete pantiiles to match existing
Windows and doors uPVC
Colour: Light Brown
Facia and barge Boards
Colour: Light Brown (existing to be replaced)
Sand / Cement Render: Colour Santex
Oatmeal
Red Brick to match existing

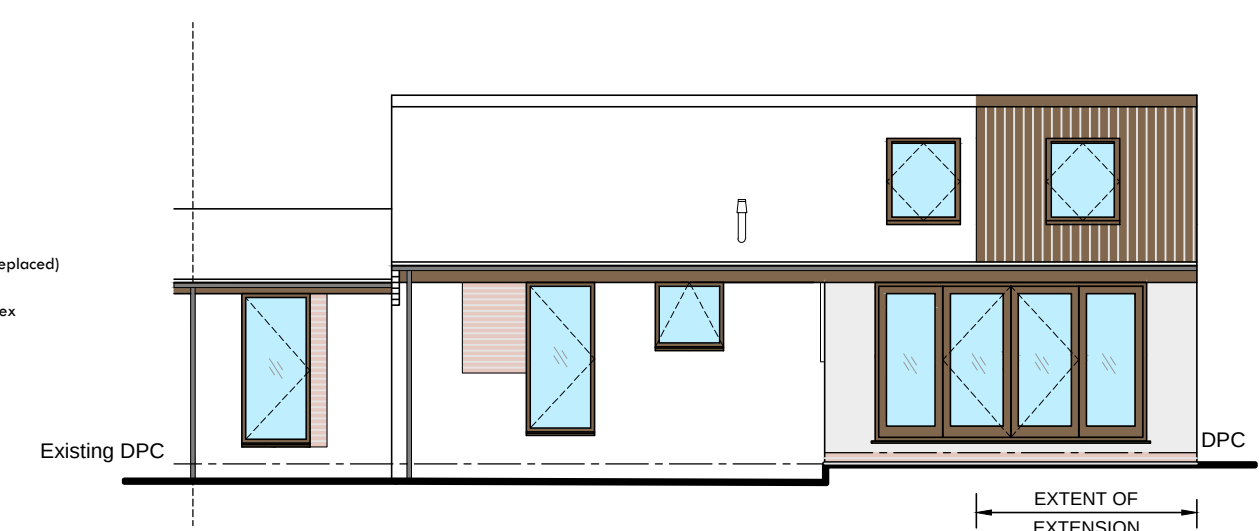

REAR ELEVATION

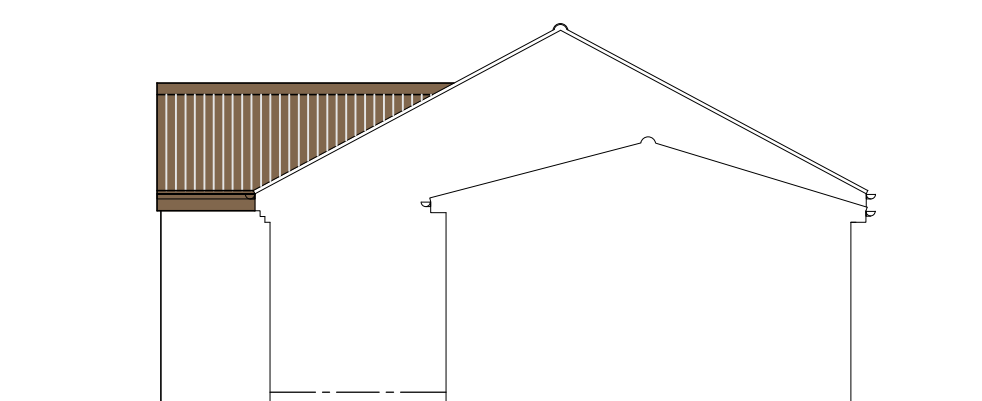


SIDE ELEVATION

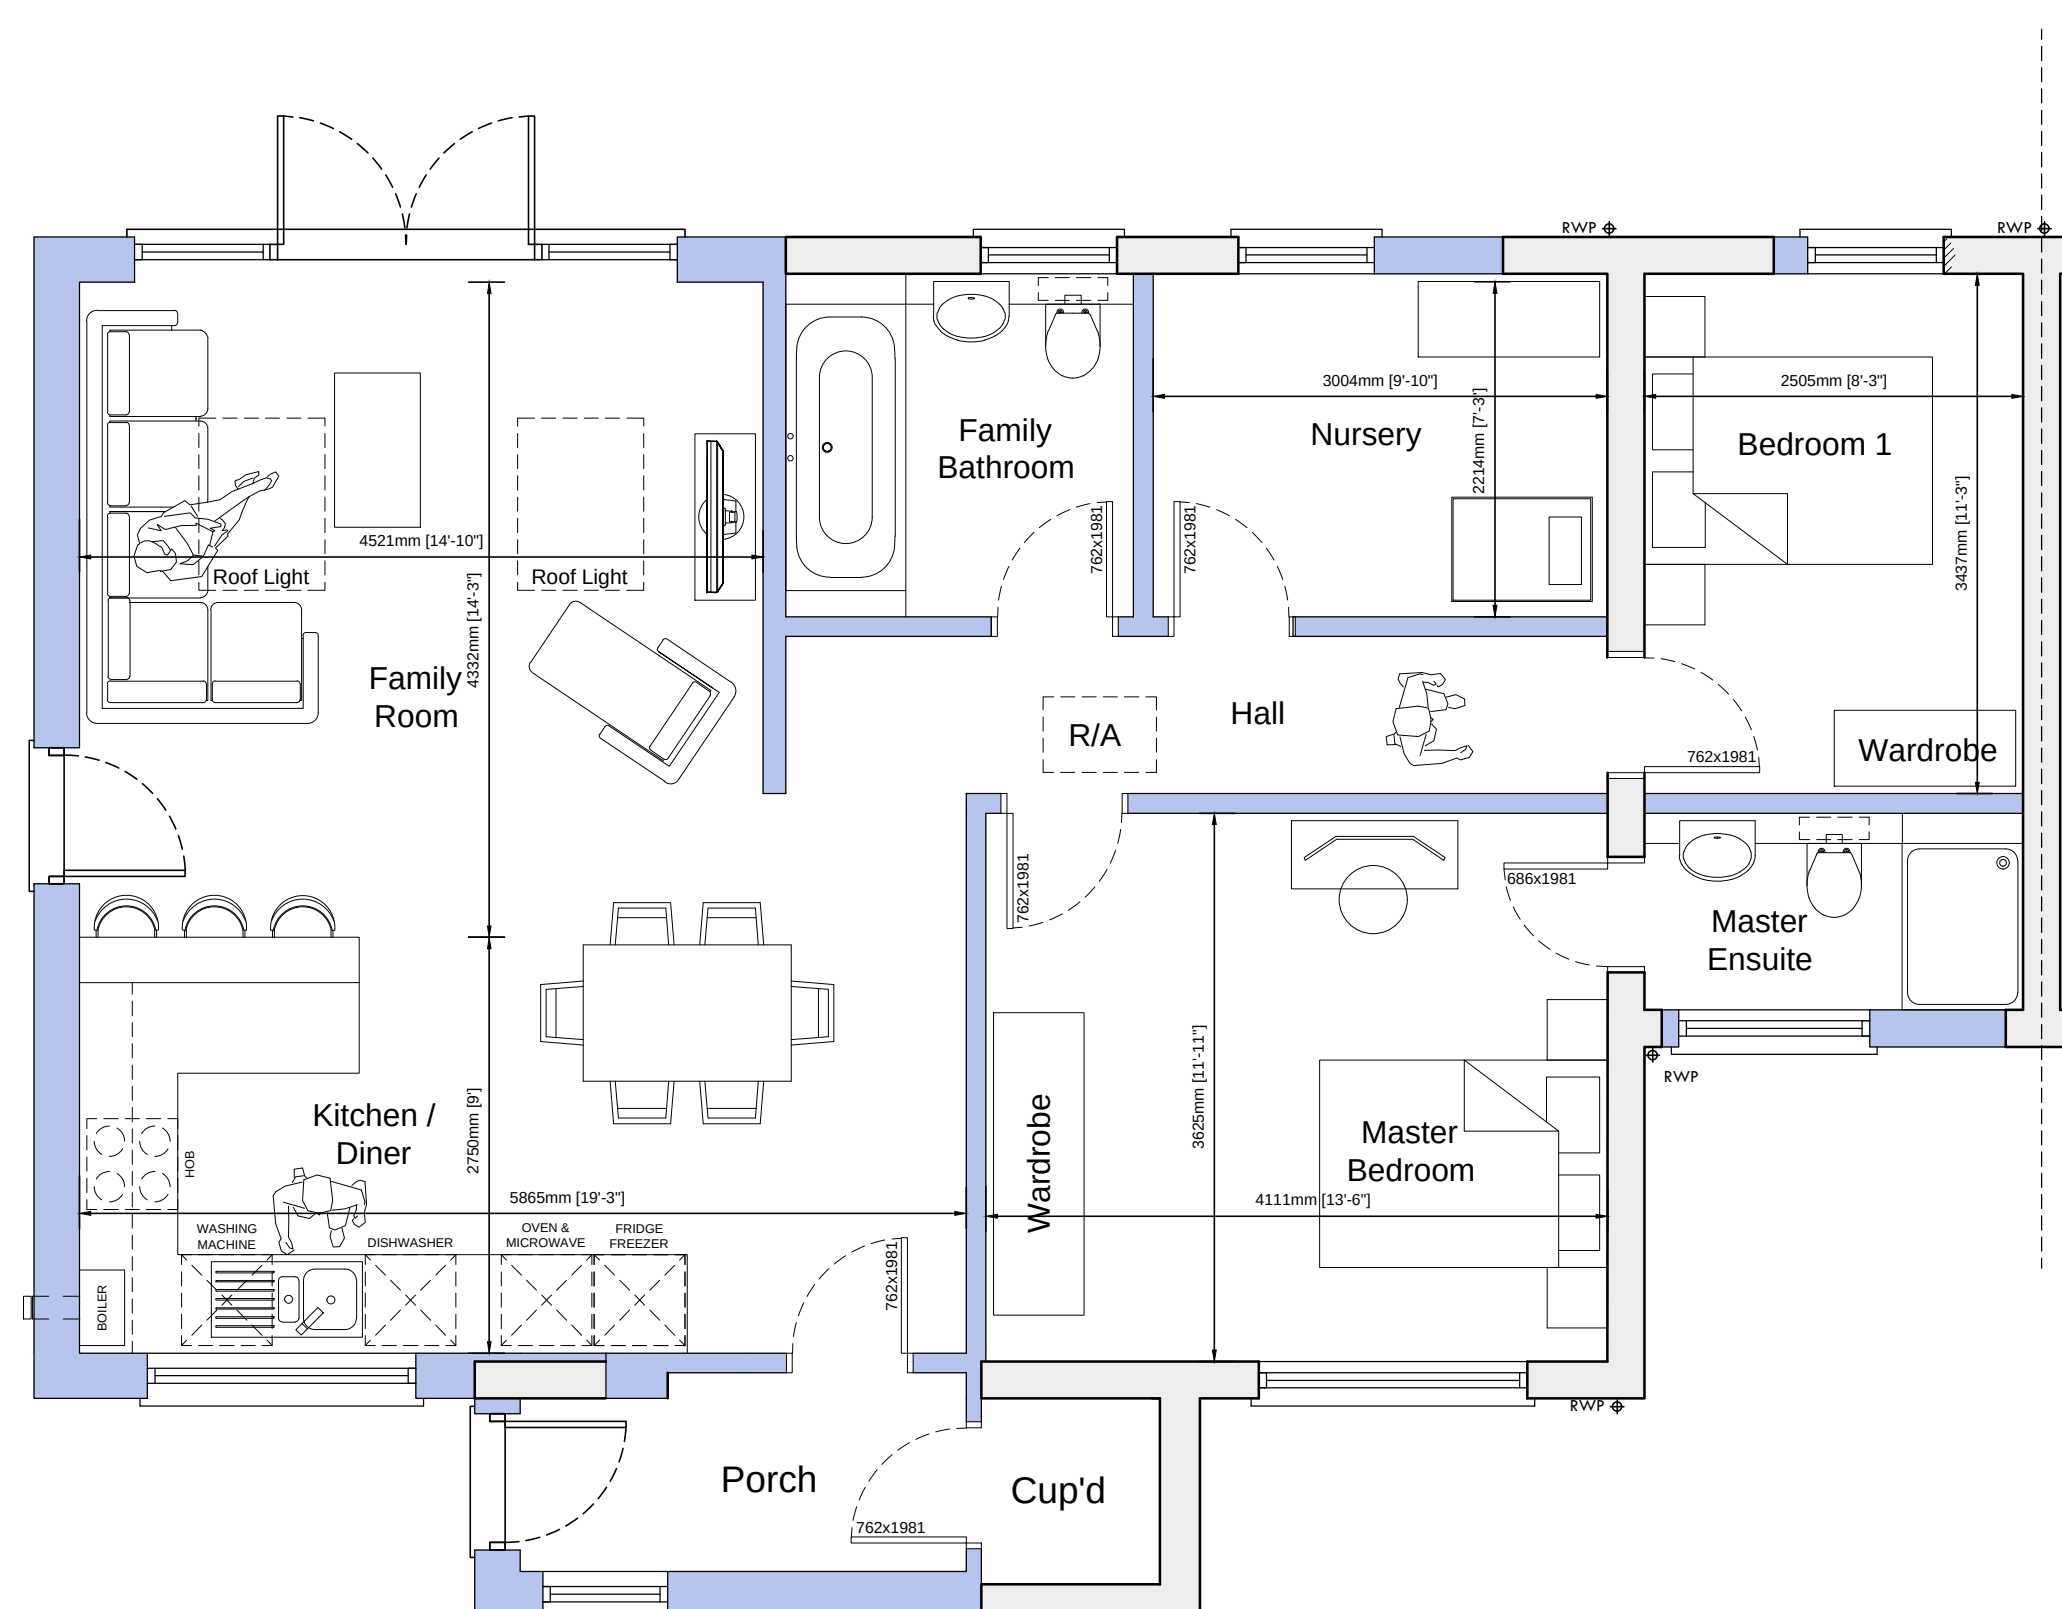

GROUND FLOOR PLAN

Scale: 1:50

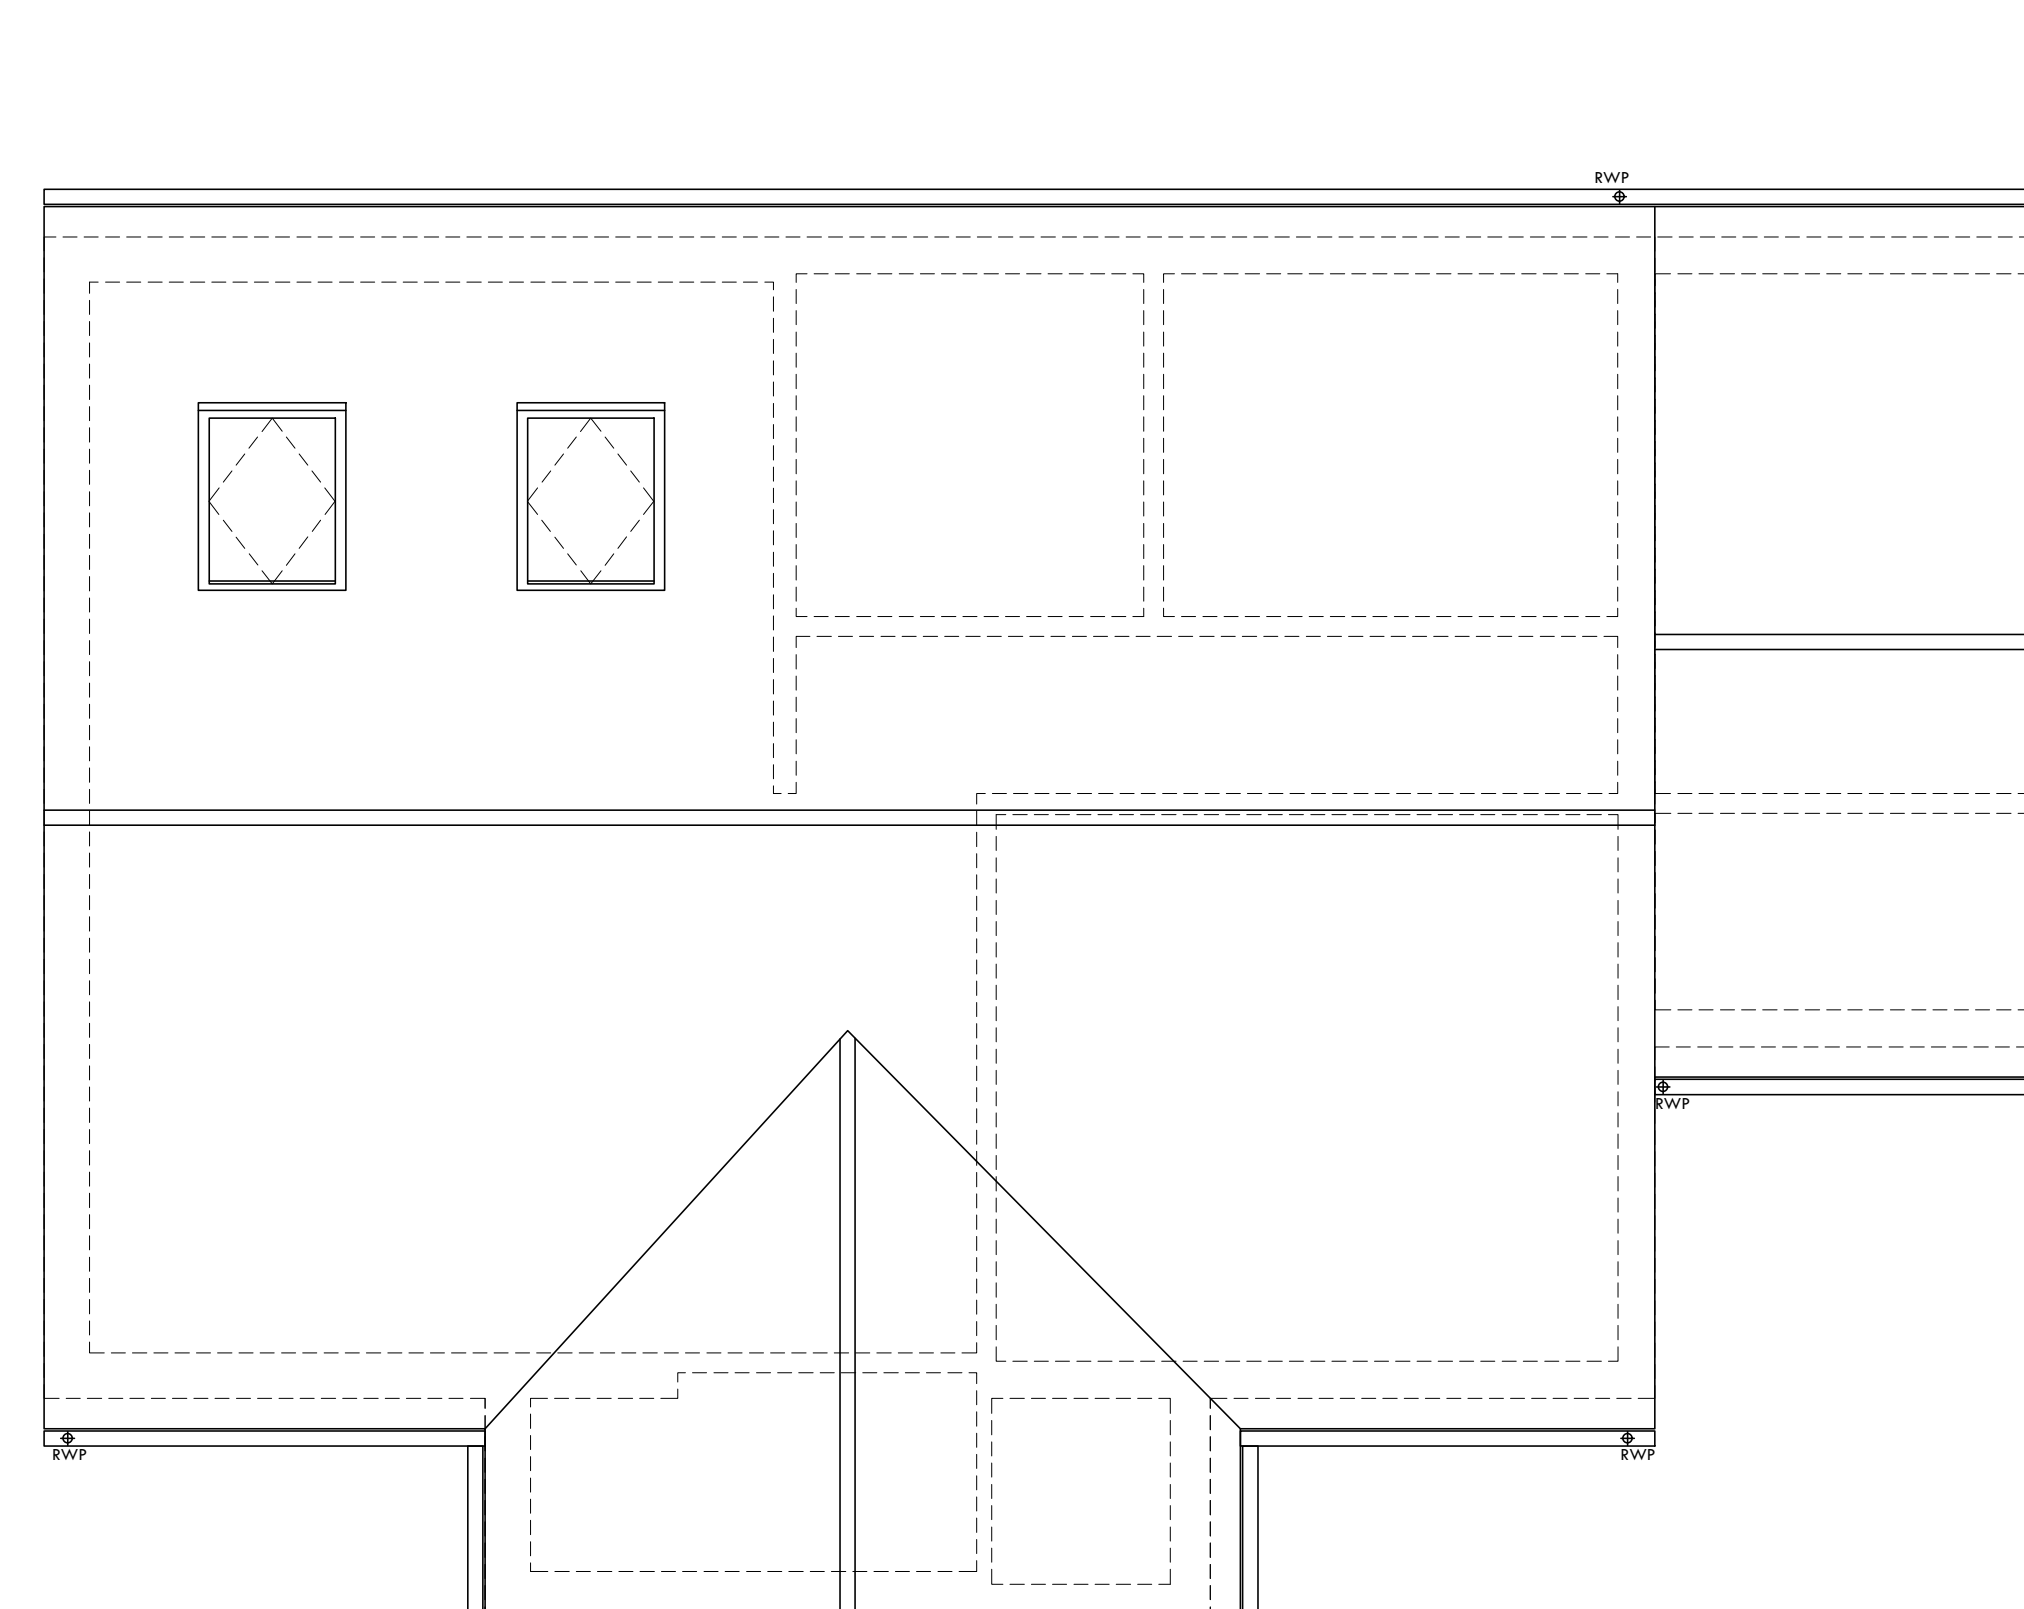

ROOF PLAN

