



1 and 1A KING STREET, EMSWORTH


EXISTING

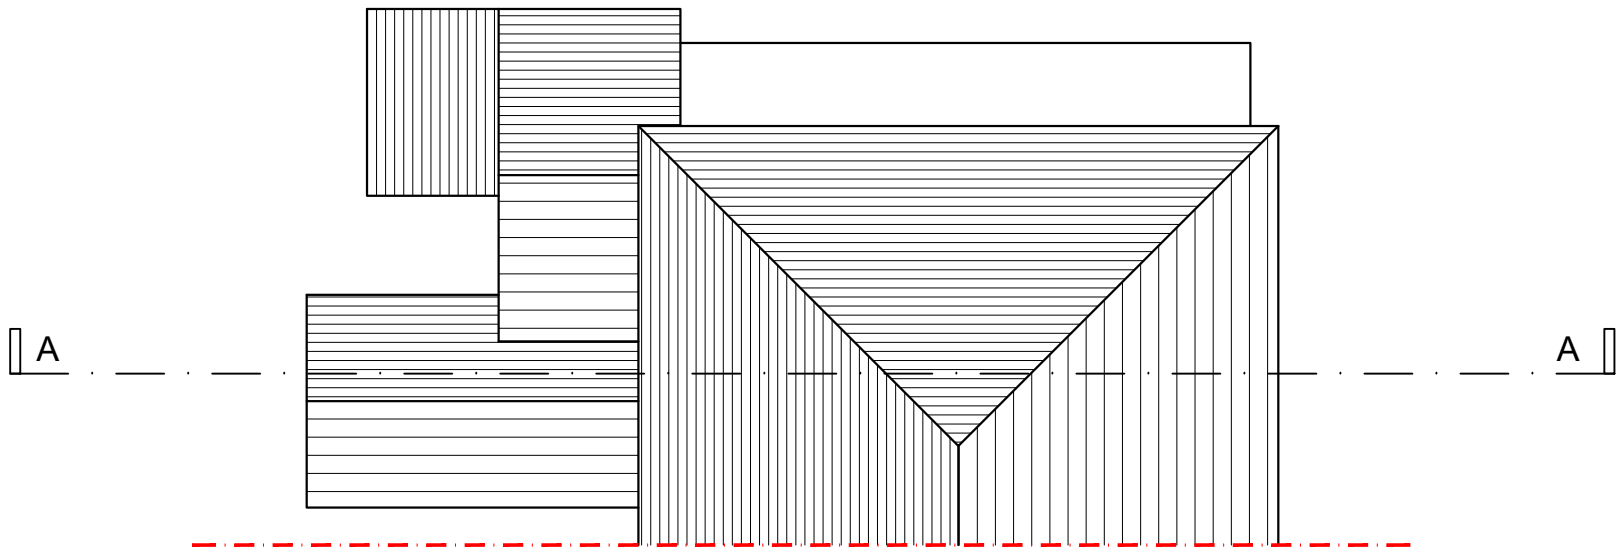


ROOF PLAN
1:100

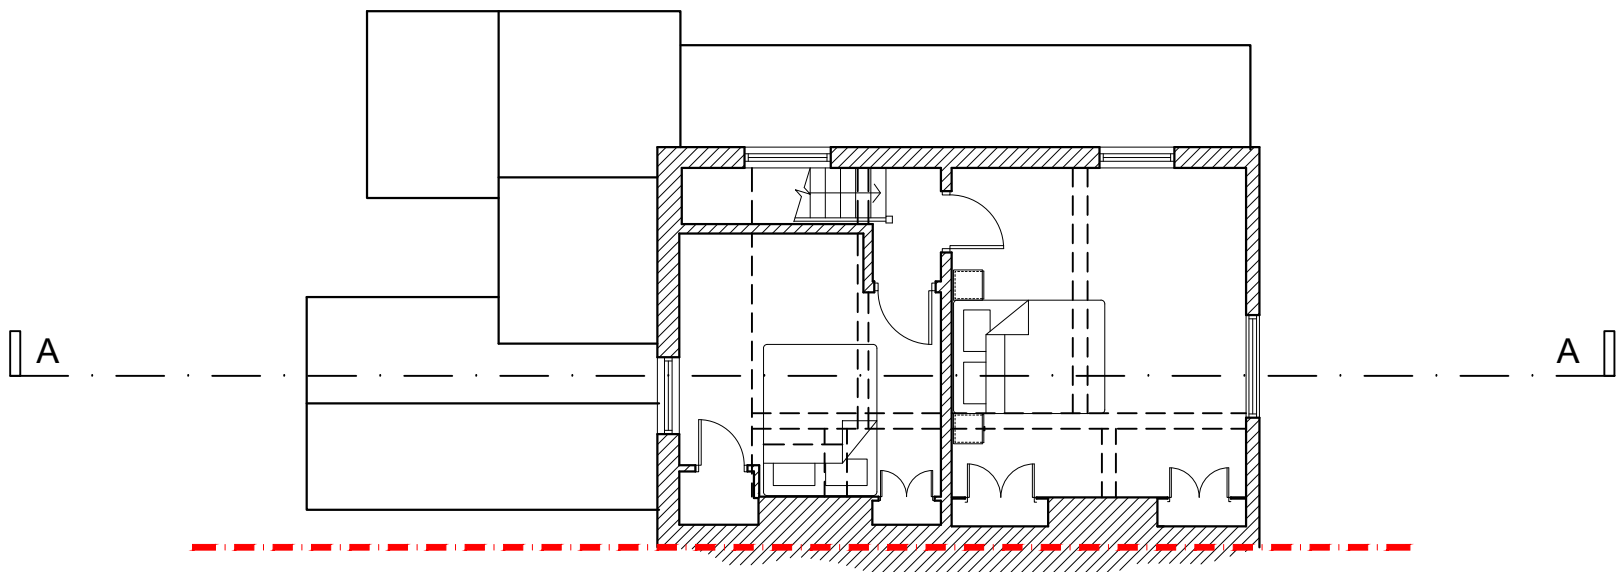


SECOND FLOOR PLAN
1:100

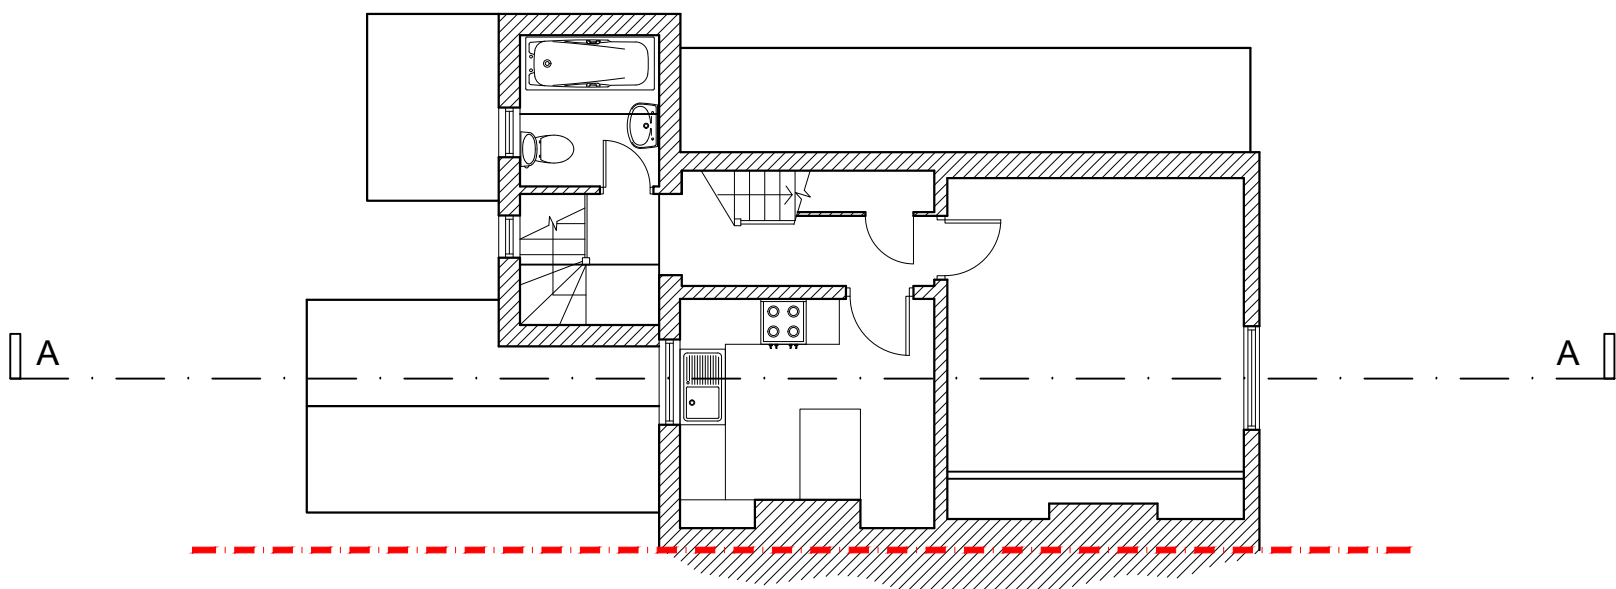

FIRST FLOOR PLAN
1:100

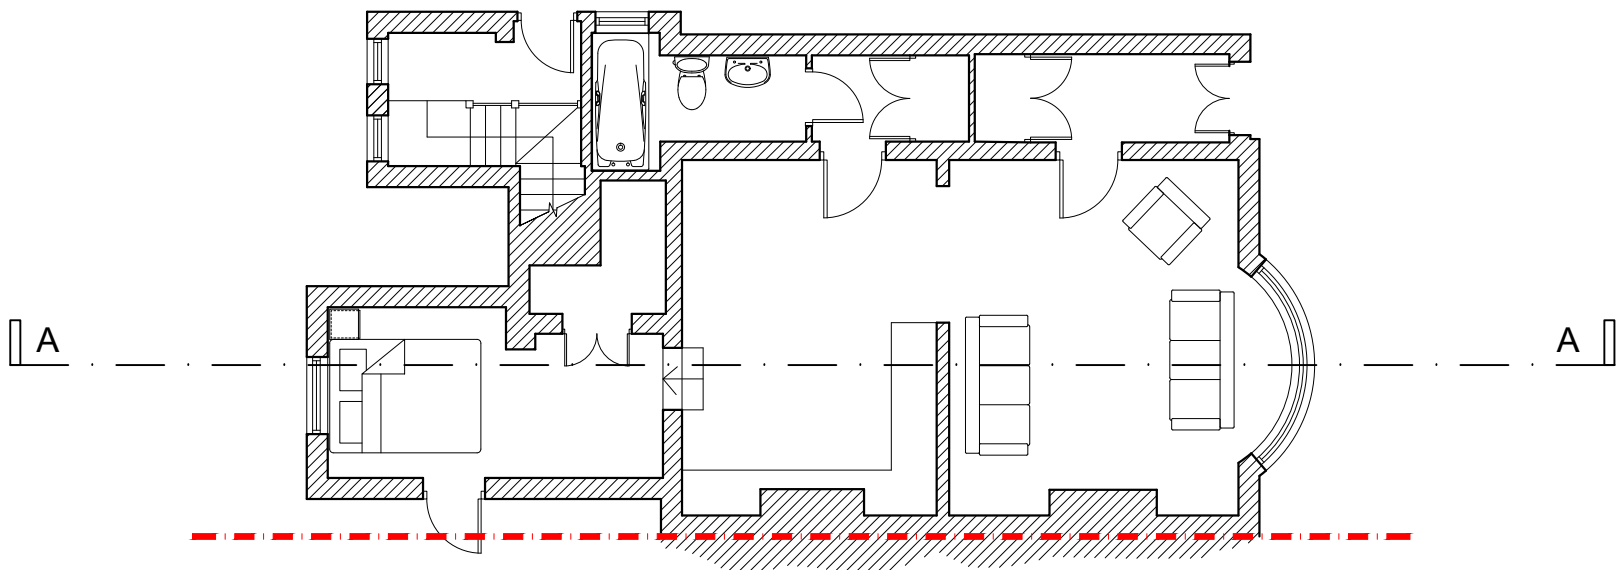


GROUND FLOOR PLAN
1:100

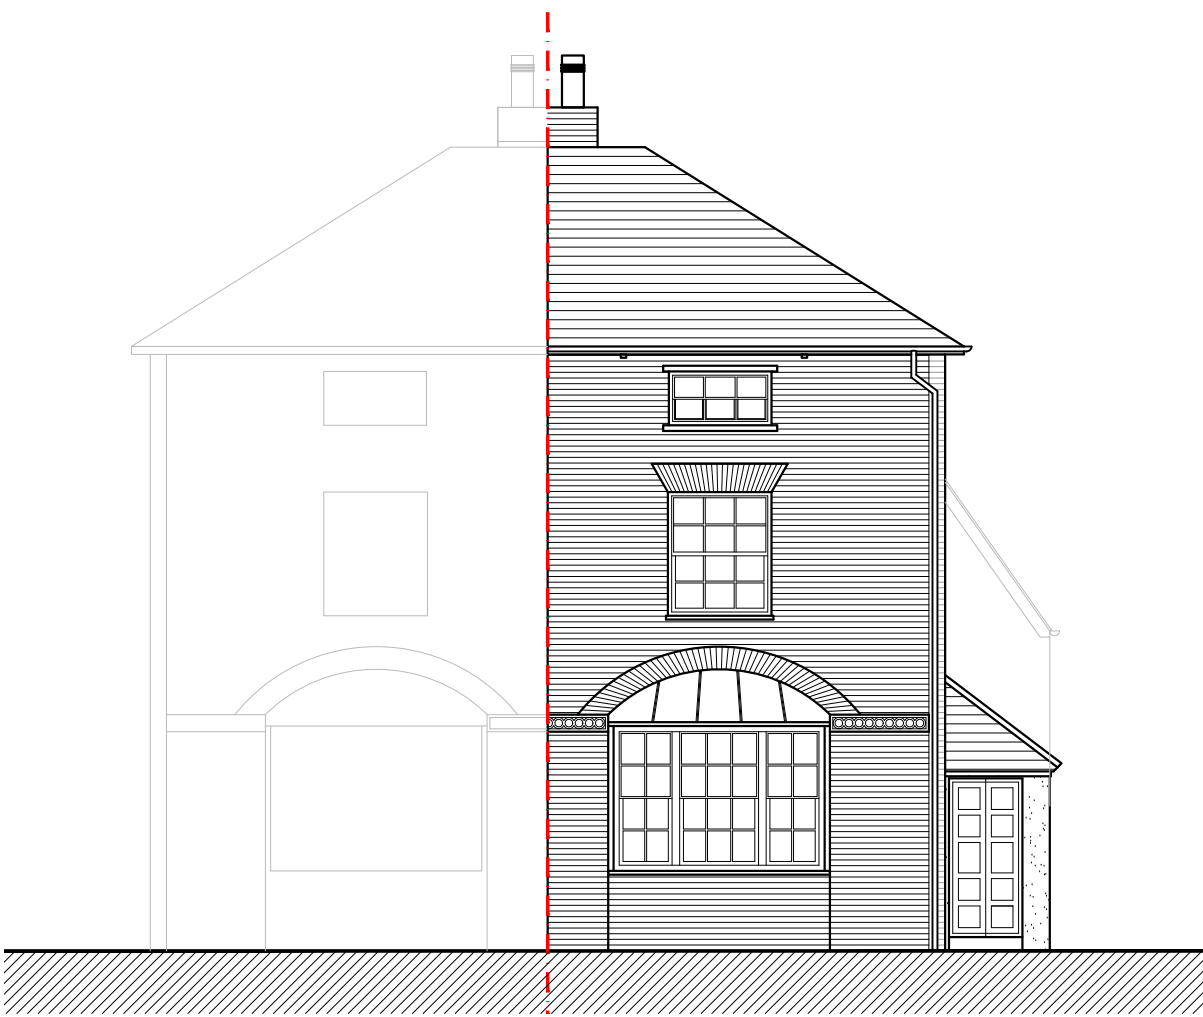


FRONT ELEVATION
(North-East Facing)
1:100



SIDE ELEVATION
(North-West Facing)
1:100

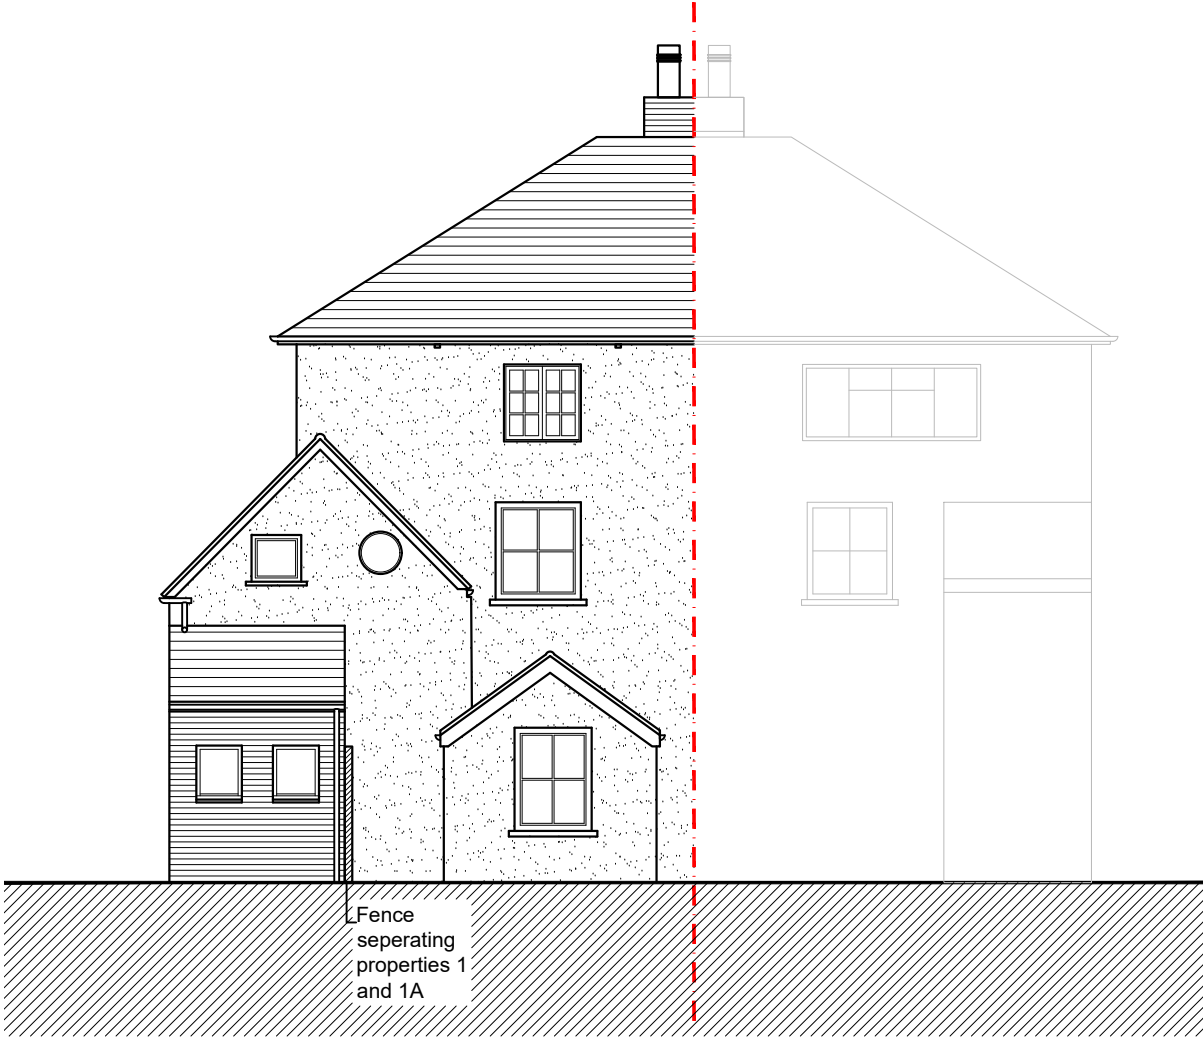


REAR ELEVATION
(South West Facing)
1:100

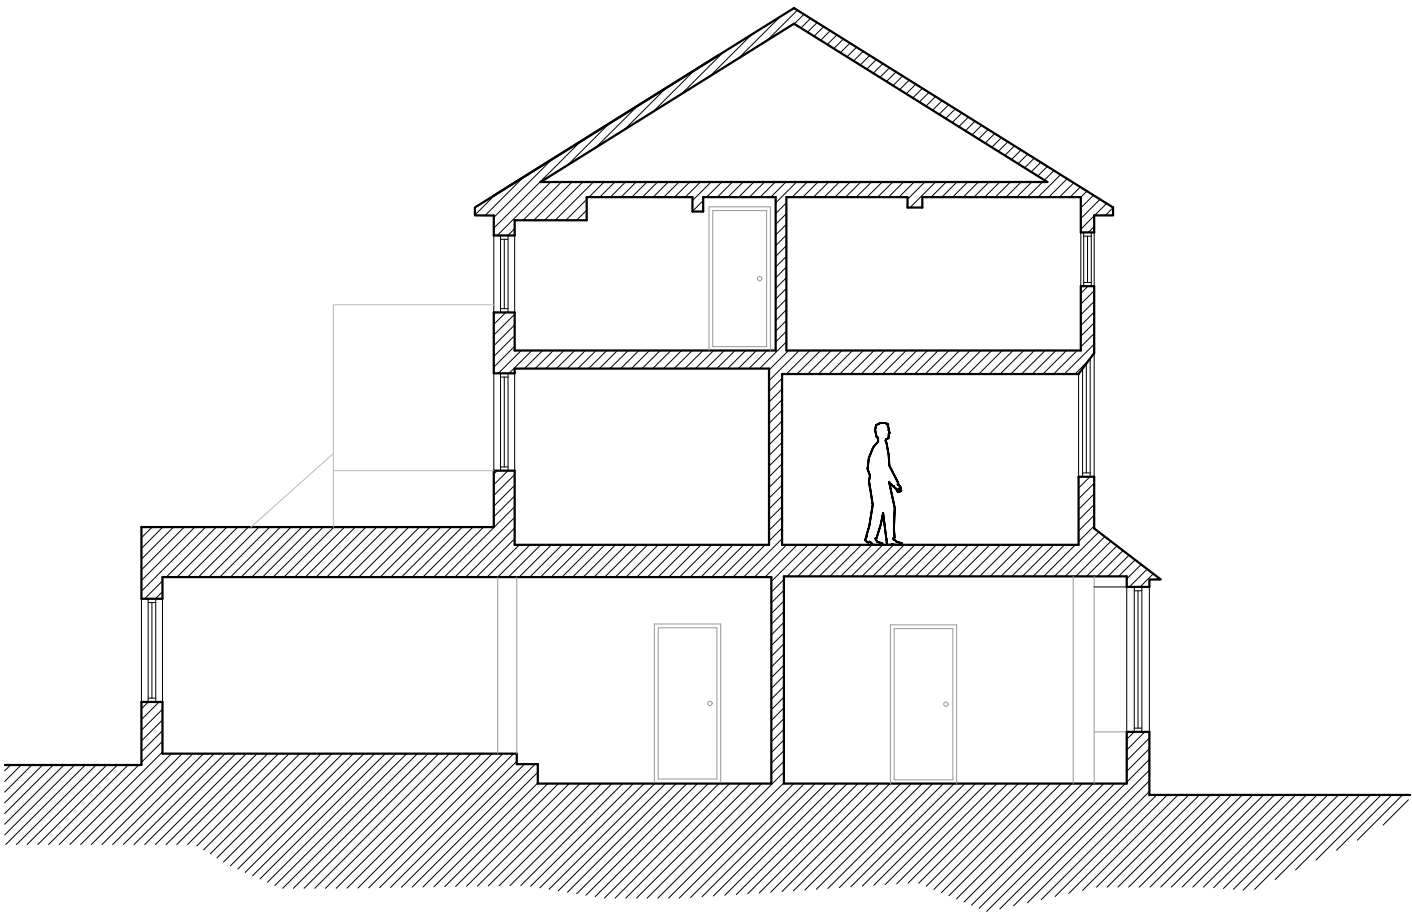


SECTION A-A
1:100

NOTES:
Dimensions to be checked on site before commencing work.
Any discrepancies shall be reported to the architect immediately.
Do not scale from these drawings except for planning purposes.
Use figured dimensions only.
Where applicable this drawing is to be read in conjunction with other consultants' drawings.
All drawings to be read in conjunction with specification and all other drawings including structural engineer and mechanical and electrical drawings / specification

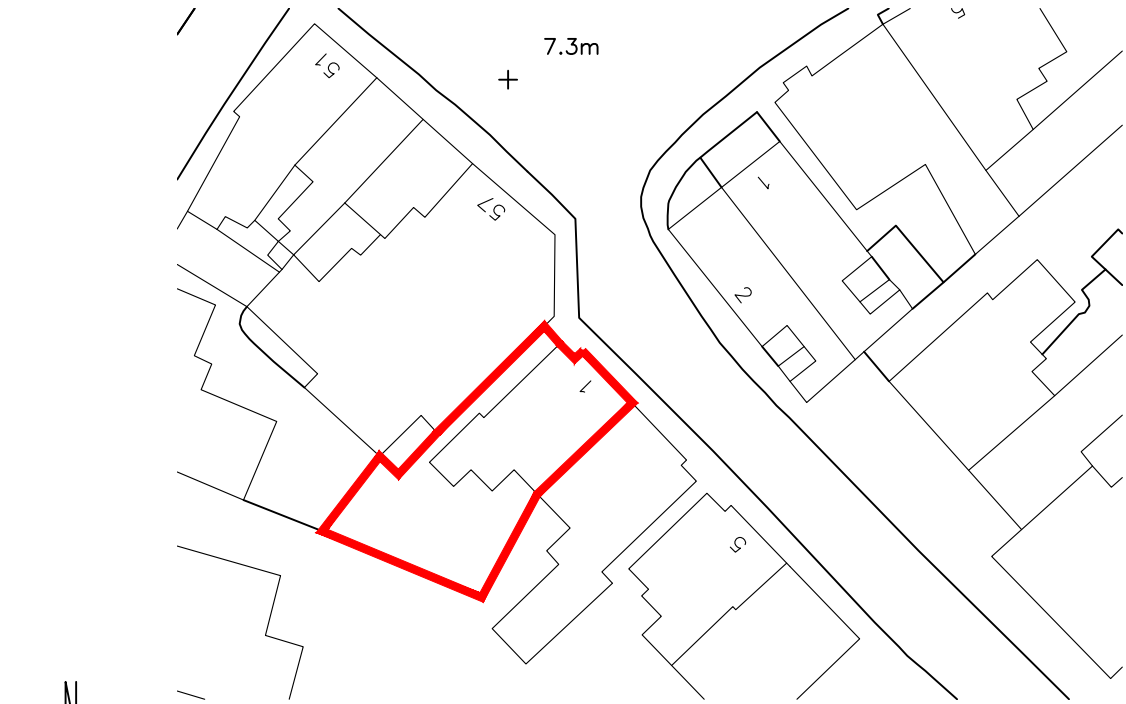

BLOCK PLAN
Crown Copyright 2008. All rights reserved. Licence number 100020449
1:500

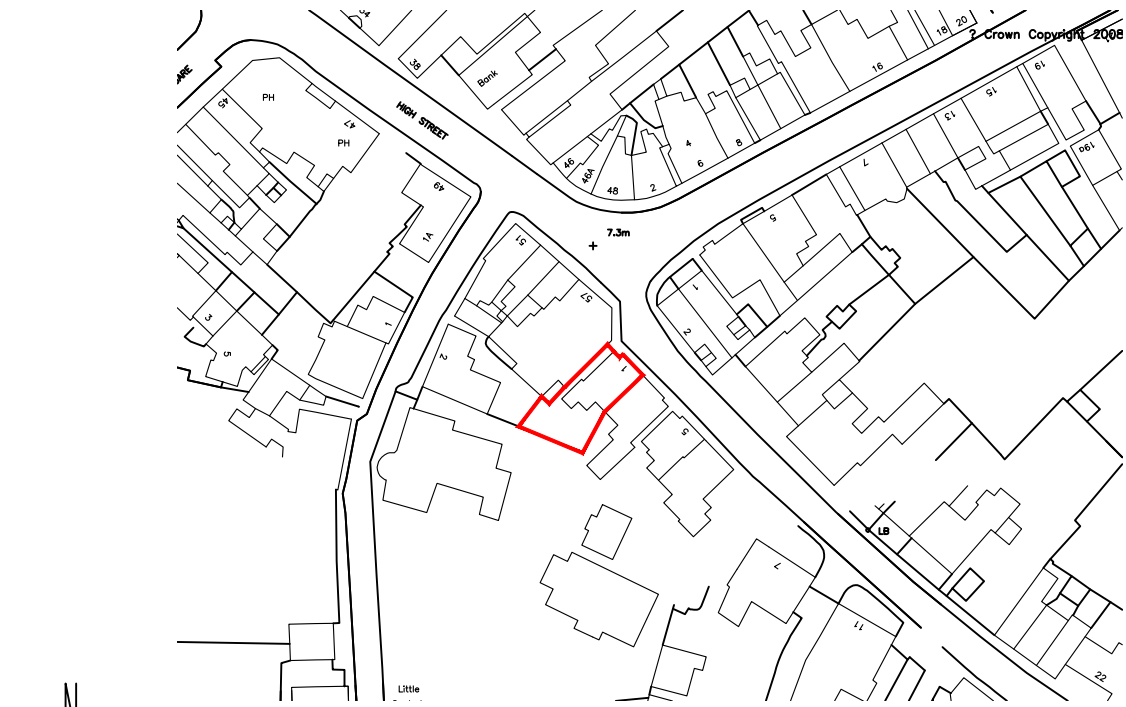

LOCATION PLAN
Crown Copyright 2008. All rights reserved. Licence number 100020449
1:1250

REV	DATE	AMENDMENT	DRAWN



Helver Davies Architects Ltd
1 The Old Flour Mill,
Emsworth, PO10 7BT
01243 370 715
www.hdarchitects.co.uk mail@hdarchitects.co.uk

CLIENT
Mr Ranald McDonald

PROJECT
1 and 1A King Street
Emsworth
PO10 7AX

DRAWING	SCALE
Existing Plans	as noted @A1
Existing Elevations	as noted @A1
Existing Sections	as noted @A1
Location Plan	as noted @A1
Block Plan	as noted @A1

DATE	December 2017	DRAWN	JF
DRAWING NUMBER	17163 - 01	REVISION	*