



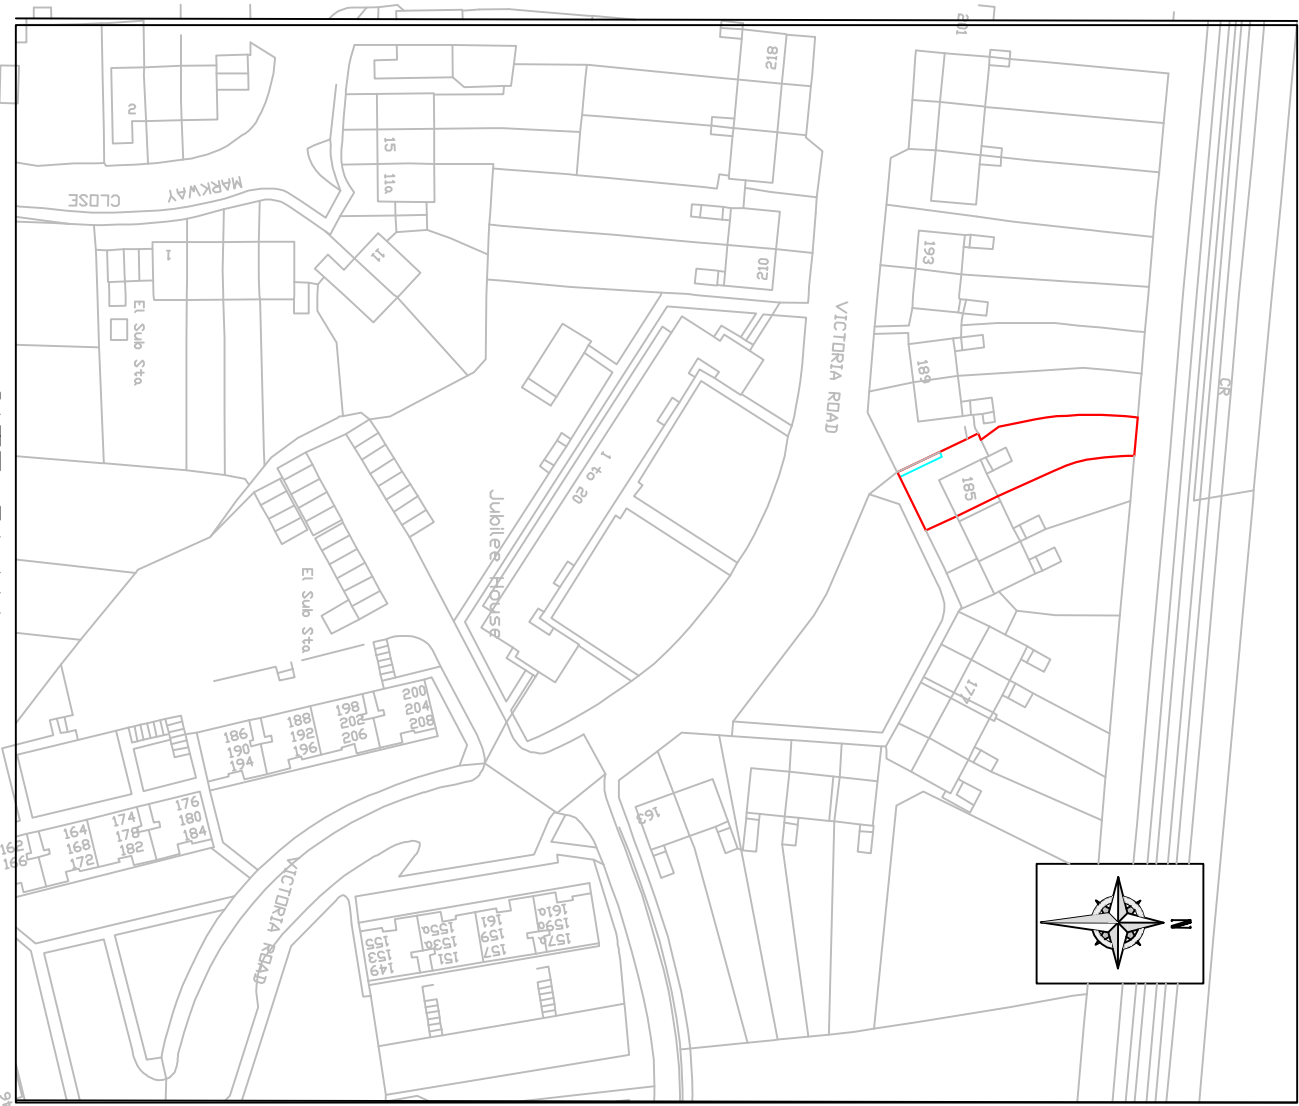

SITE PLAN
Scale 1:1250)

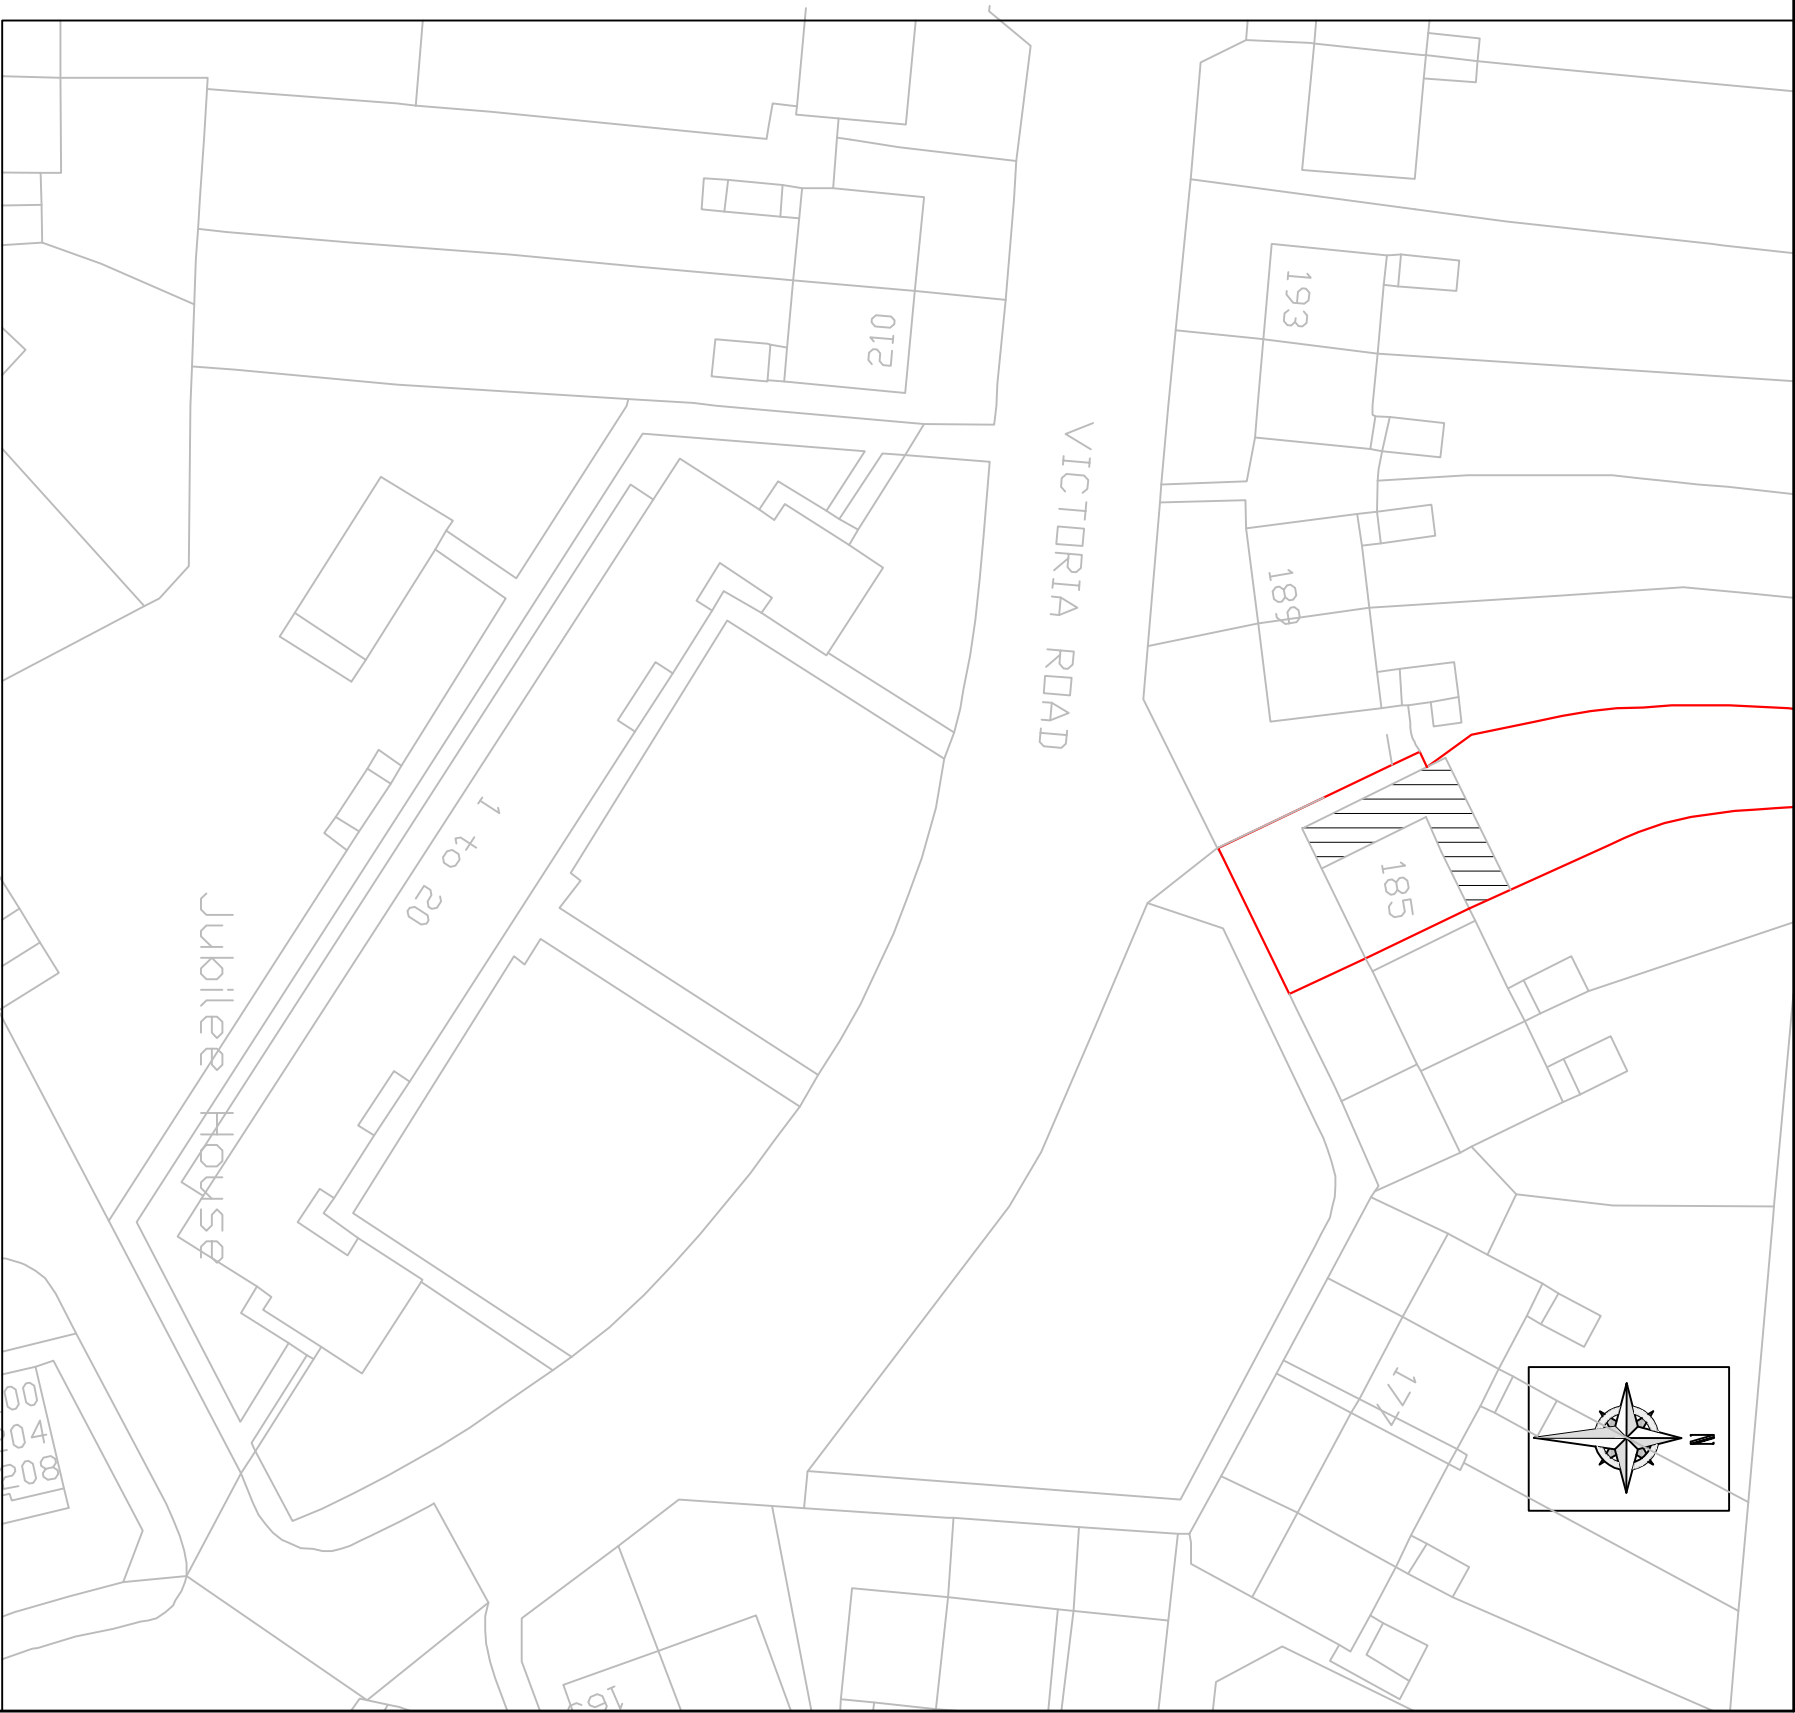

BLOCK PLAN
Scale 1:500

Rev.	Date.	Description	DWN./CHK.
		j e architectural design ltd Architectural & Structural Designers 1 Lytton Close Northolt Village, Northolt Middlesex UB5 5BU T: 020 8645 0795, M: 07930 557913, e:eangelico9@aol.com	
Job Title:			
185 Victoria Road, Emsworth PO10 7LY			
Drawing Title:			
Location Plan			
Client:		Designed by:	Date:
		Angelo E	Sept. 2017
Drawing No:		Scale:	Rev.
3071/AM/03 A		1:500,1250@A3	