



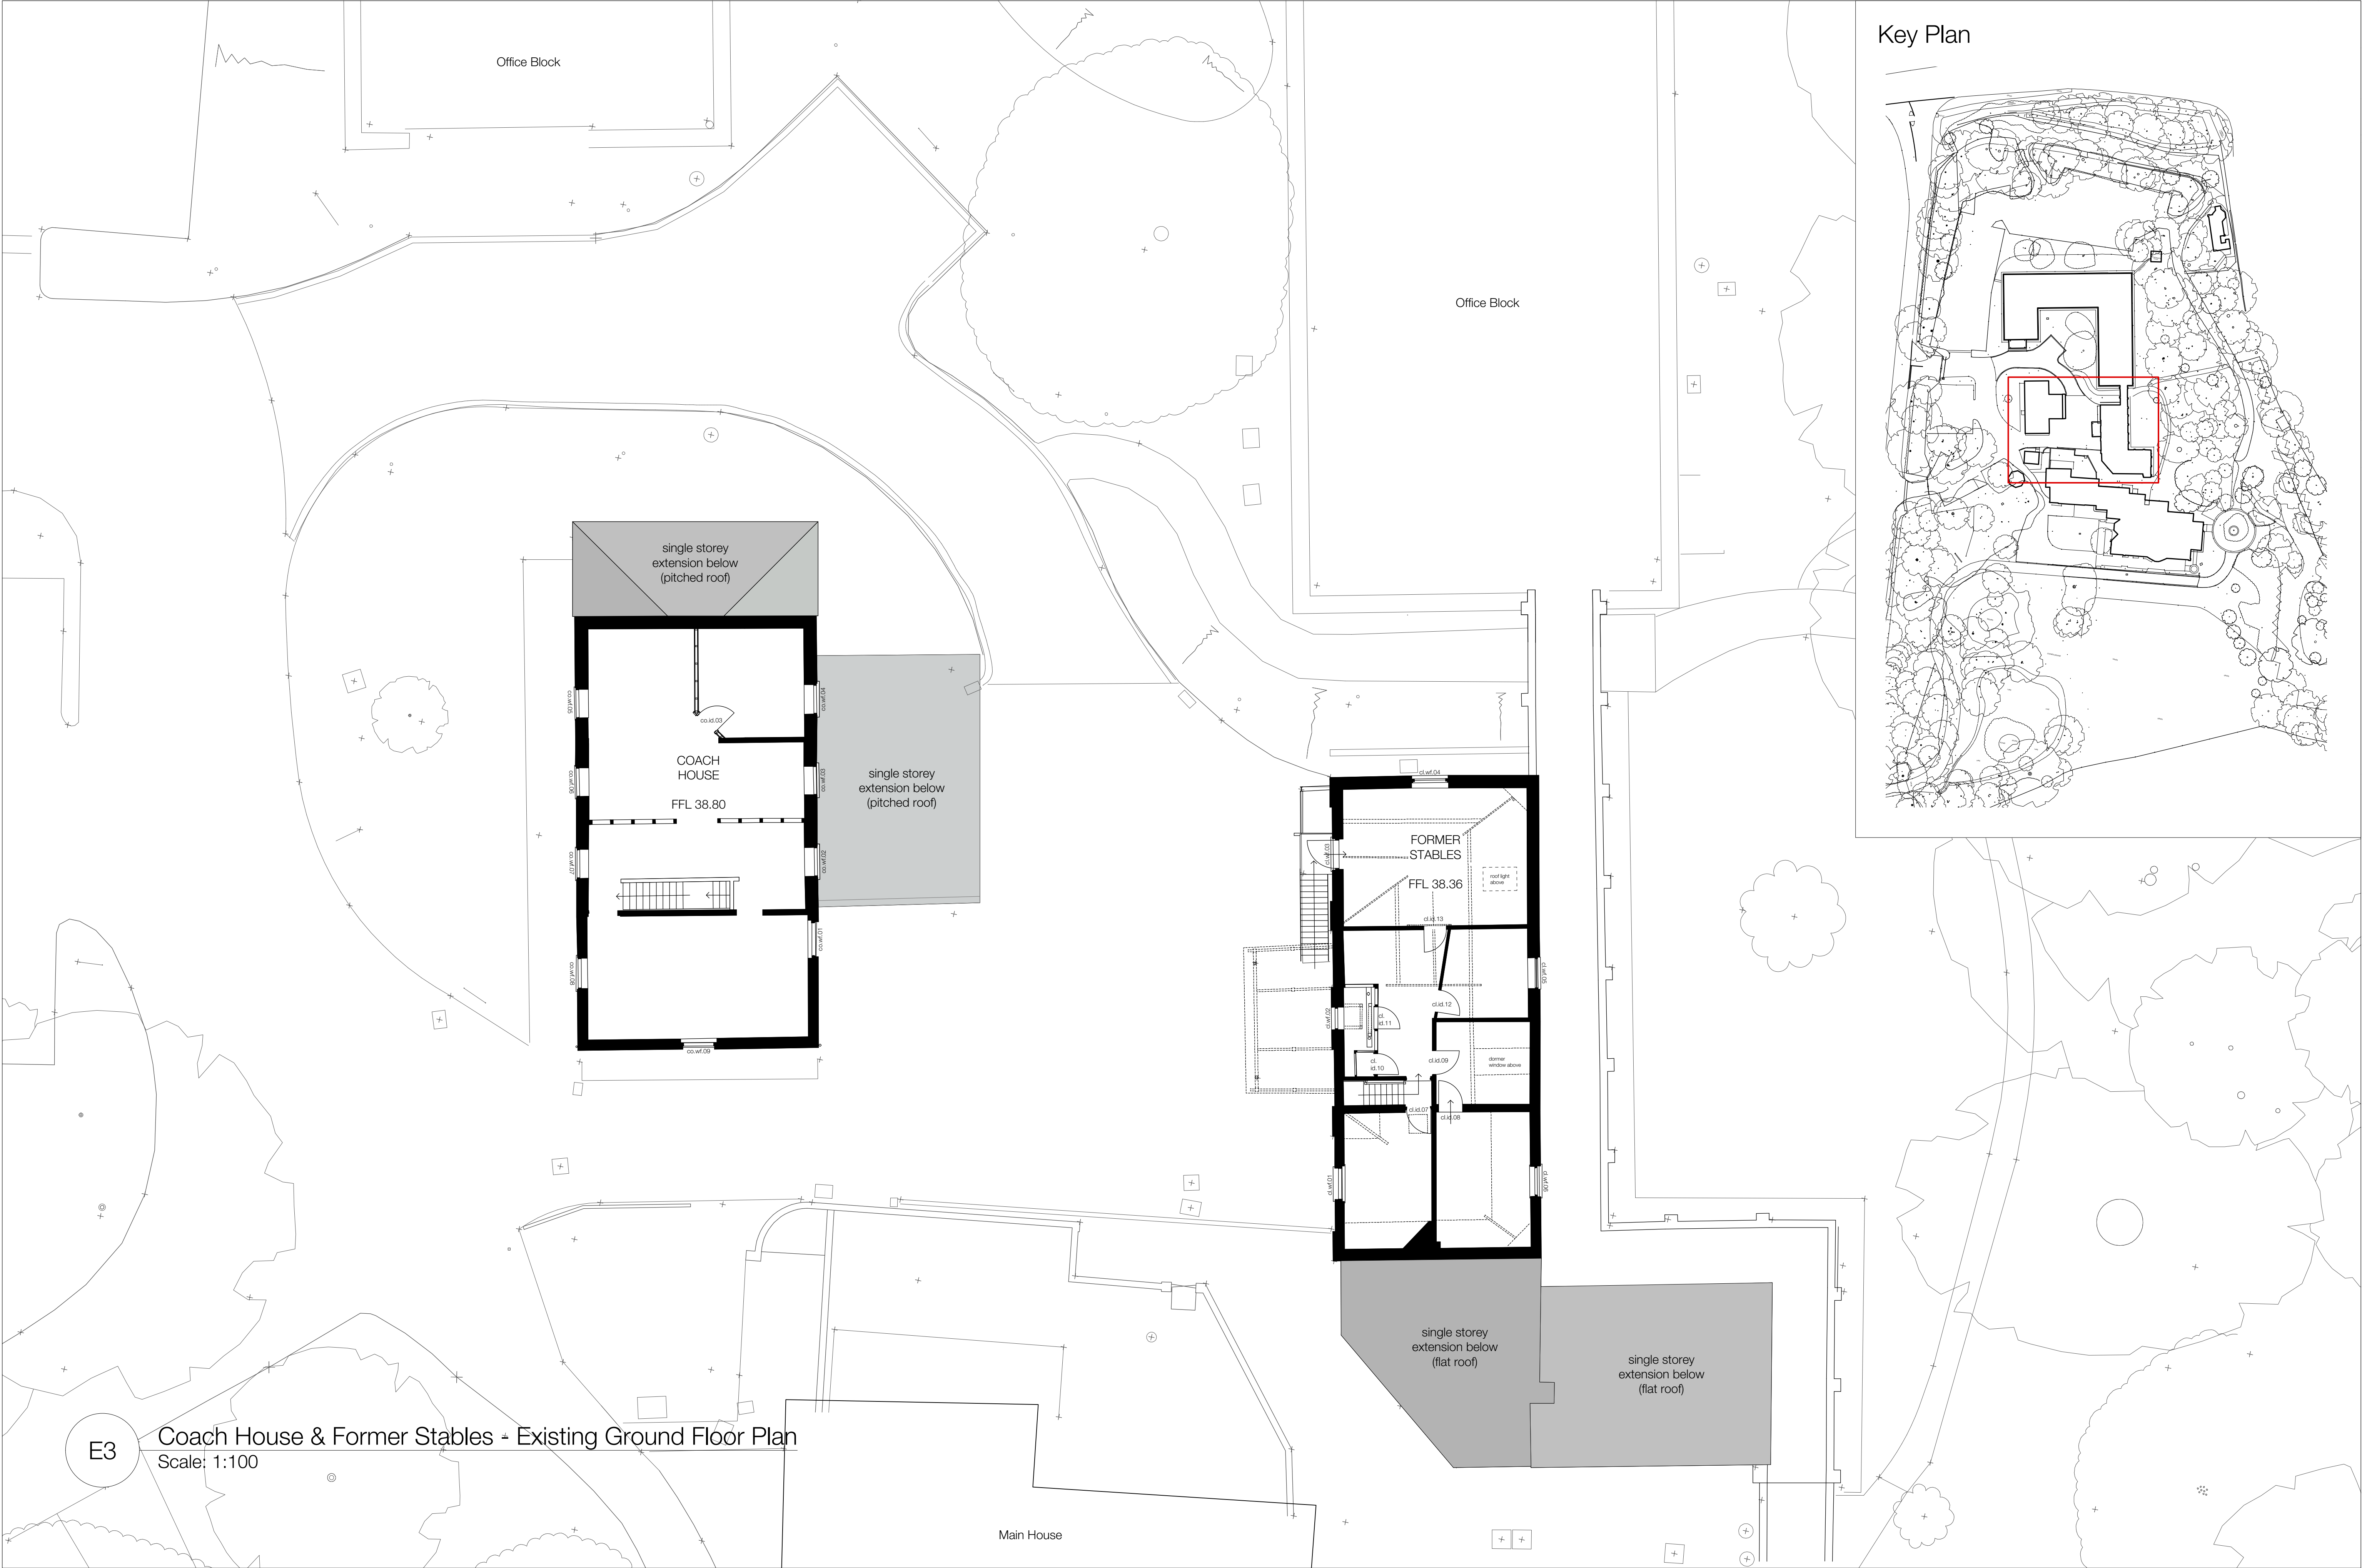

Key Plan

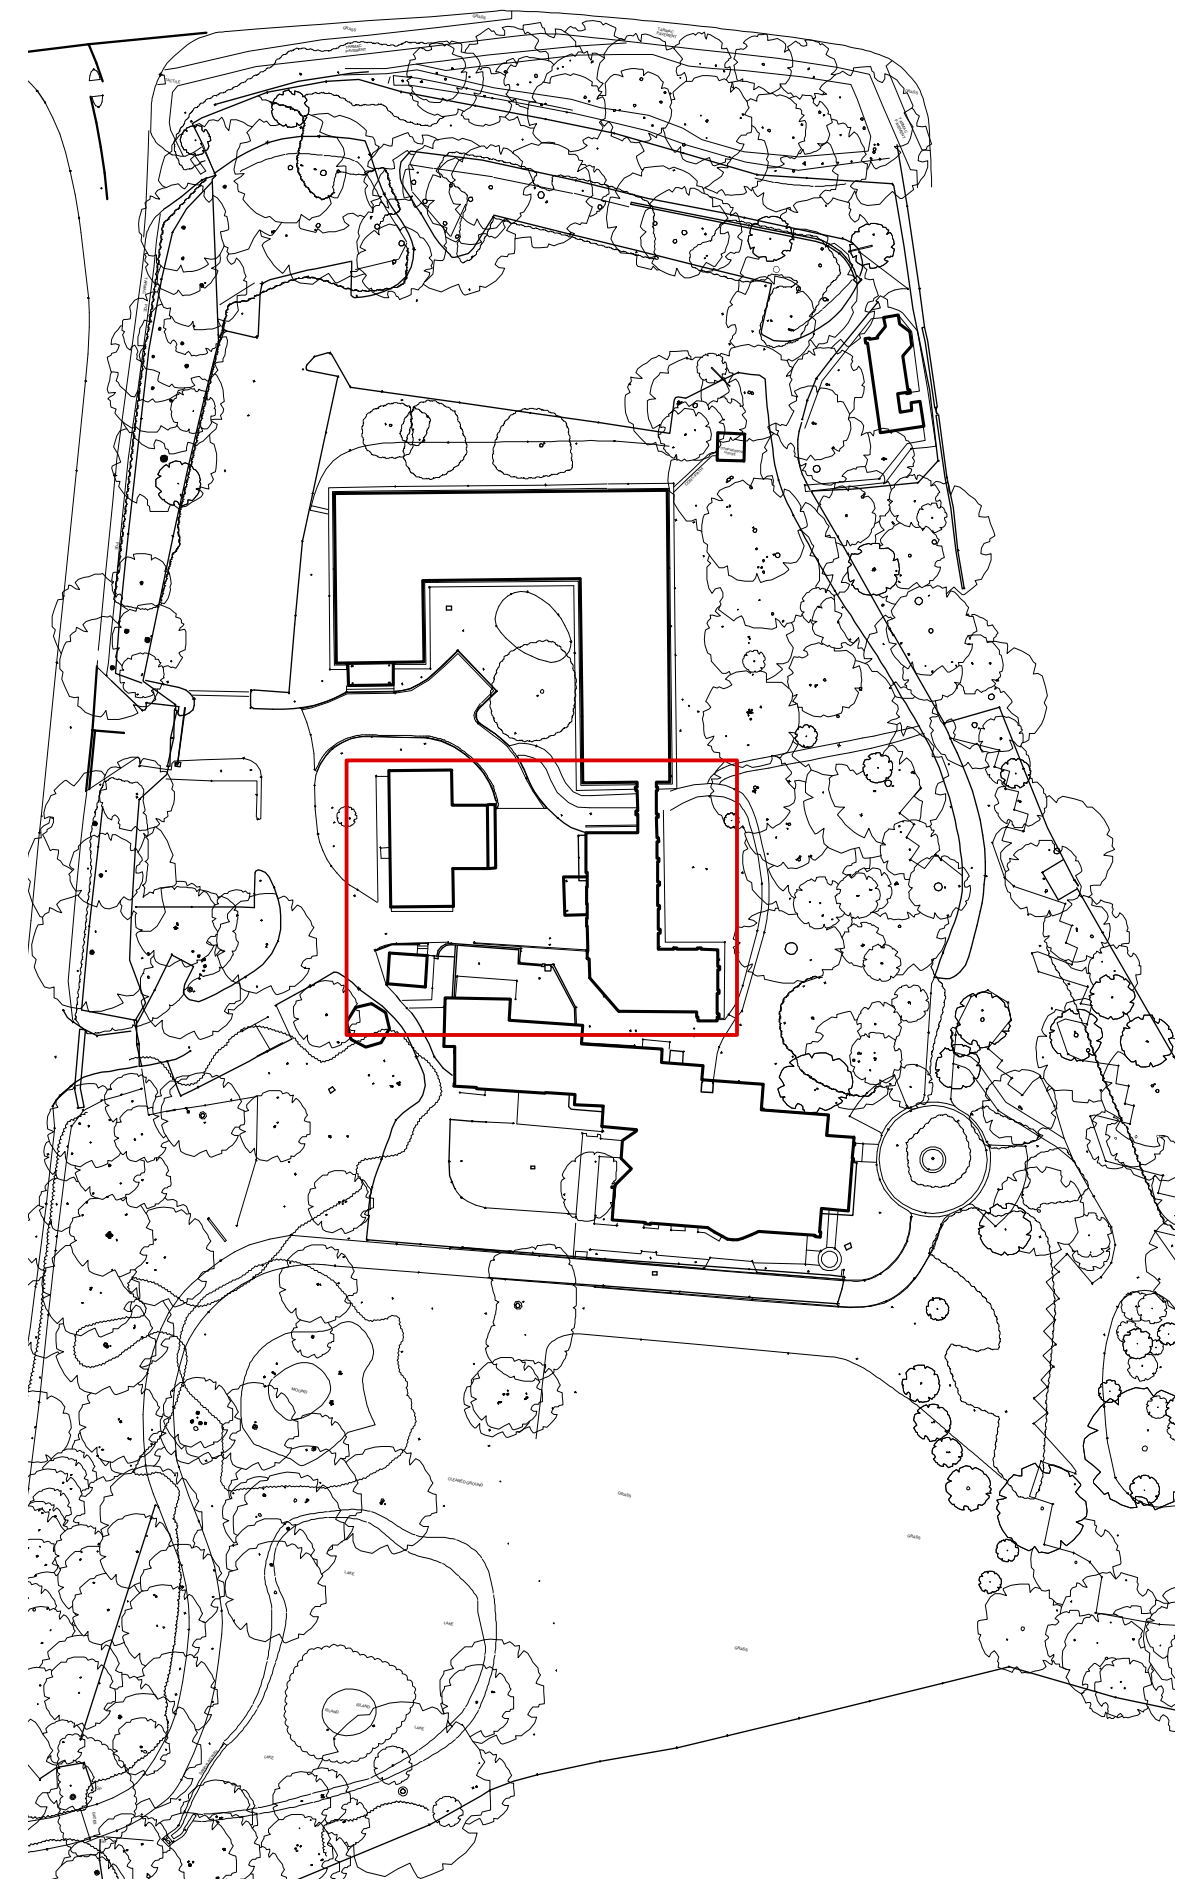

E3

Coach House & Former Stables - Existing Ground Floor Plan
Scale: 1:100



Scale to be used for planning purposes only

