


HAVANT BOROUGH
COUNCIL
07 NOV 2017
RECEIVED

1/100.

0 1 2 3 10M


1/50.

0 1 2 5M

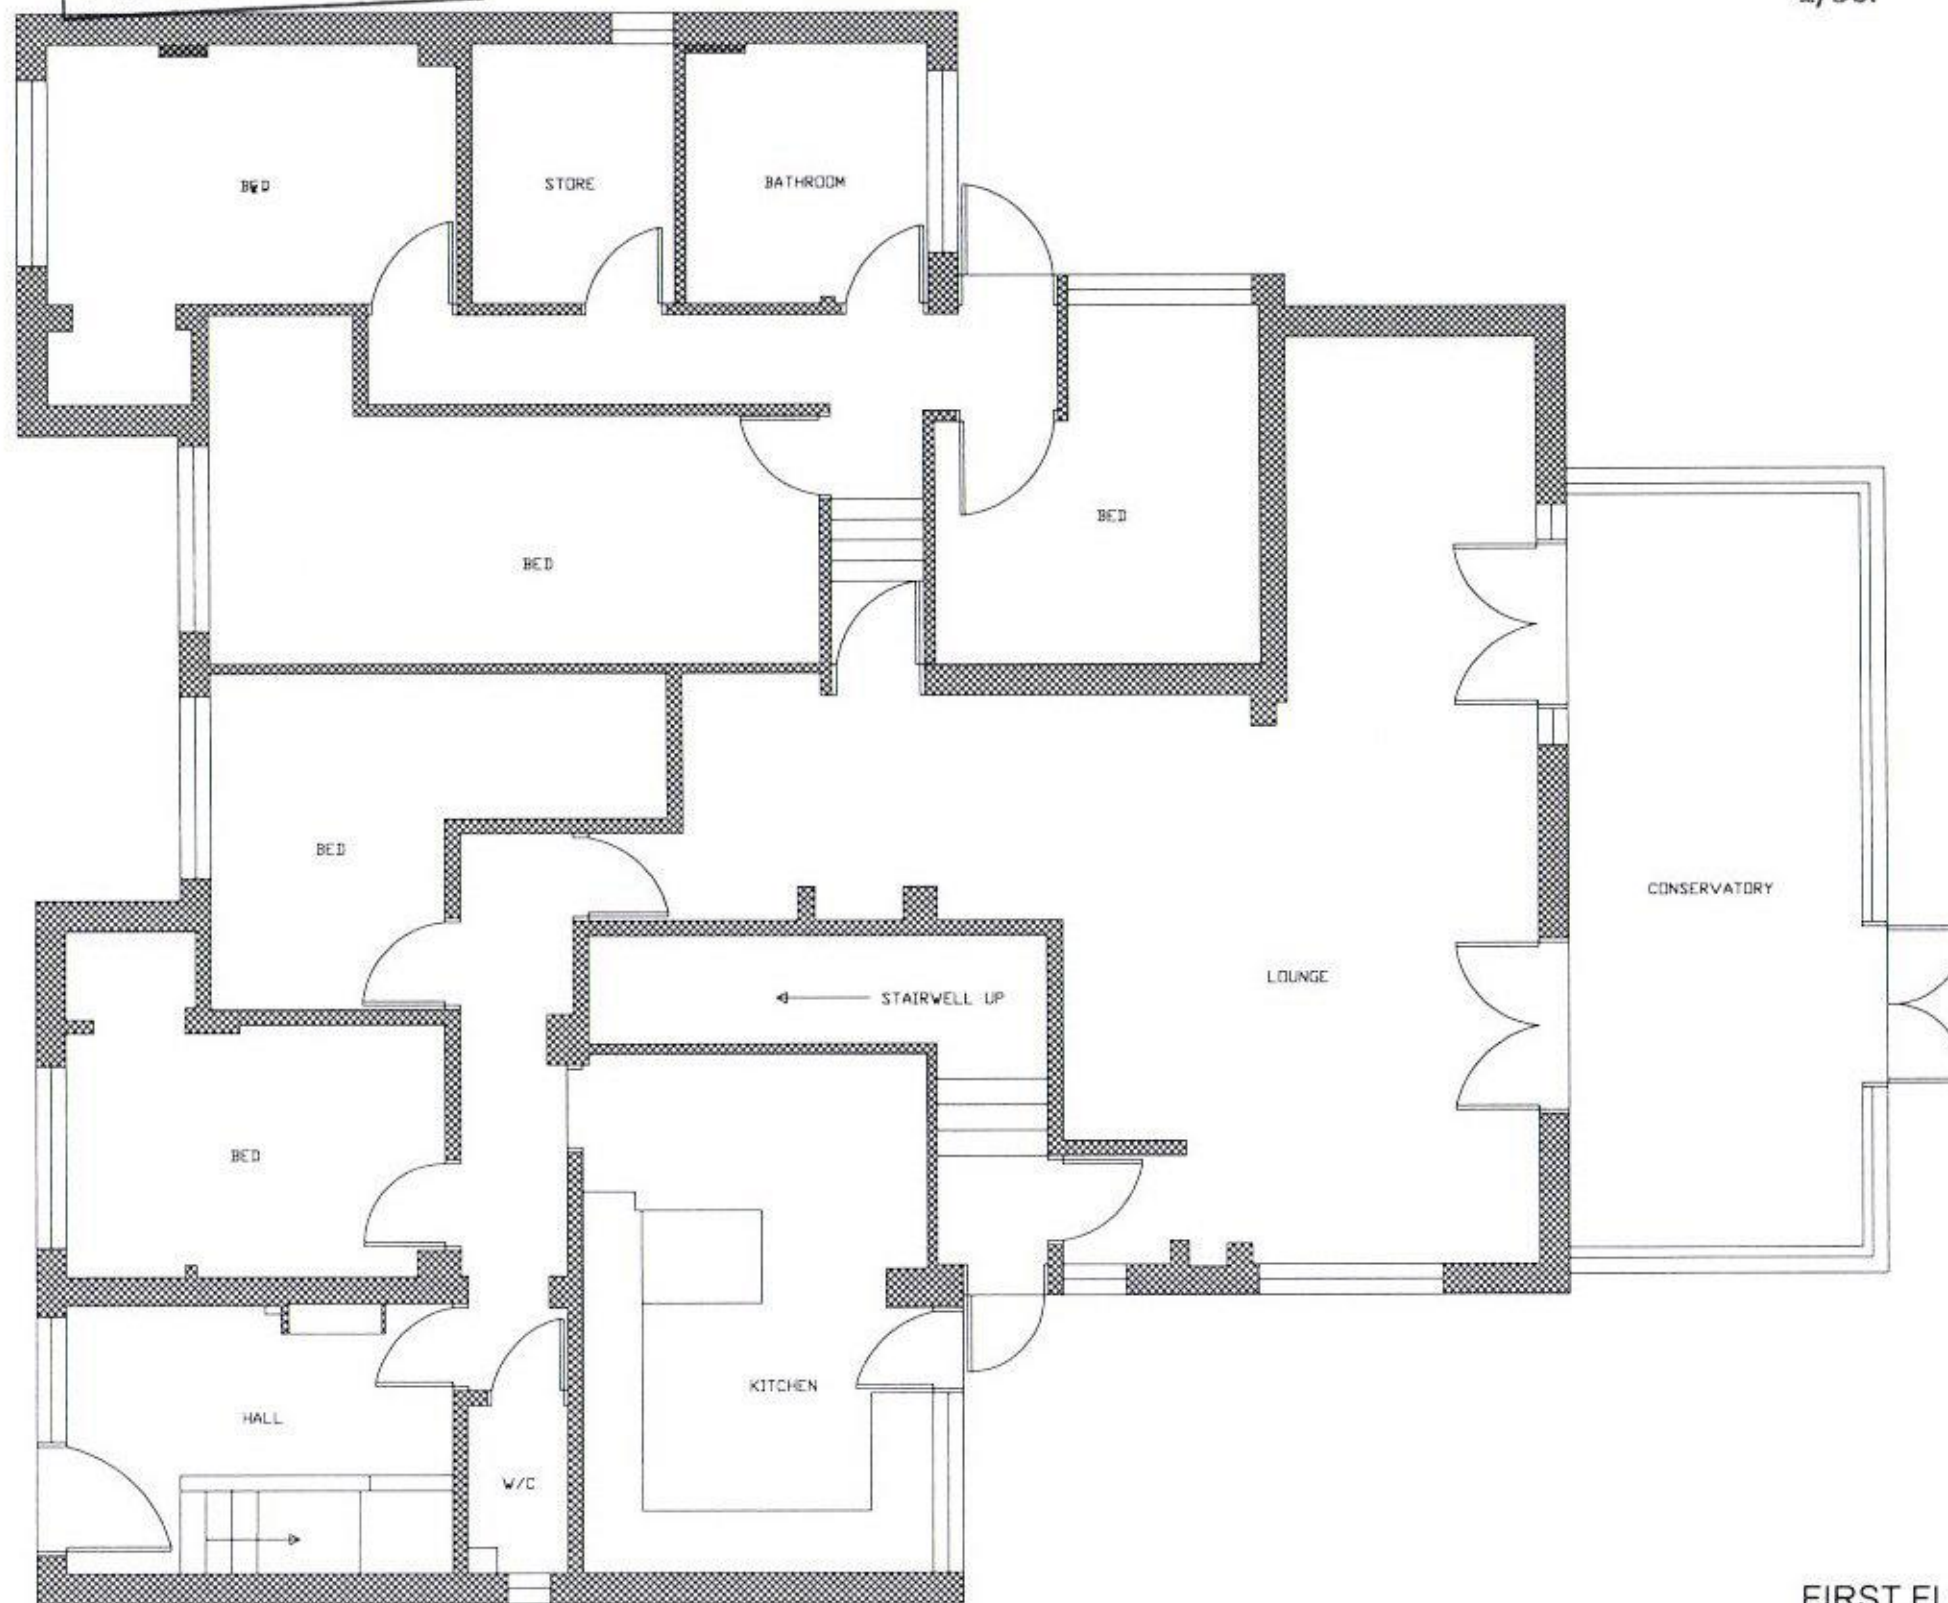

GROUND FLOOR.

FIRST FLOOR.

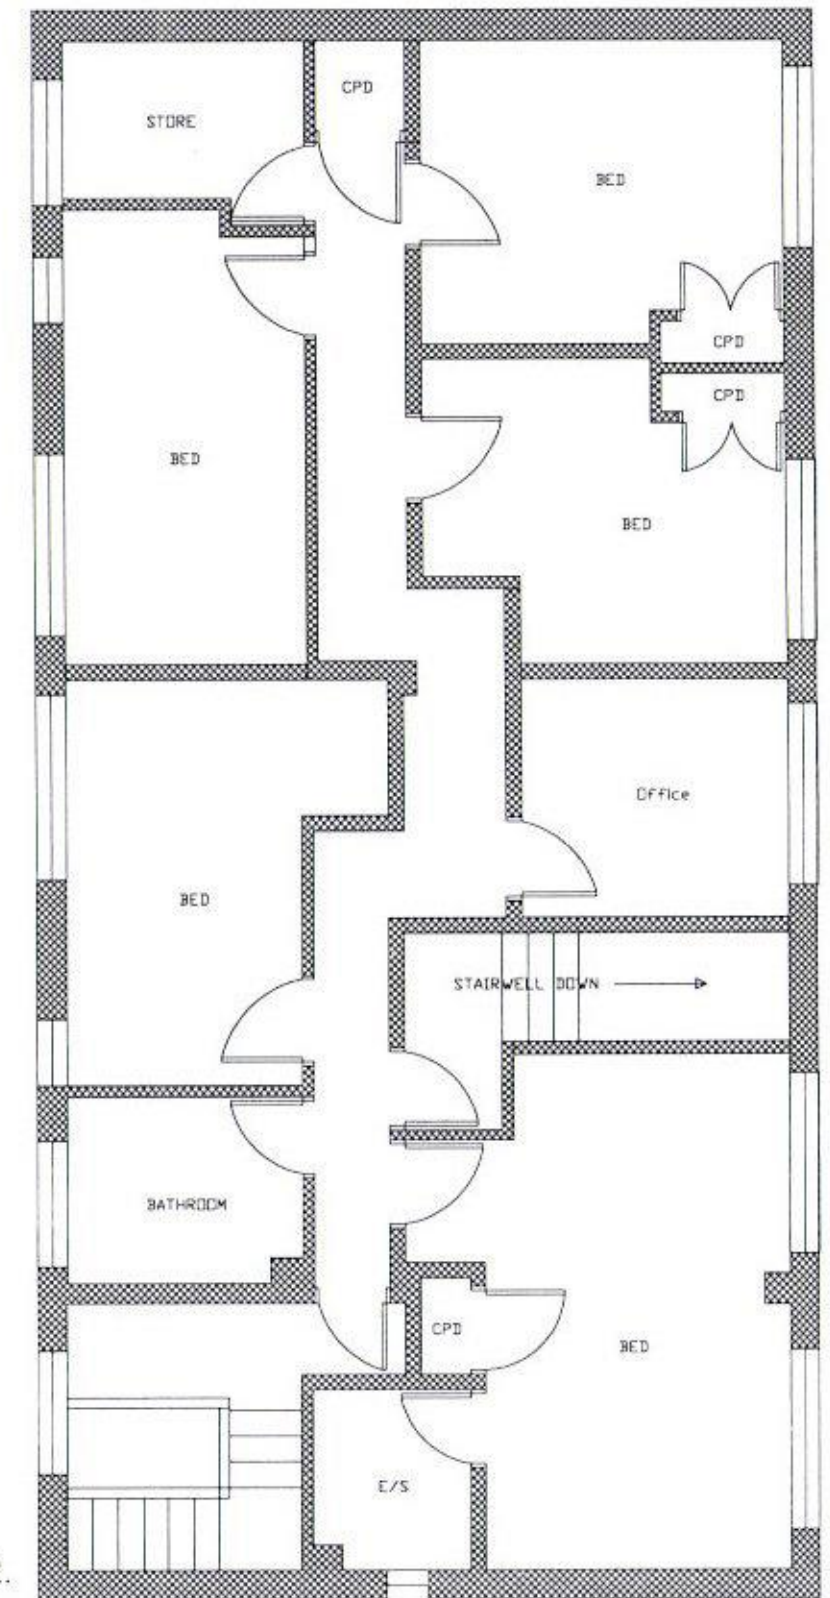

BAYITH REST HOME
18-20 BEVAN ROAD, WATERLOOVILLE
PO8 9QH.
EXISTING FLOOR PLANS
DRAWING NO 17/4/BRH - 1A
SCALE: 1/100 PAPER SIZE A3