



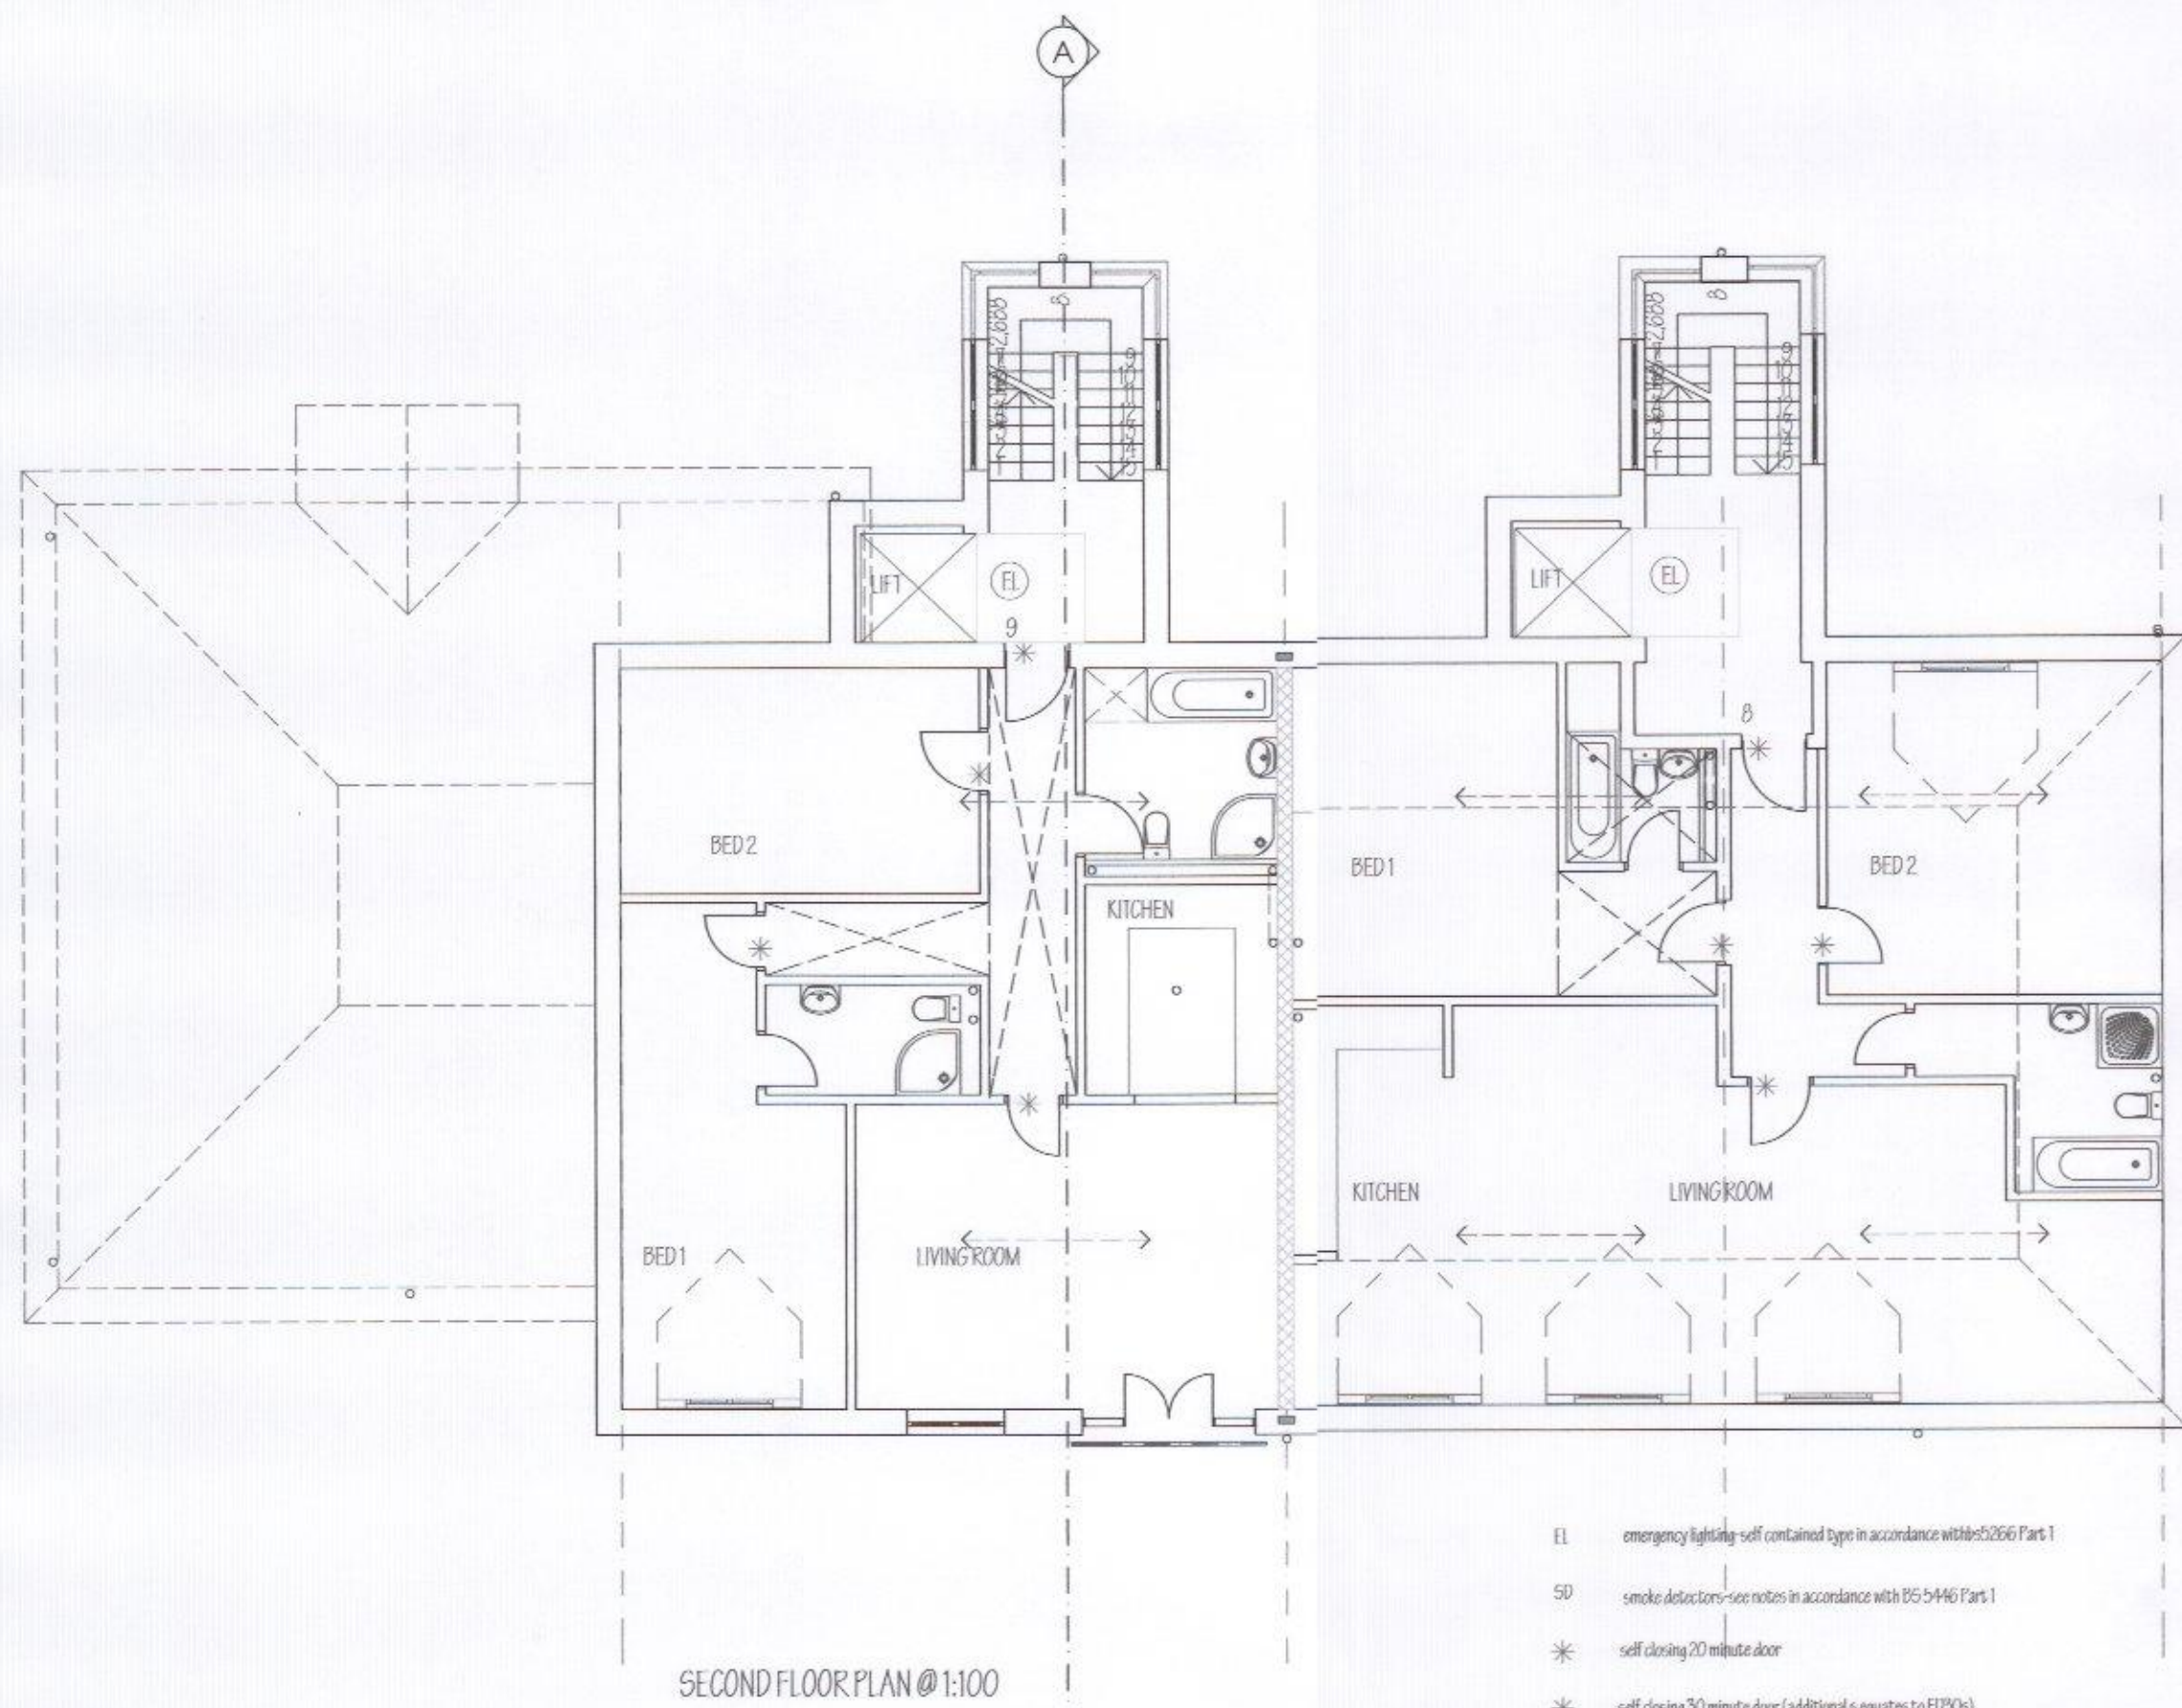

SECOND FLOOR PLAN @ 1:100

- EL emergency lighting self contained type in accordance with BS 5266 Part 1
- SD smoke detectors see notes in accordance with BS 5446 Part 1
- \* self closing 20 minute door
- \* self closing 30 minute door (additional 15 minutes to F200s)

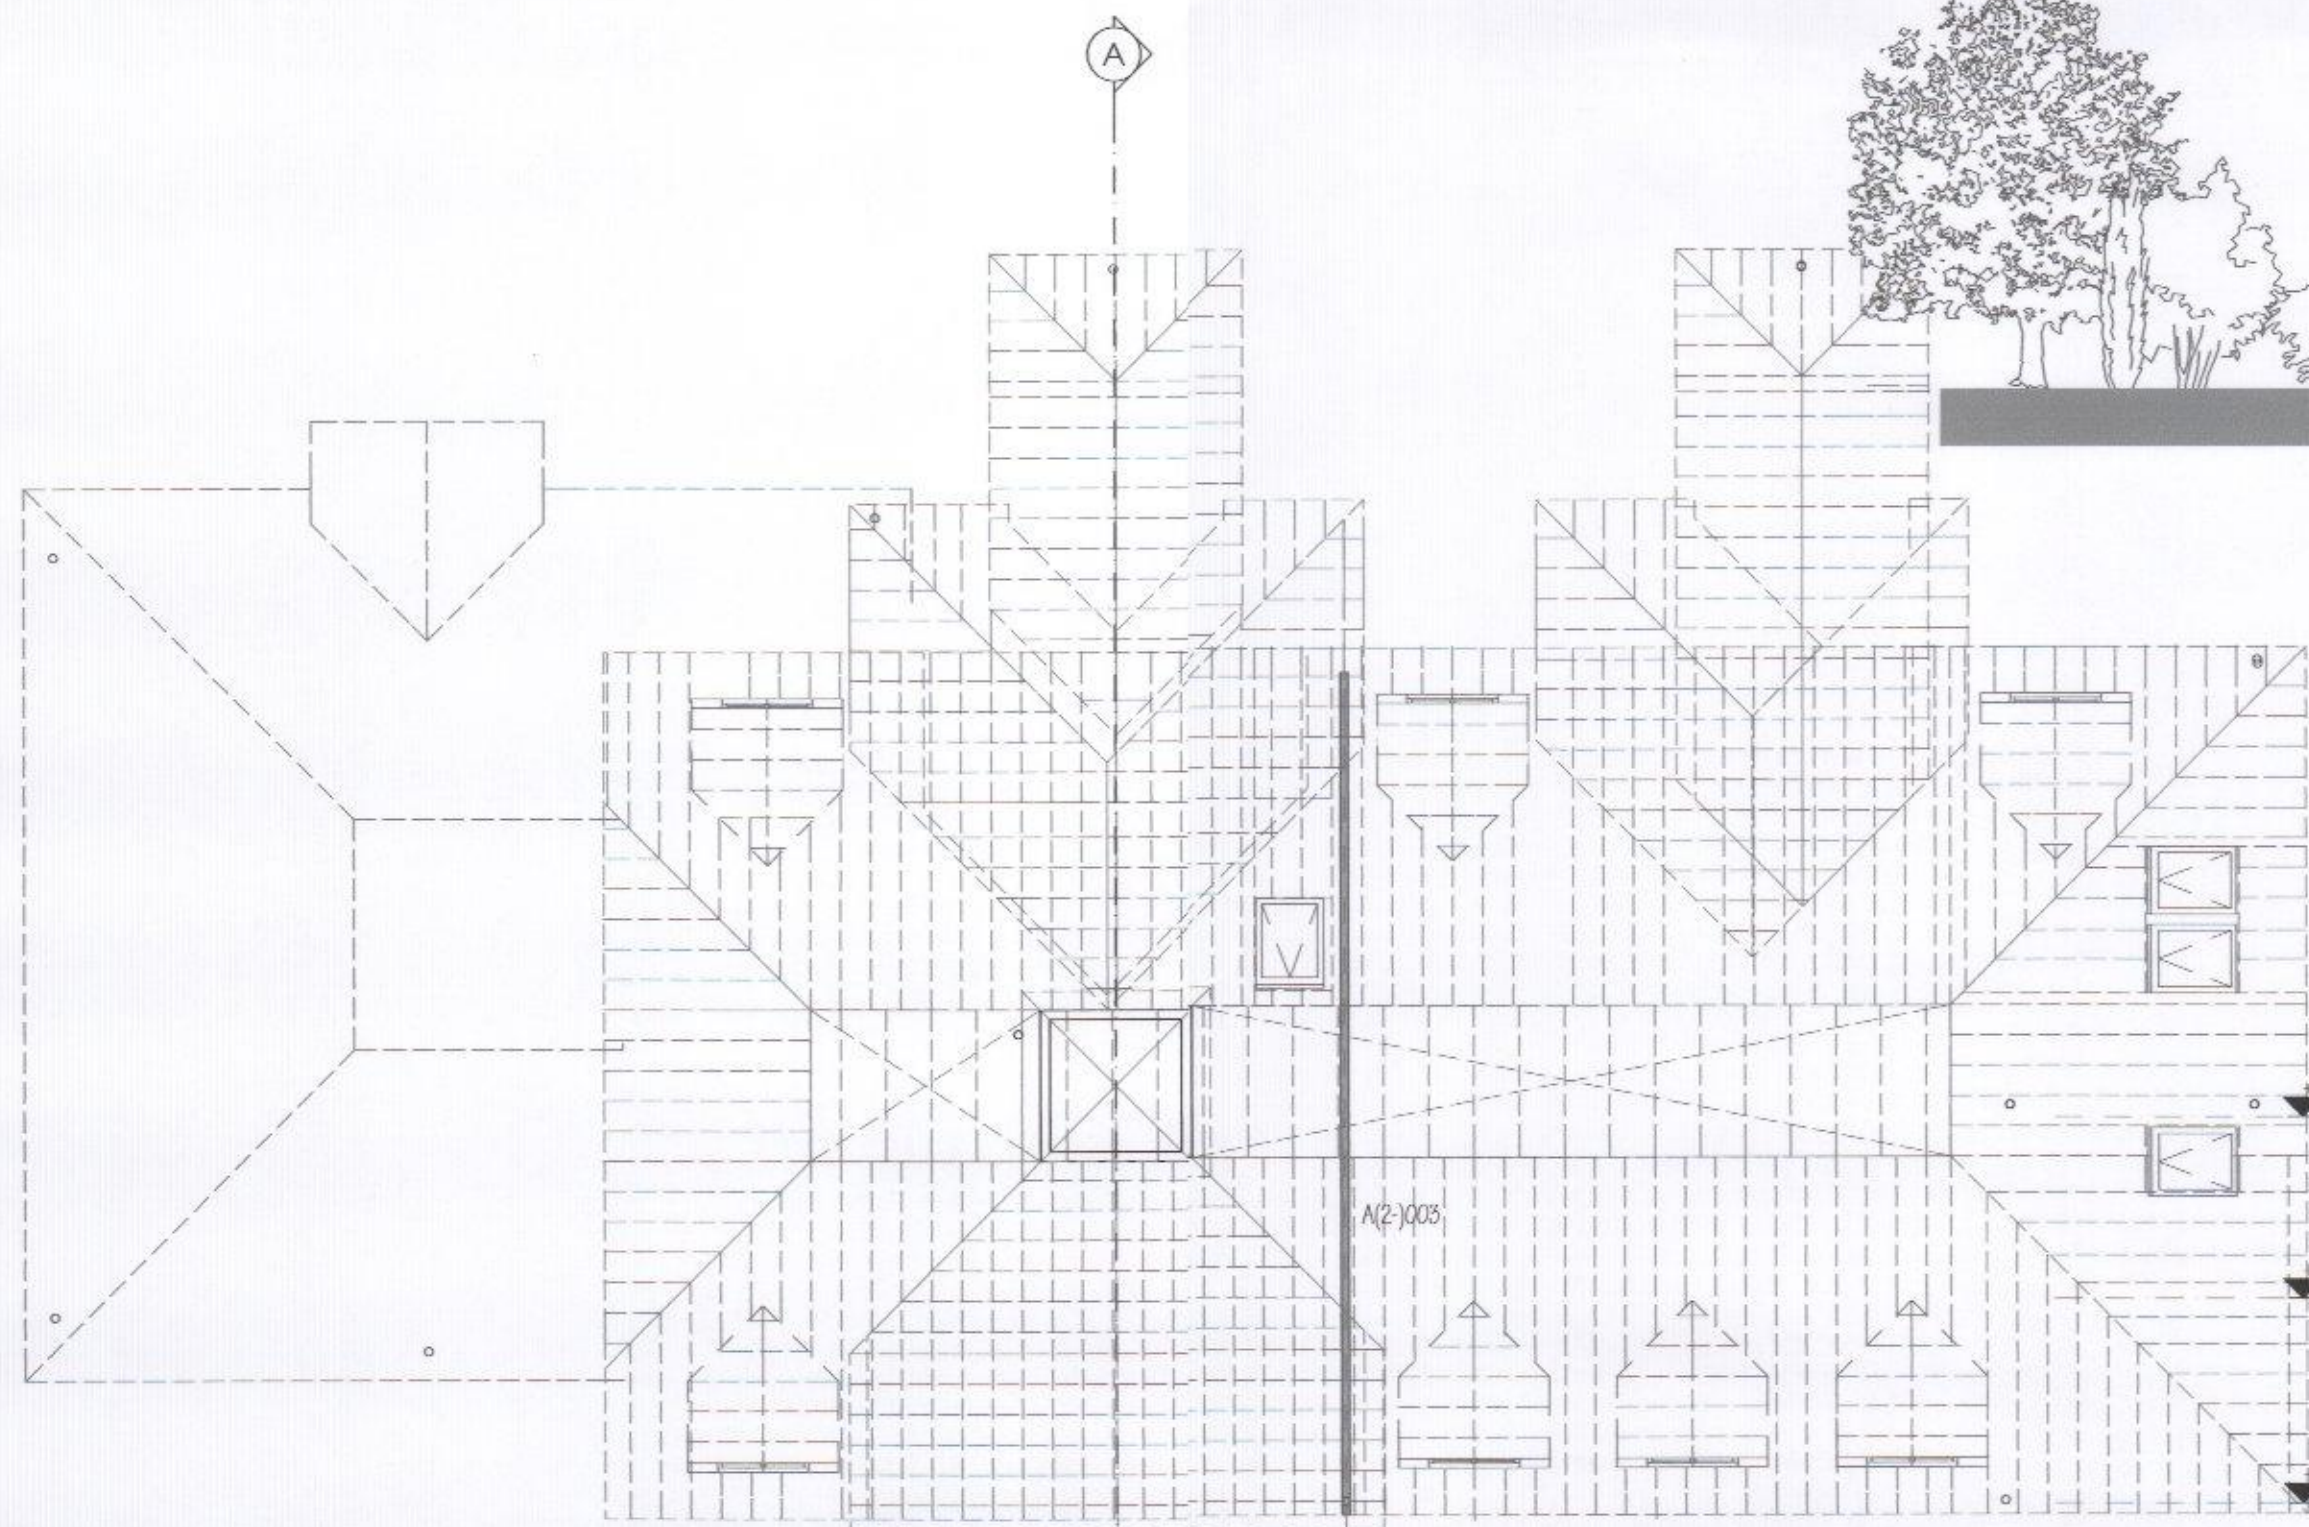

ROOF PLAN @ 1:100



NORTH ELEVATION AS PROPOSED 1:100

spanning direction of 200mm thick precast concrete floor slabs



EAST ELEVATION AS PROPOSED @ 1:100



SOUTH ELEVATION AS PROPOSED 1:100


NOTES:  
This drawing is the copyright of  
EDWARD CAUSH + ASSOCIATES  
All dimensions must be checked on site prior to the  
commencement of construction and the Architect notified of any  
discrepancy. Figured dimensions are to be used in preference to  
scaled dimensions. The Local Planning Authority may scale from  
this drawing as the only exception. No deviation from the  
drawing will be permitted without the written consent of the  
Architect.

REVISIONS  
A Amendments in compliance with Building Regulations  
12/04/2011

CONSTRUCTION ISSUE

PURPOSE OF ISSUE  
INFORMATION  
DESIGN  
TENDER  
CONSTRUCTION

HAVANT BOROUGH  
COUNCIL  
02 JAN 2013  
RECEIVED

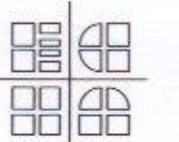

EDWARD CAUSH + ASSOCIATES  
ARCHITECTS  
11 SOUTHDOWN ROAD COSHAM PORTSMOUTH  
PO6 2EB  
phone 023 92 384477  
fax 023 92 361562  
email: eca@south-down.demon.co.uk

CLIENT  
MR IAN BARRETT

JOB TITLE  
PROPOSED DEVELOPMENT OF  
41 STATION ROAD  
HAYLING ISLAND  
PO11 0EA

DRAWING TITLE  
FLOOR PLANS & ELEVATIONS  
PHASE 1

SCALE  
1:100

DRAWN BY  
EC

DRAWING NUMBER

04:924:1(2-) 203 A

DATE  
06/12/2007

CHECKED BY