


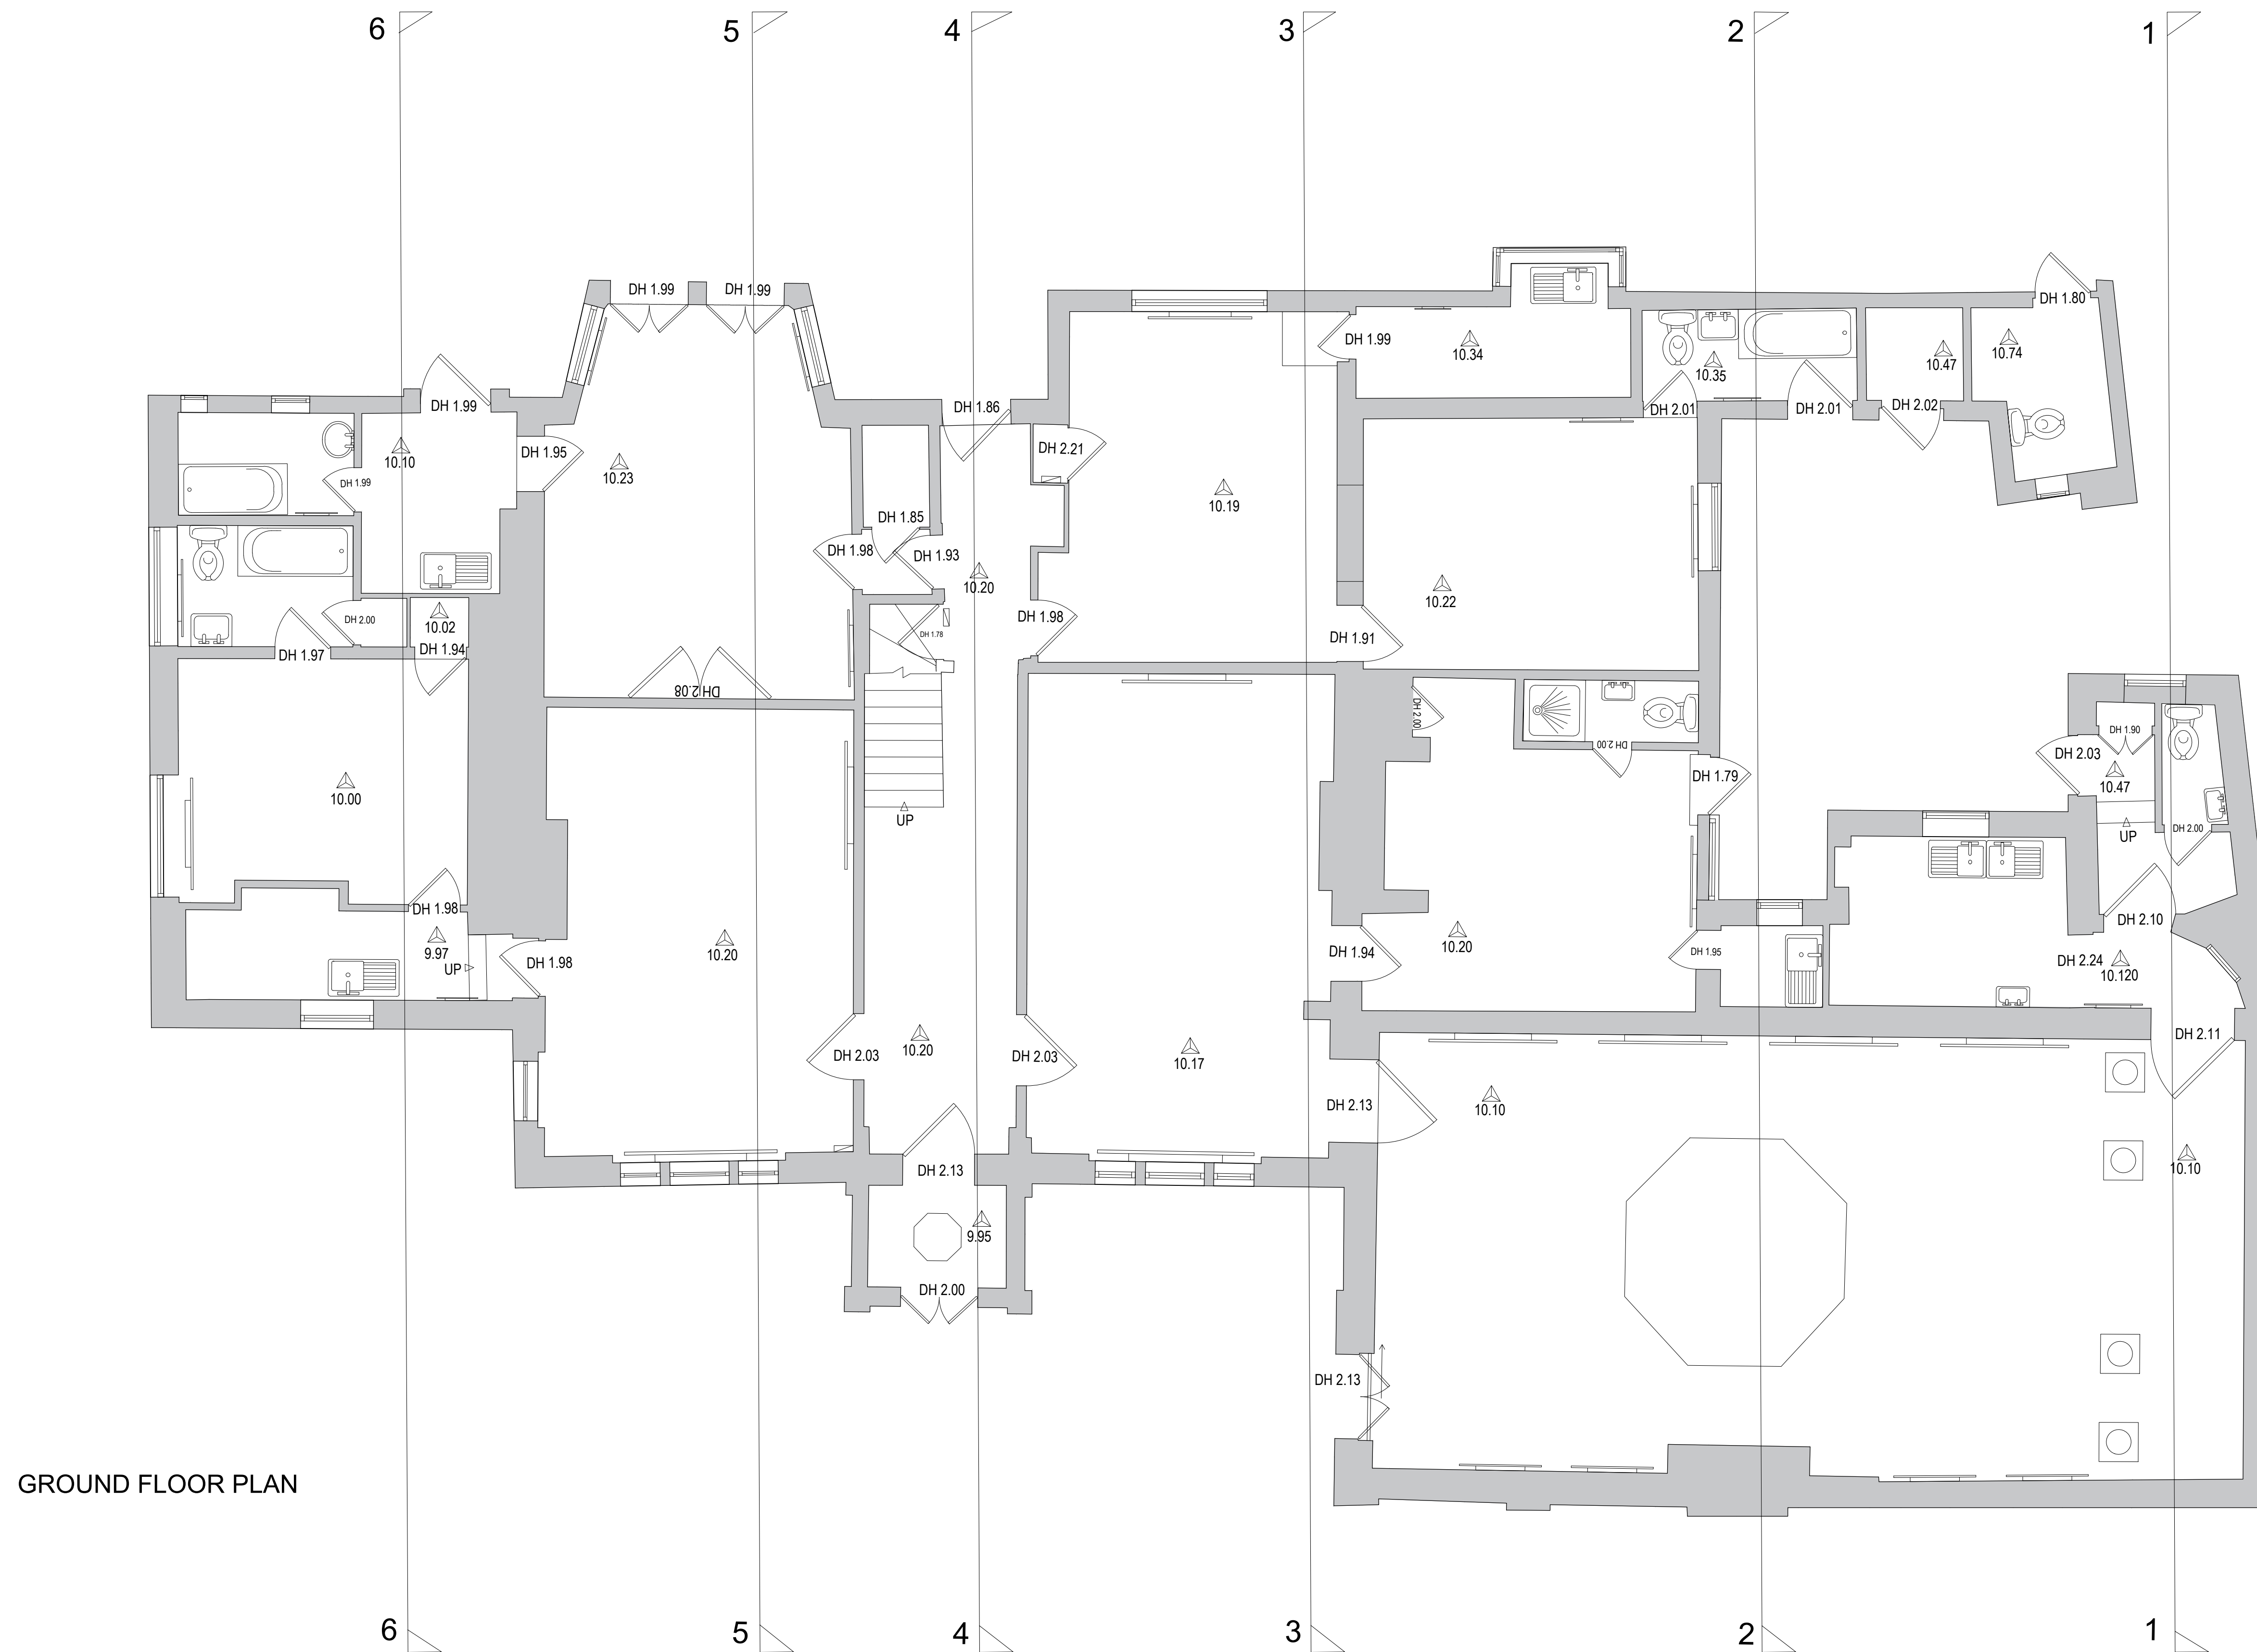

notes:

revisions: A | 02.08.2017 | DR | Drawing updated in line with client requirements
B | 14.09.2017 | DR | Issued for Planning

revisions:

Manor Trust
Alterations
The Elms, Lower Road, Bedhampton



drawing information title : **The Elms Existing
Ground Floor Plan**

status : Planning
date : July 17
scale : 1:50 @ A1
drawn : DR
checked : JS

PWP Architects Ltd 61 South Street, Havant, Hampshire PO9 1BZ
t: 02392 482494 f: 02392 481152

e: design@pwp-architects.com
w: www.pwp-architects.com

job: 5452 dwg: 1201 rev: B

  

NOTE: The contractor is responsible for checking all site dimensions and levels. These should be checked prior to the ordering of any components and before the commencement of the works. All discrepancies should be brought to the attention of the Contract Administrator