


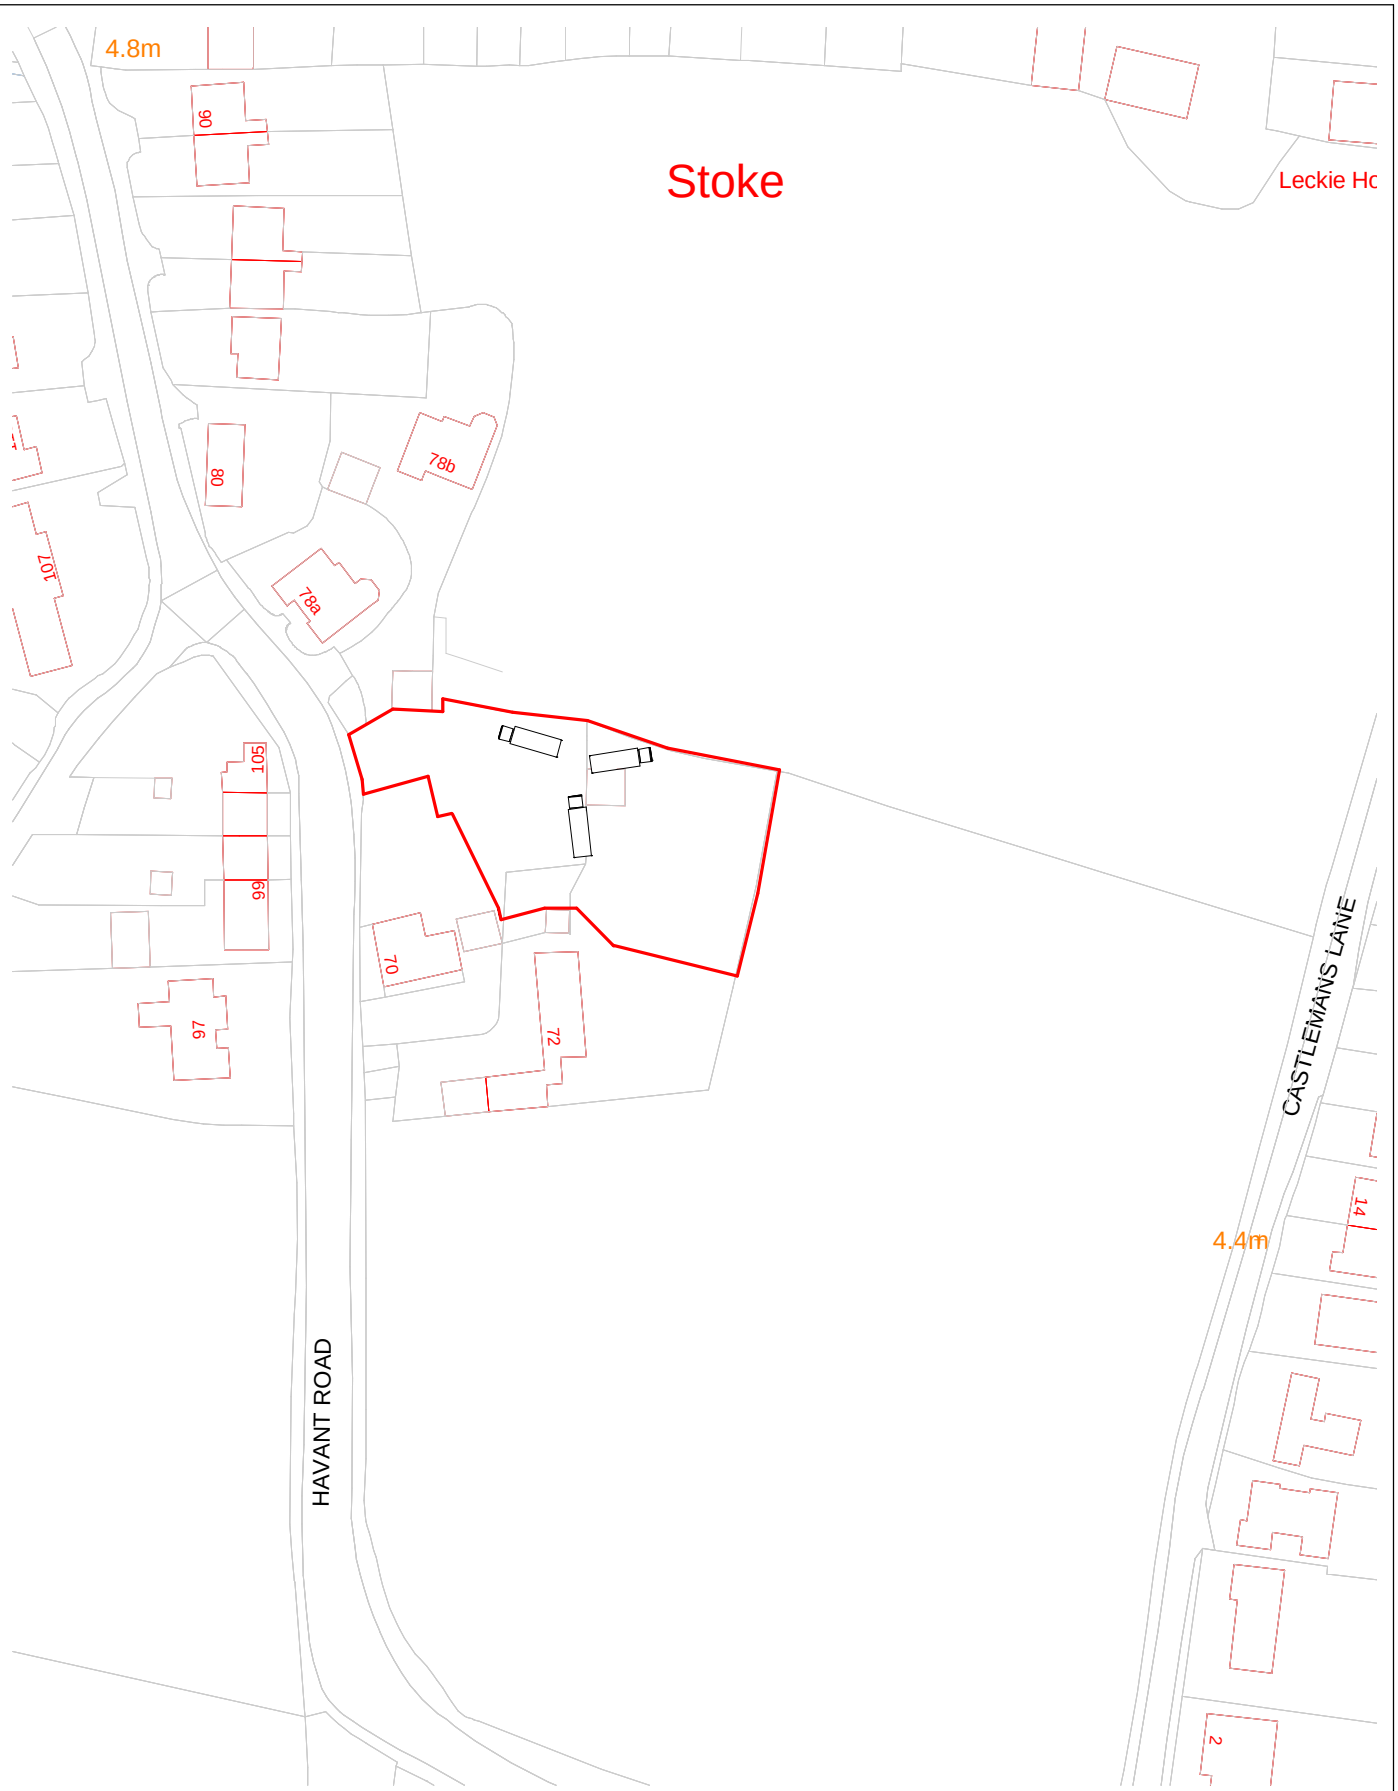

Site Plan Scale 1:500



Location Plan Scale 1:1250

IJ Murray Associates

www.ijma.co.uk

No.	Description	Date

Mr Mould

The Granary

Site and Location Plans		
Project number	Project Number	A101 V3
Date	Issue Date	
Drawn by	Author	
Checked by	Checker	Scale
		As indicated