



Existing Elevations

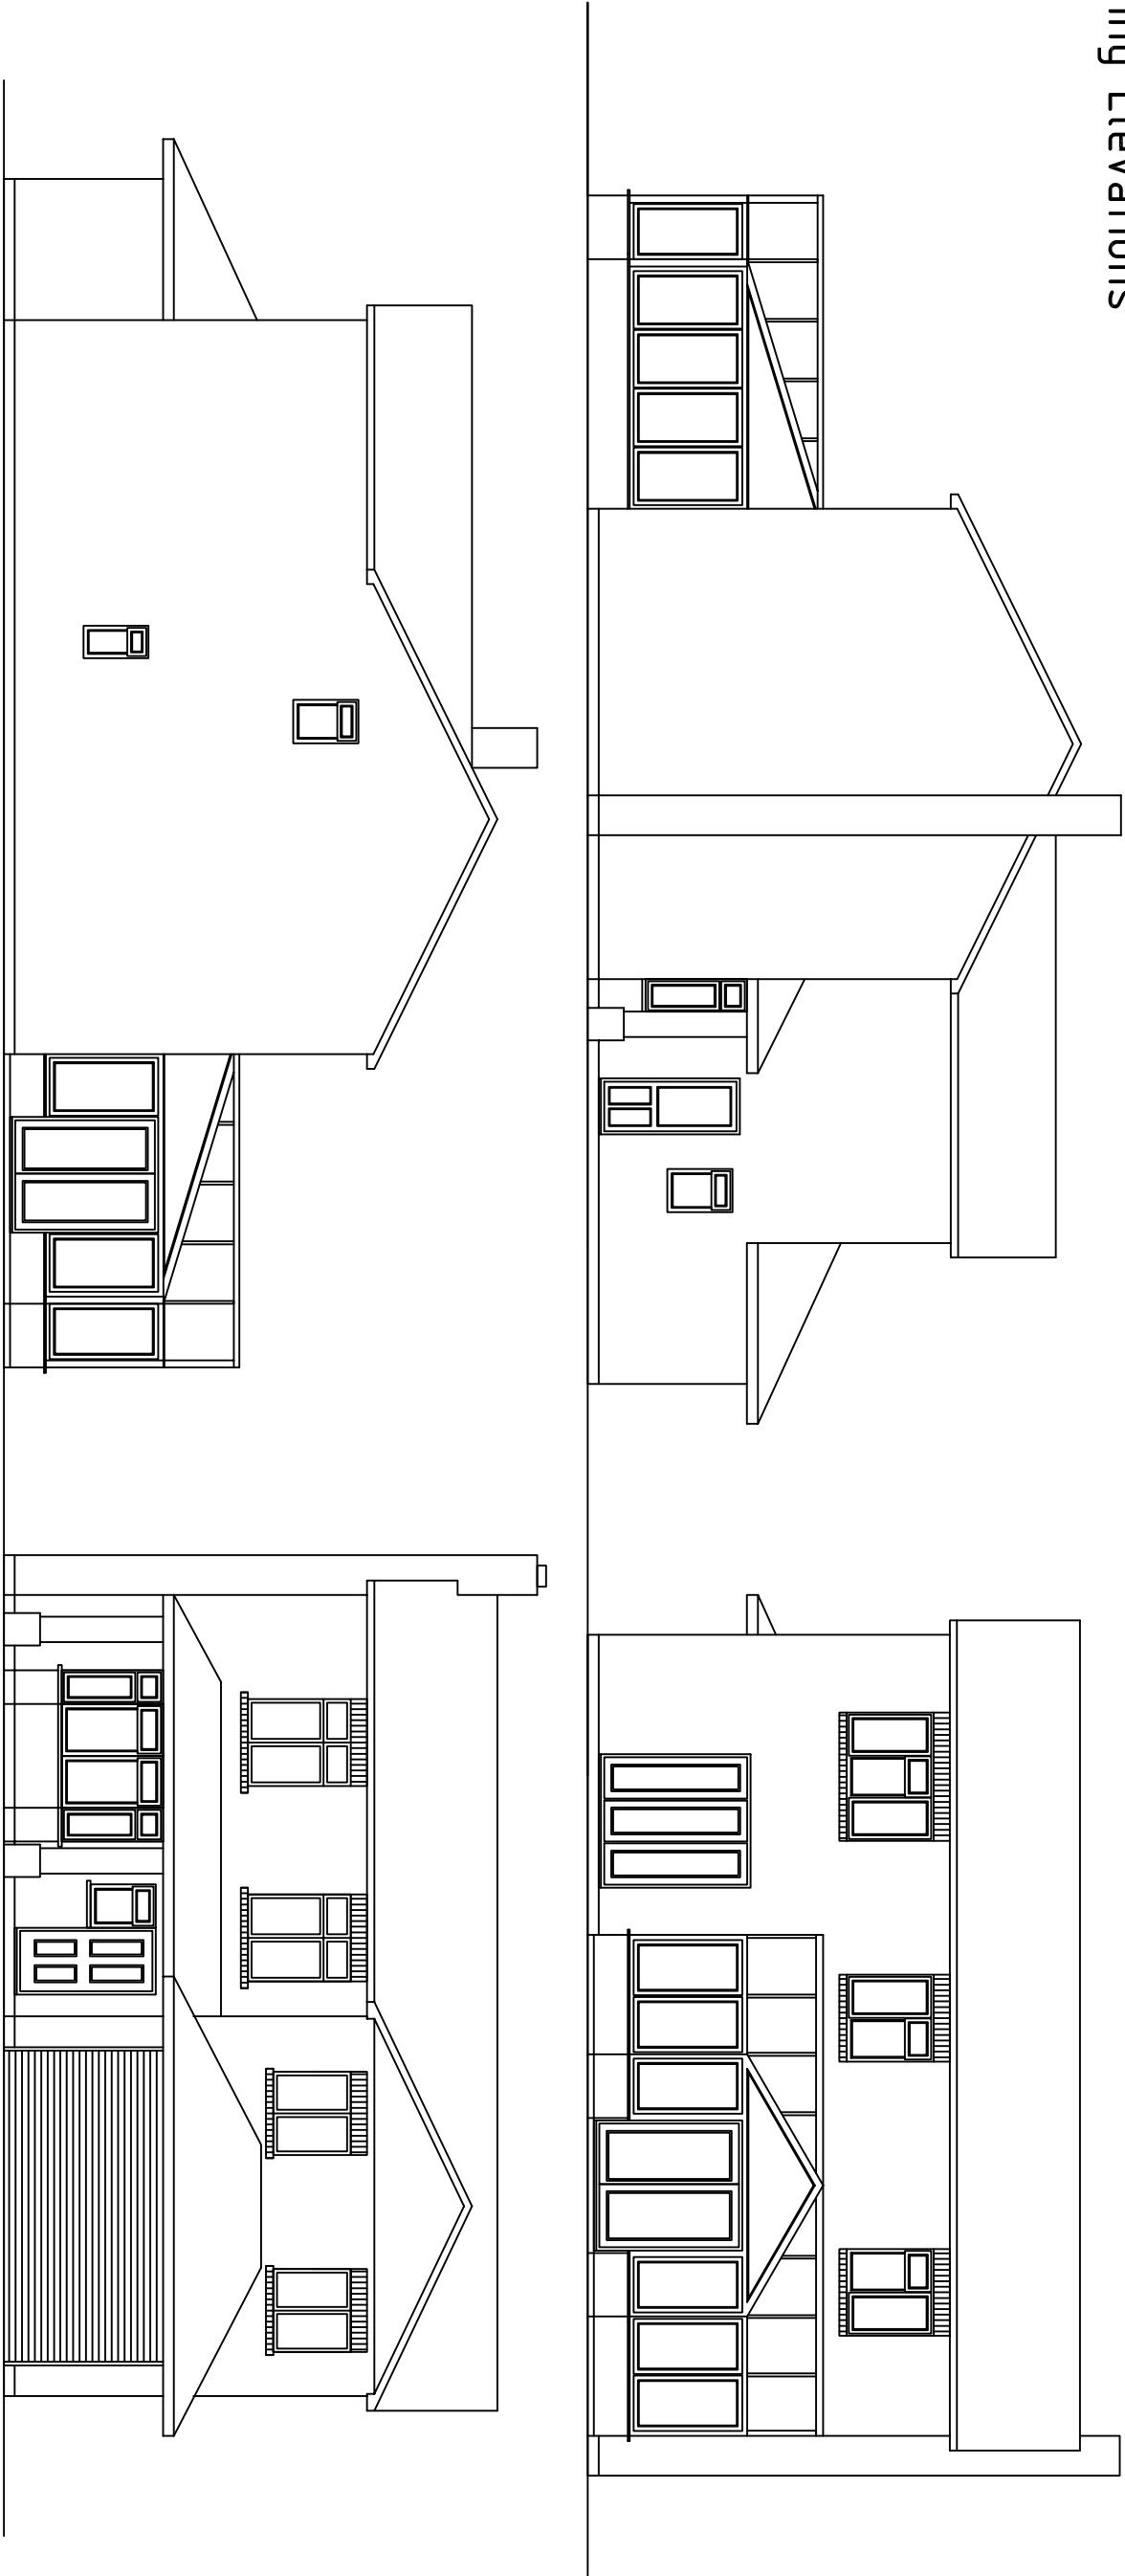

Existing Floor Plans

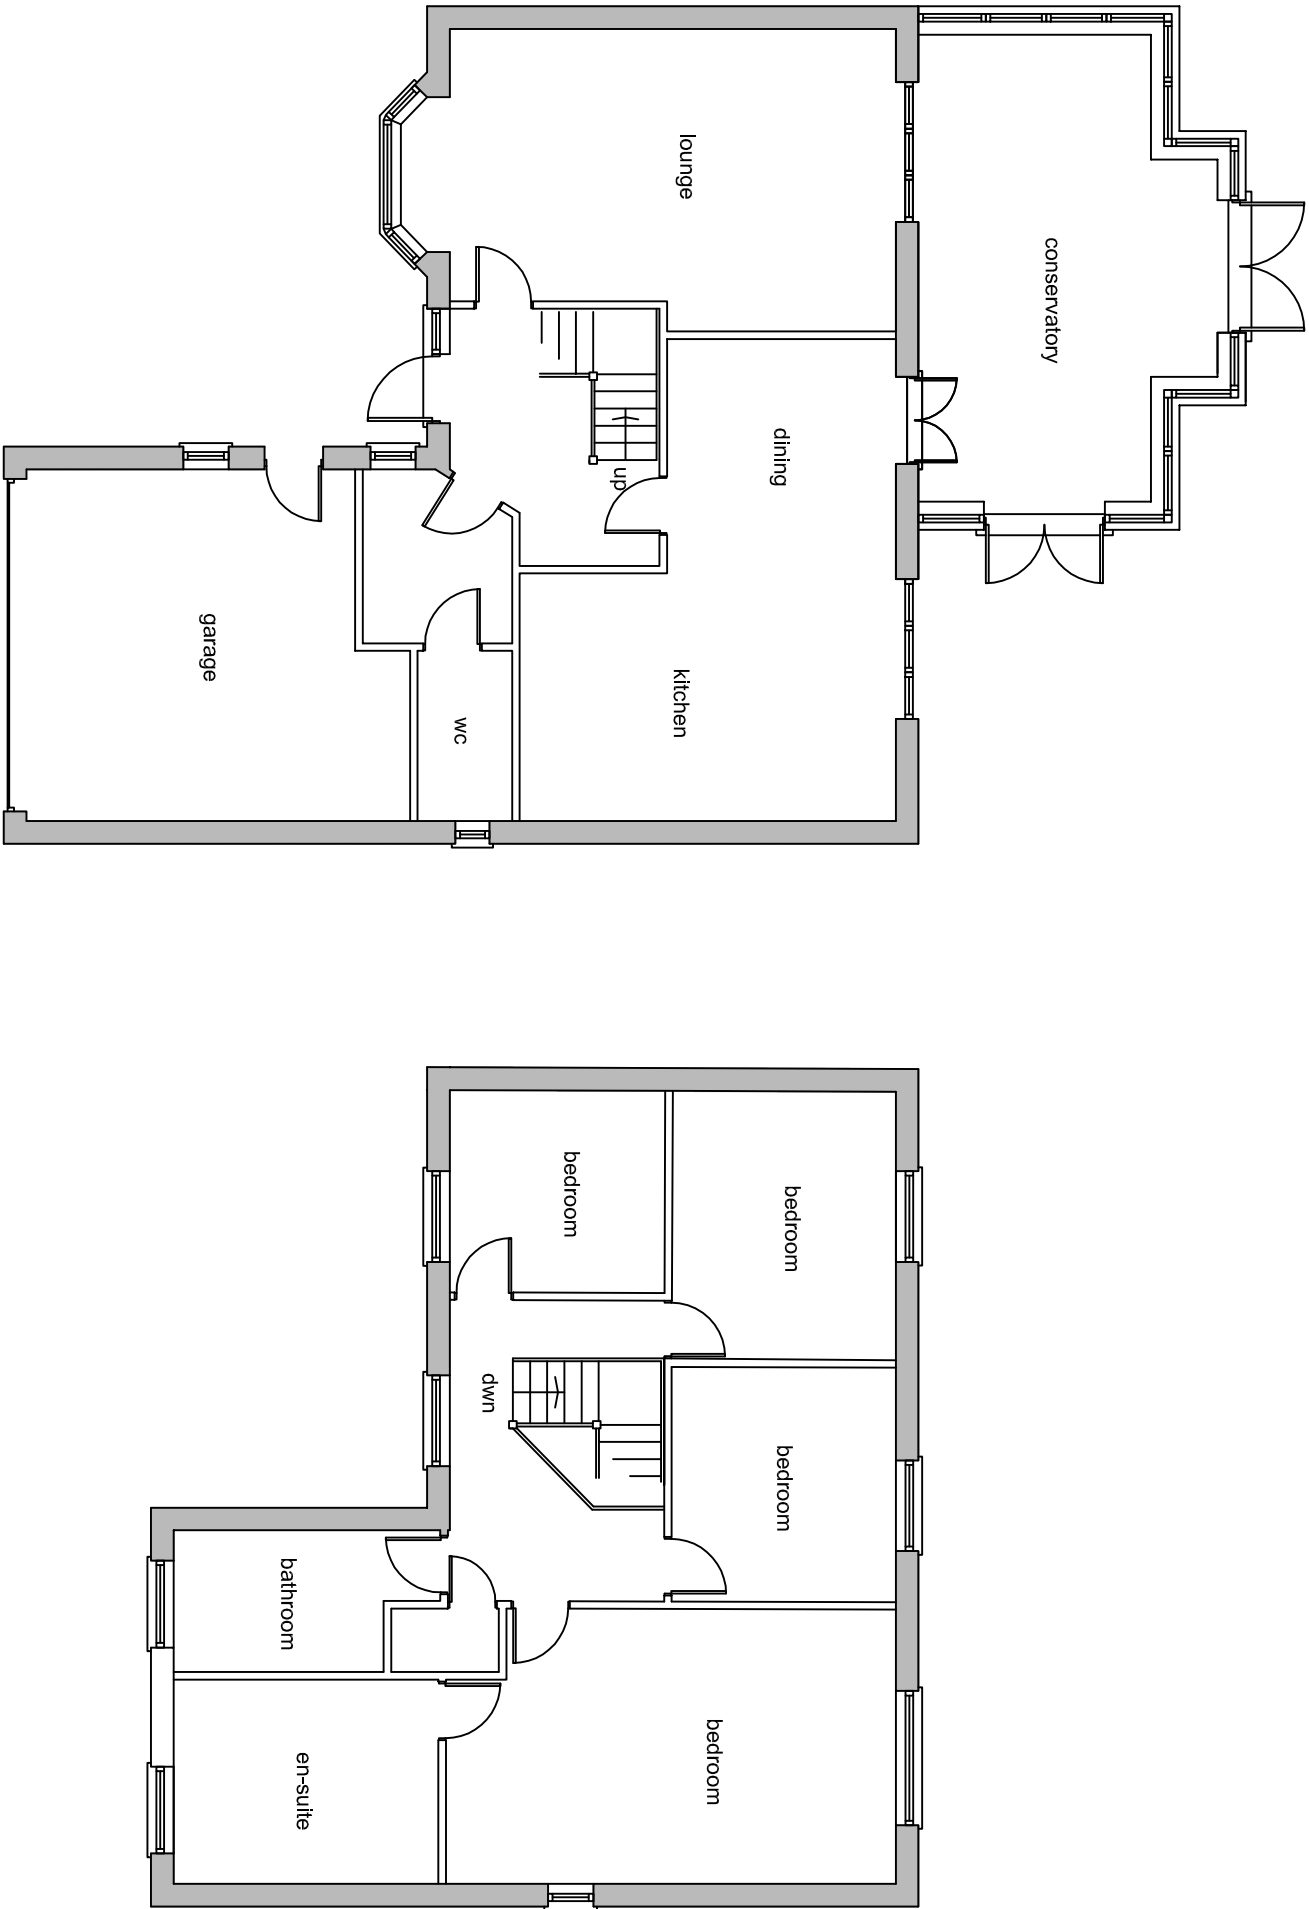

Ordnance Survey, (c) Crown Copyright 2017. All rights reserved. Licence number: 100022432

Drawn By CRF	Date 15/08/17	SHEET SIZE A2	Approved By	Date
CFA	Drawing No. FULL	BS	Revised:	Scale: 1/100

PLANNING

Project :

Mr P Kennedy
40 Walls Road
Watlington

Chris Flint Associates Ltd

CHARTERED SURVEYORS - PROJECT MANAGERS
DEVELOPMENT CONSULTANTS

2 Emerald Close Watlington Hants PO7 8NZ
tel: 023 92 432484 fax: 023 92 355554
Email: chrisflintassociates@gmail.com