




EXISTING VIEWS OF PROPERTY AT 1/100

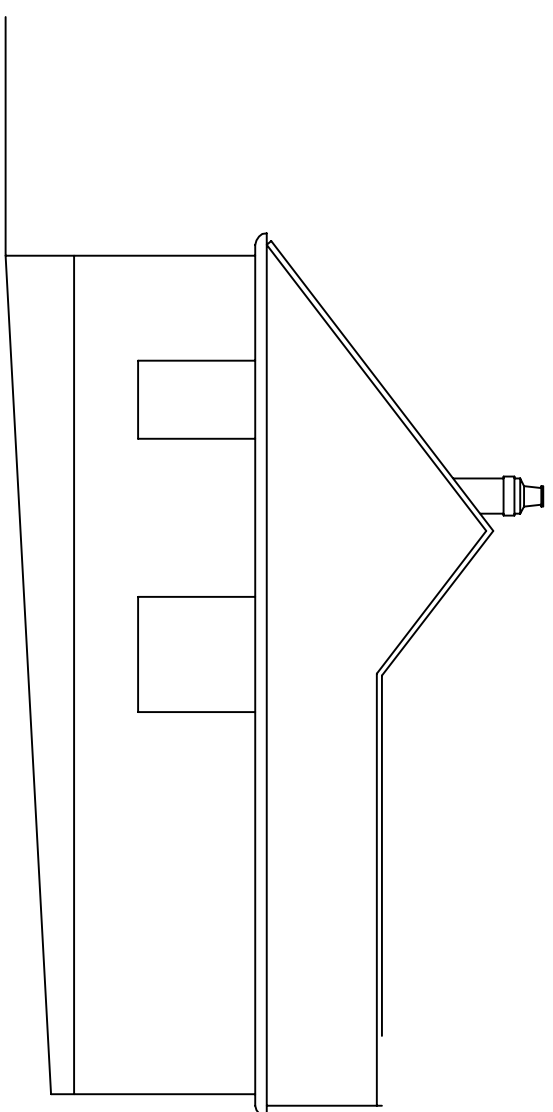


SOUTH SIDE VIEW 241

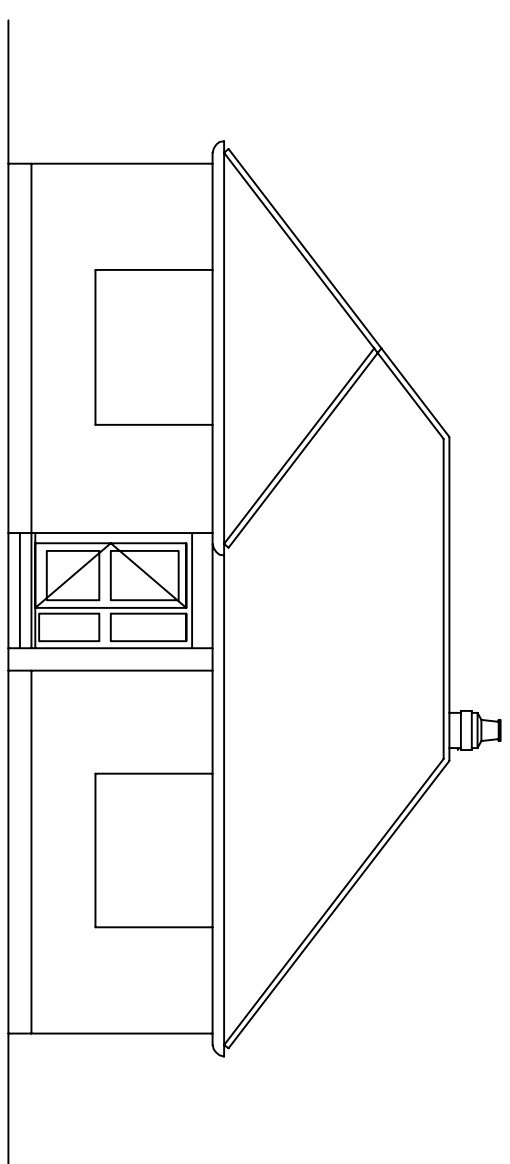


FRONT VIEW

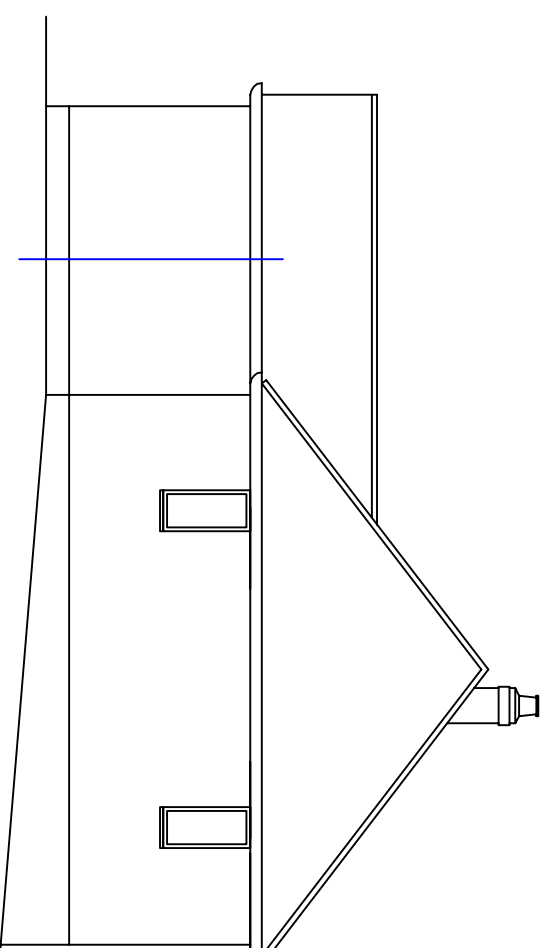

NORTH SIDE VIEW

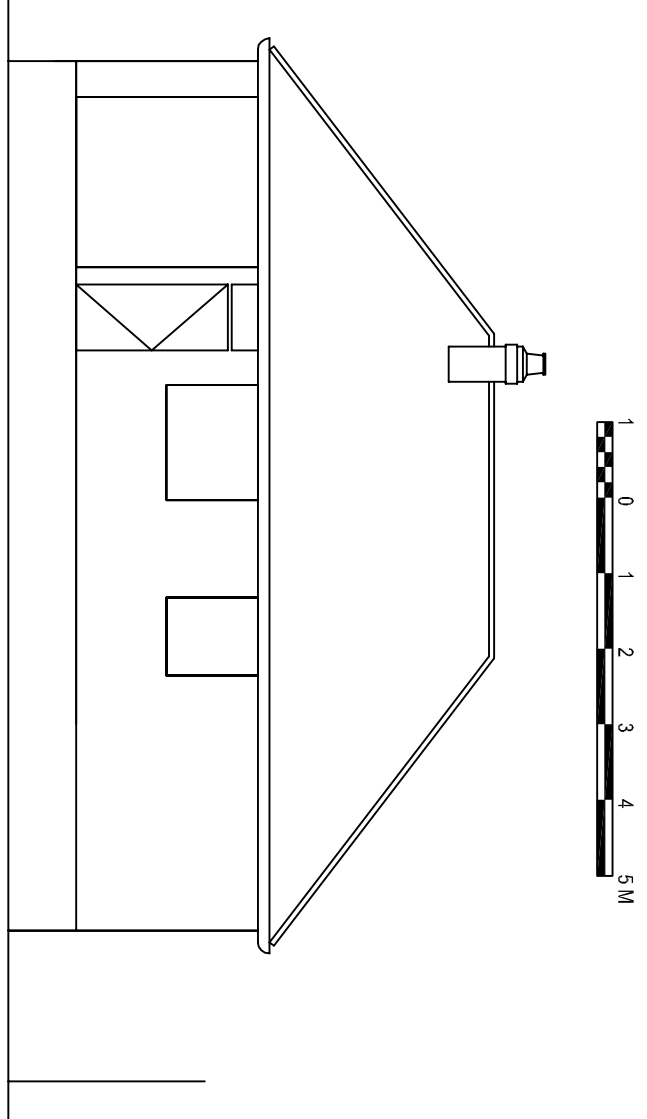


REAR VIEW

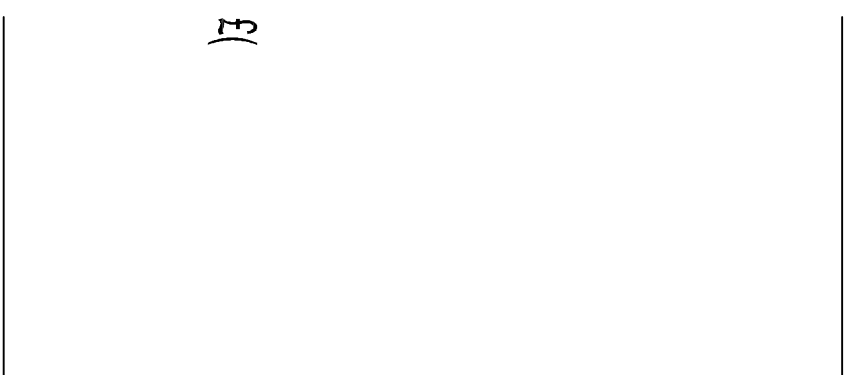


COMMERCIAL YARD


Workshop

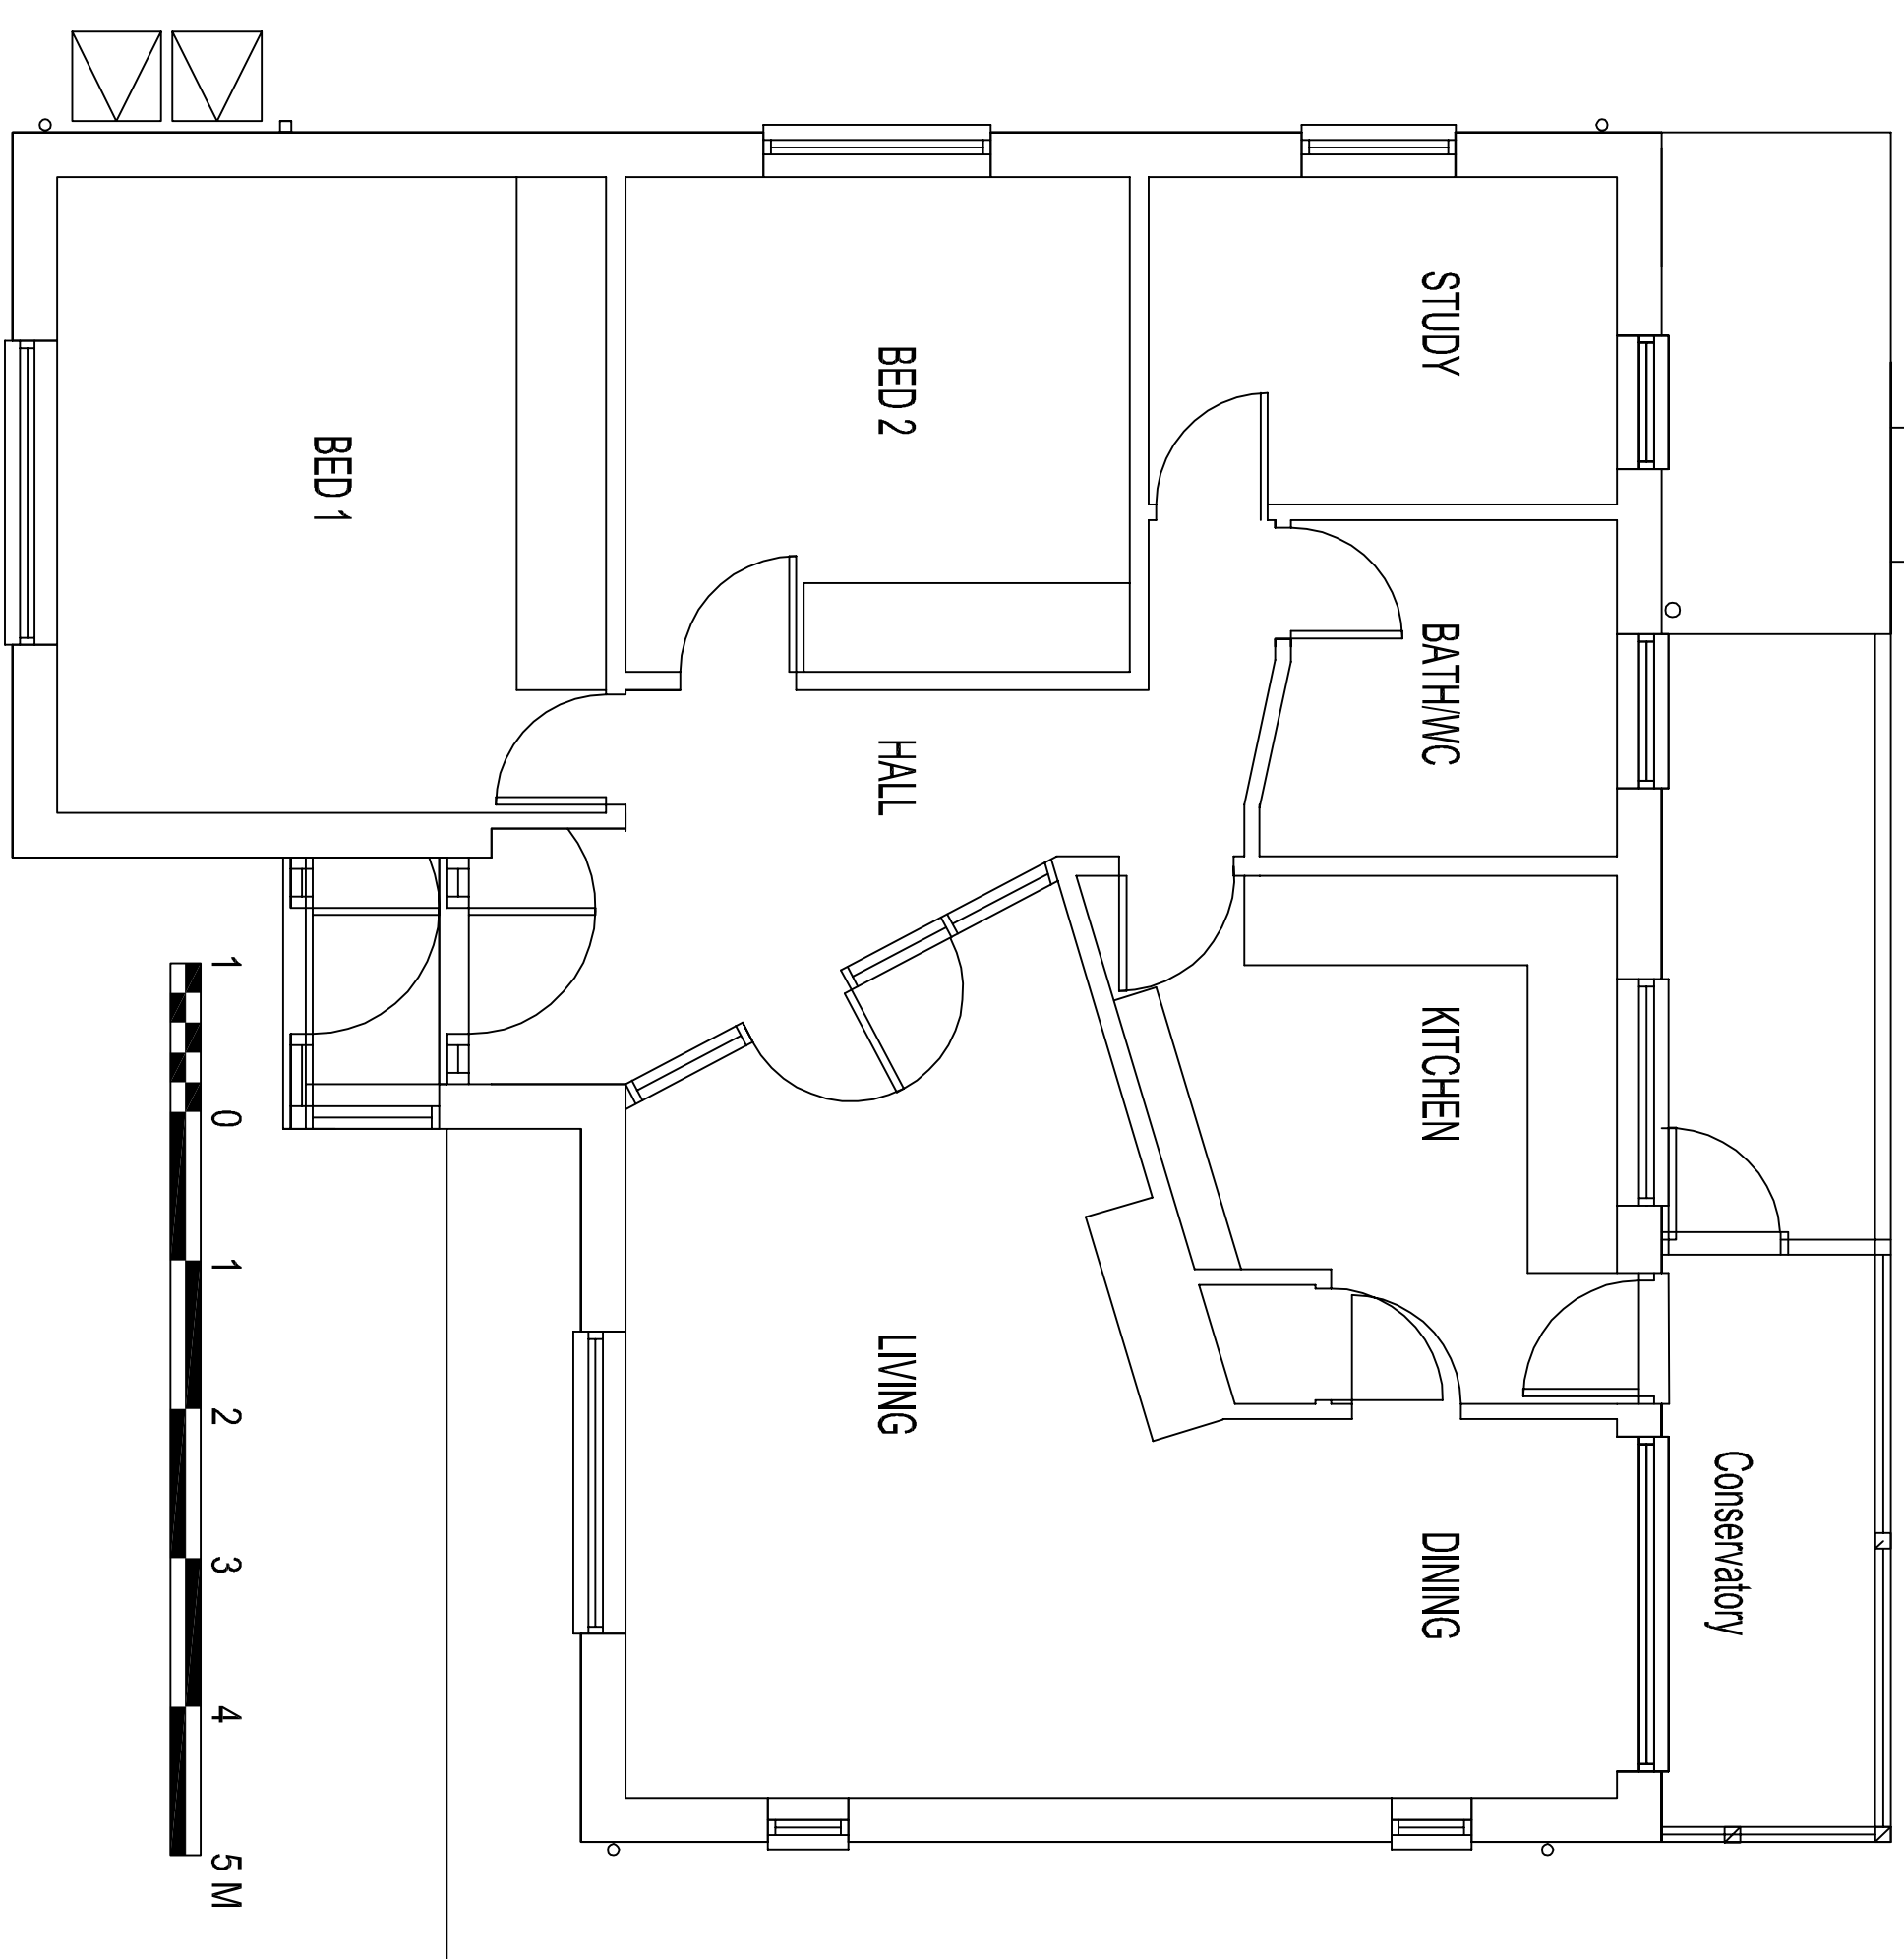

241 GROUND FLOOR - 1/50

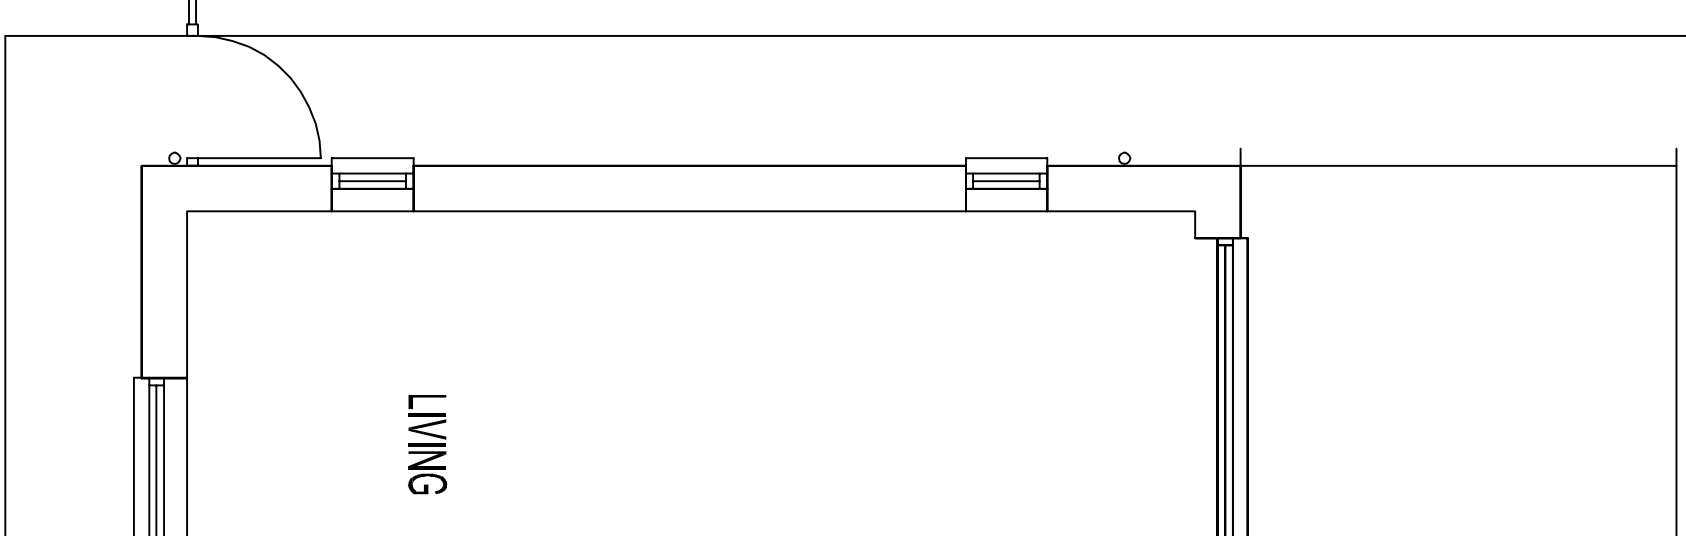

ROOF PLAN - 1/100

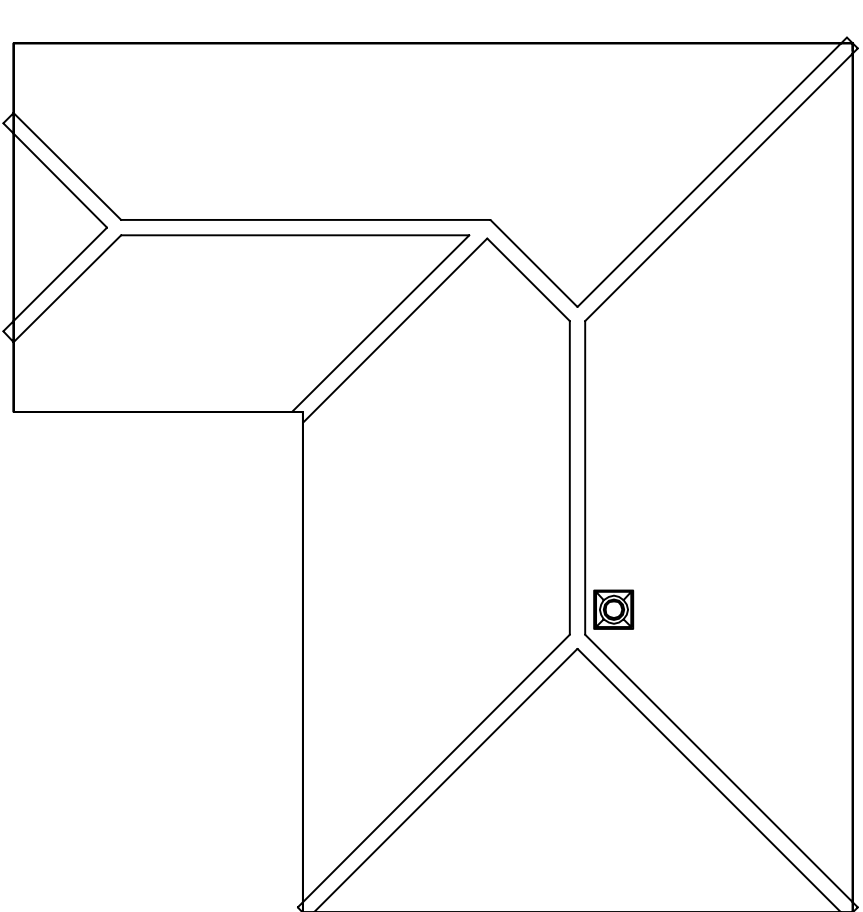

Date	Revisions

Materials of construction to match existing

Client

Job Title

243 LONDON ROAD
Waterloo, PO8 8DD

ADDITIONAL FLOOR

Drawing Title

EXISTING VIEWS & PLANS

T&CP Act

Scale
1/100 & 1/50

Date _____

Drawn by
CTL

21-Aug-17

A1

Drg No.

Rev

239

243