

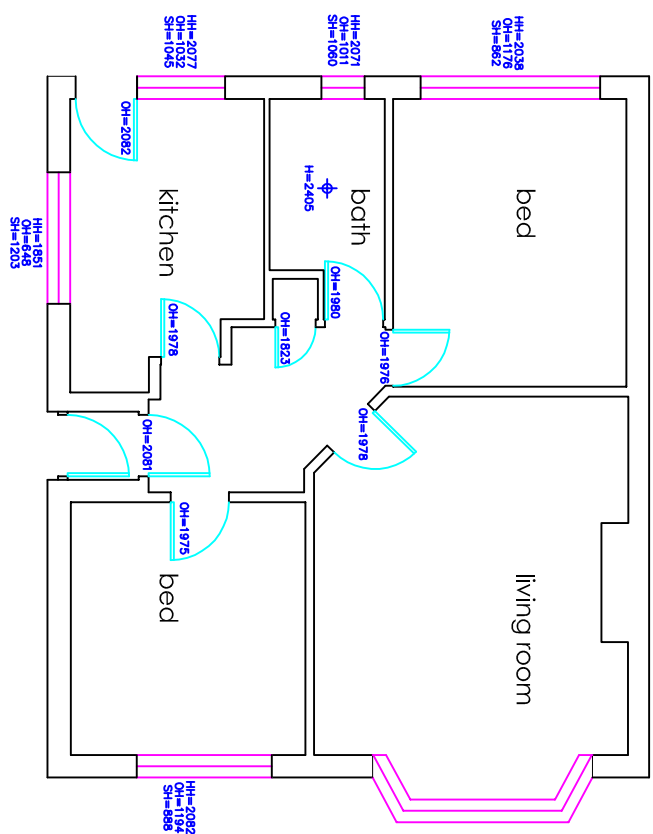



existing ground floor plan 1:100

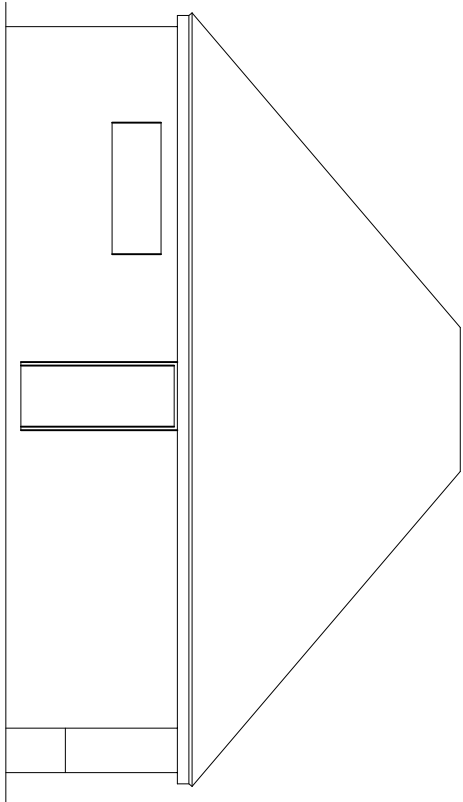


existing north elevation 1:100

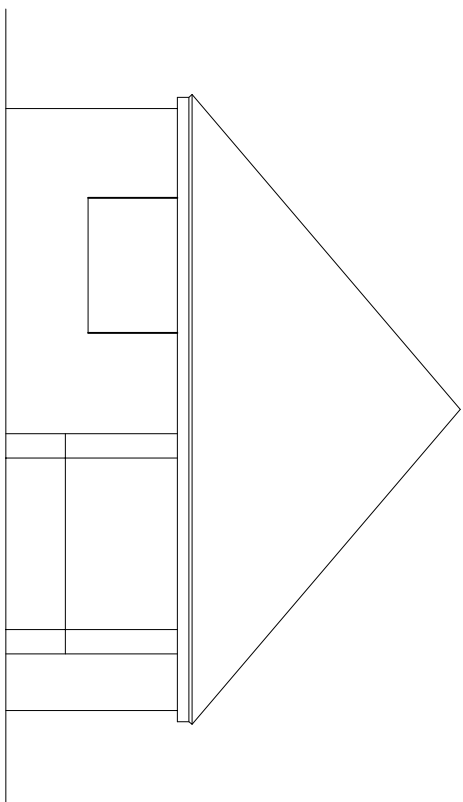


existing west elevation 1:100

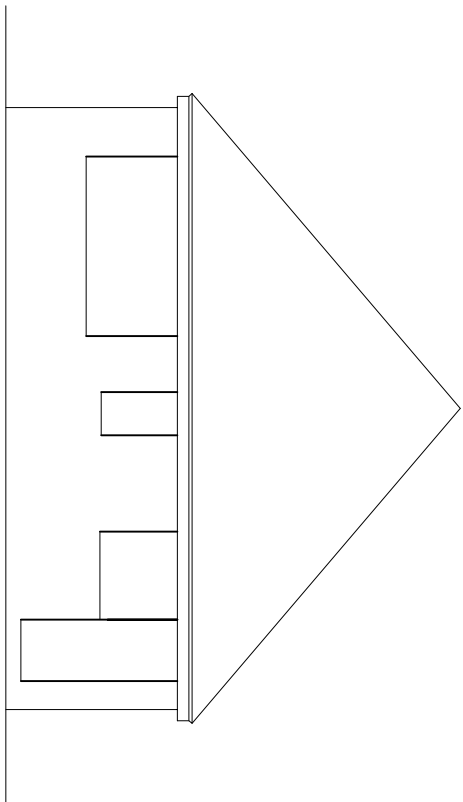


existing east elevation 1:100

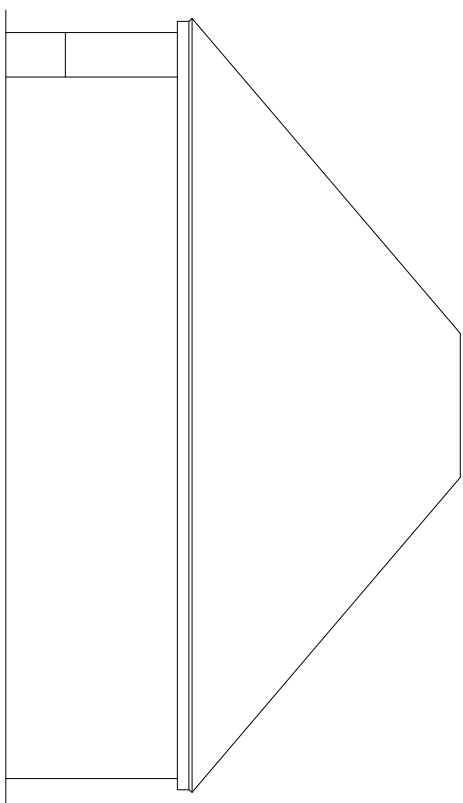


existing south elevation 1:100

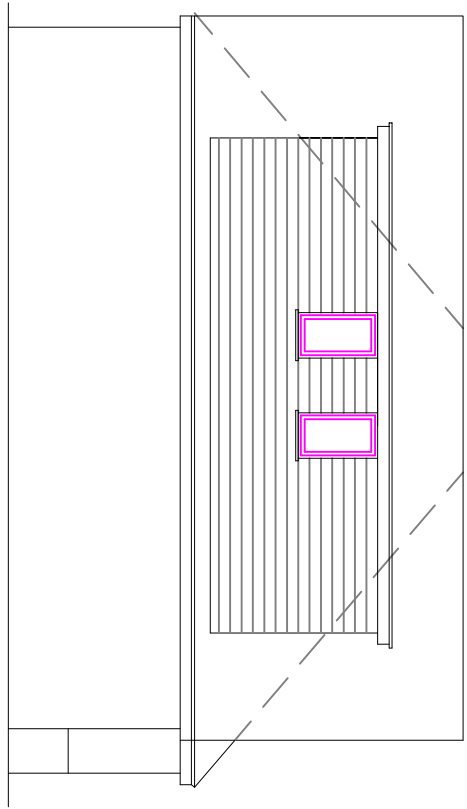


proposed north elevation 1:100

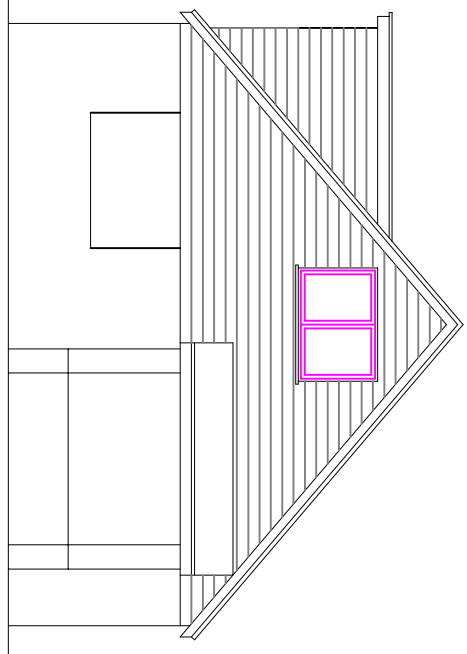



proposed west elevation 1:100

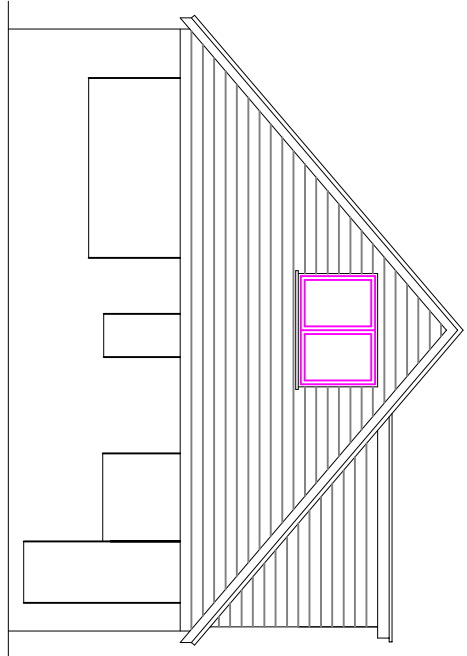


proposed east elevation 1:100

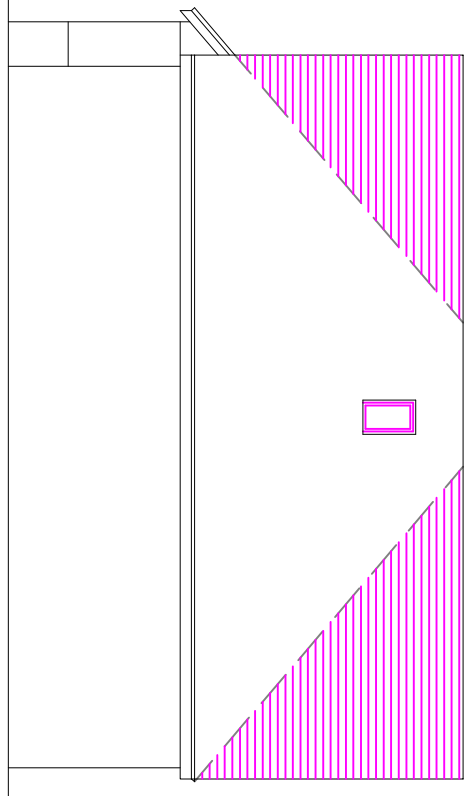


proposed south elevation 1:100

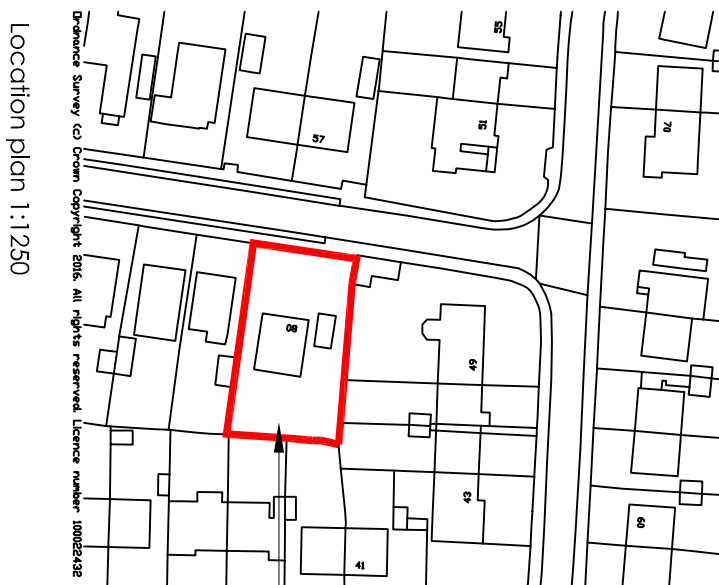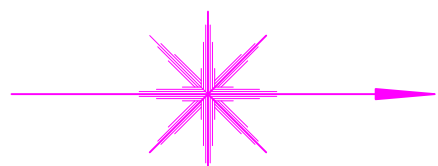


Location plan 1:1250

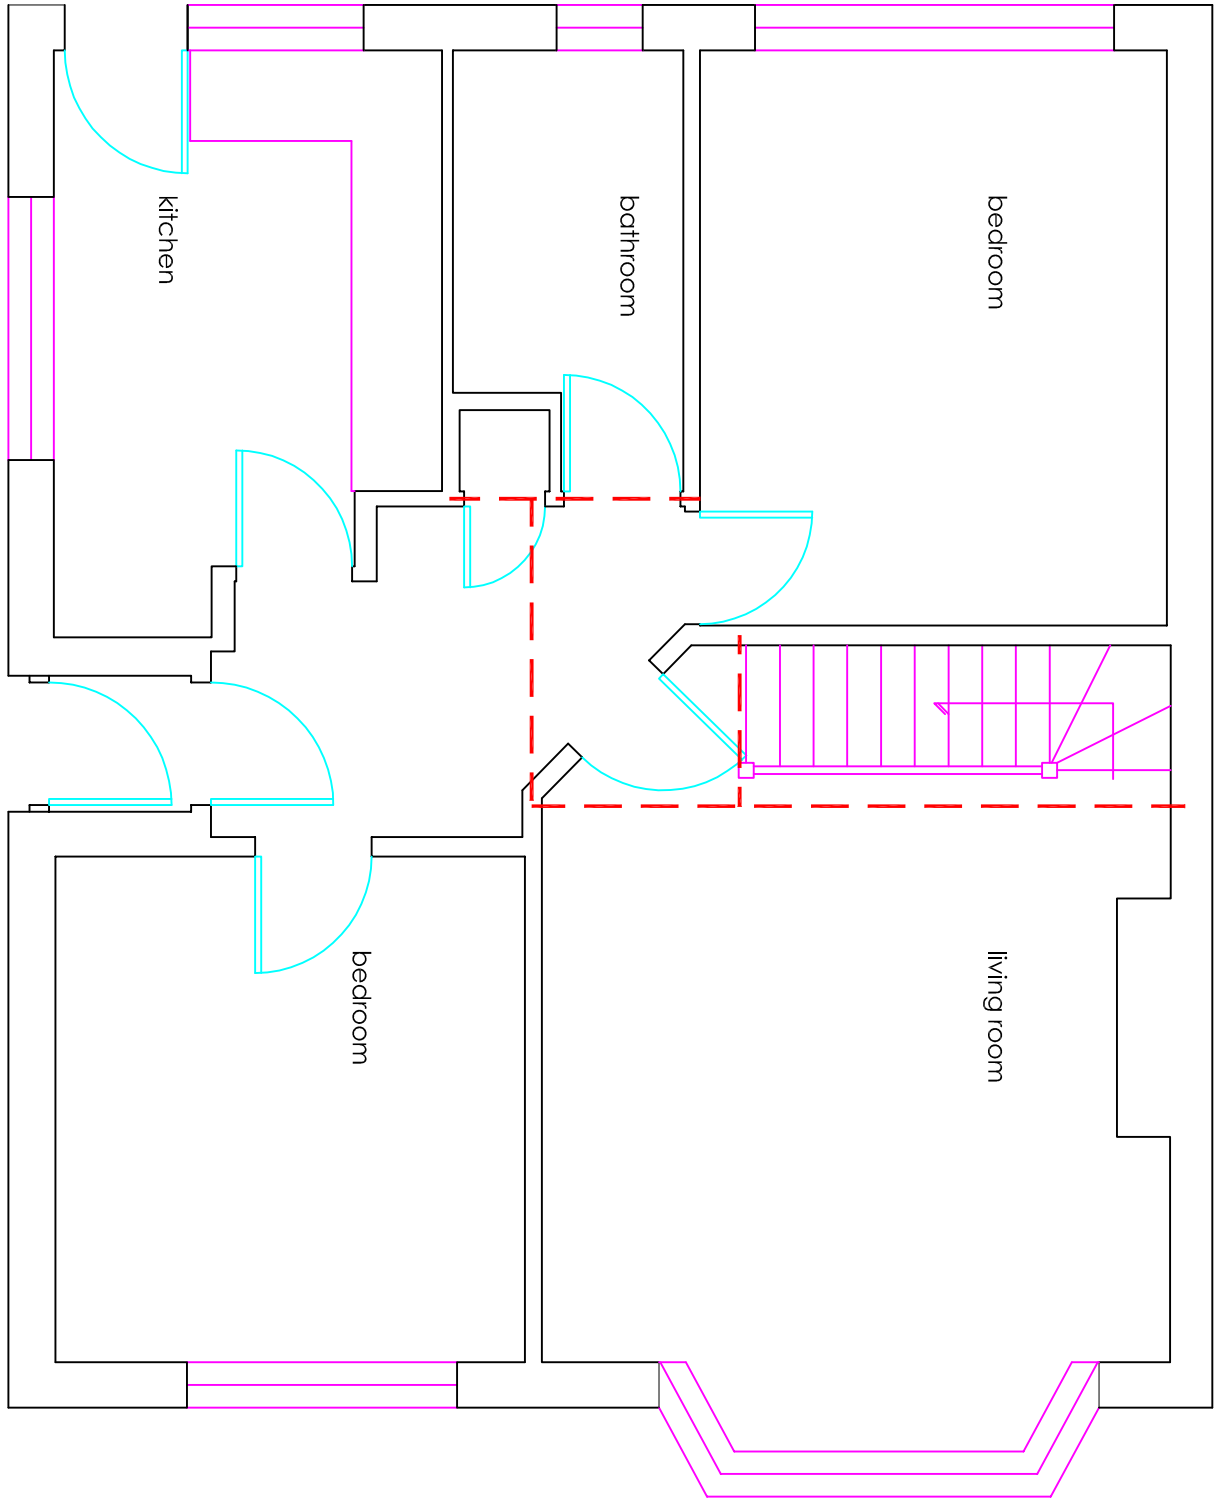

Proposed ground floor plan 1:50

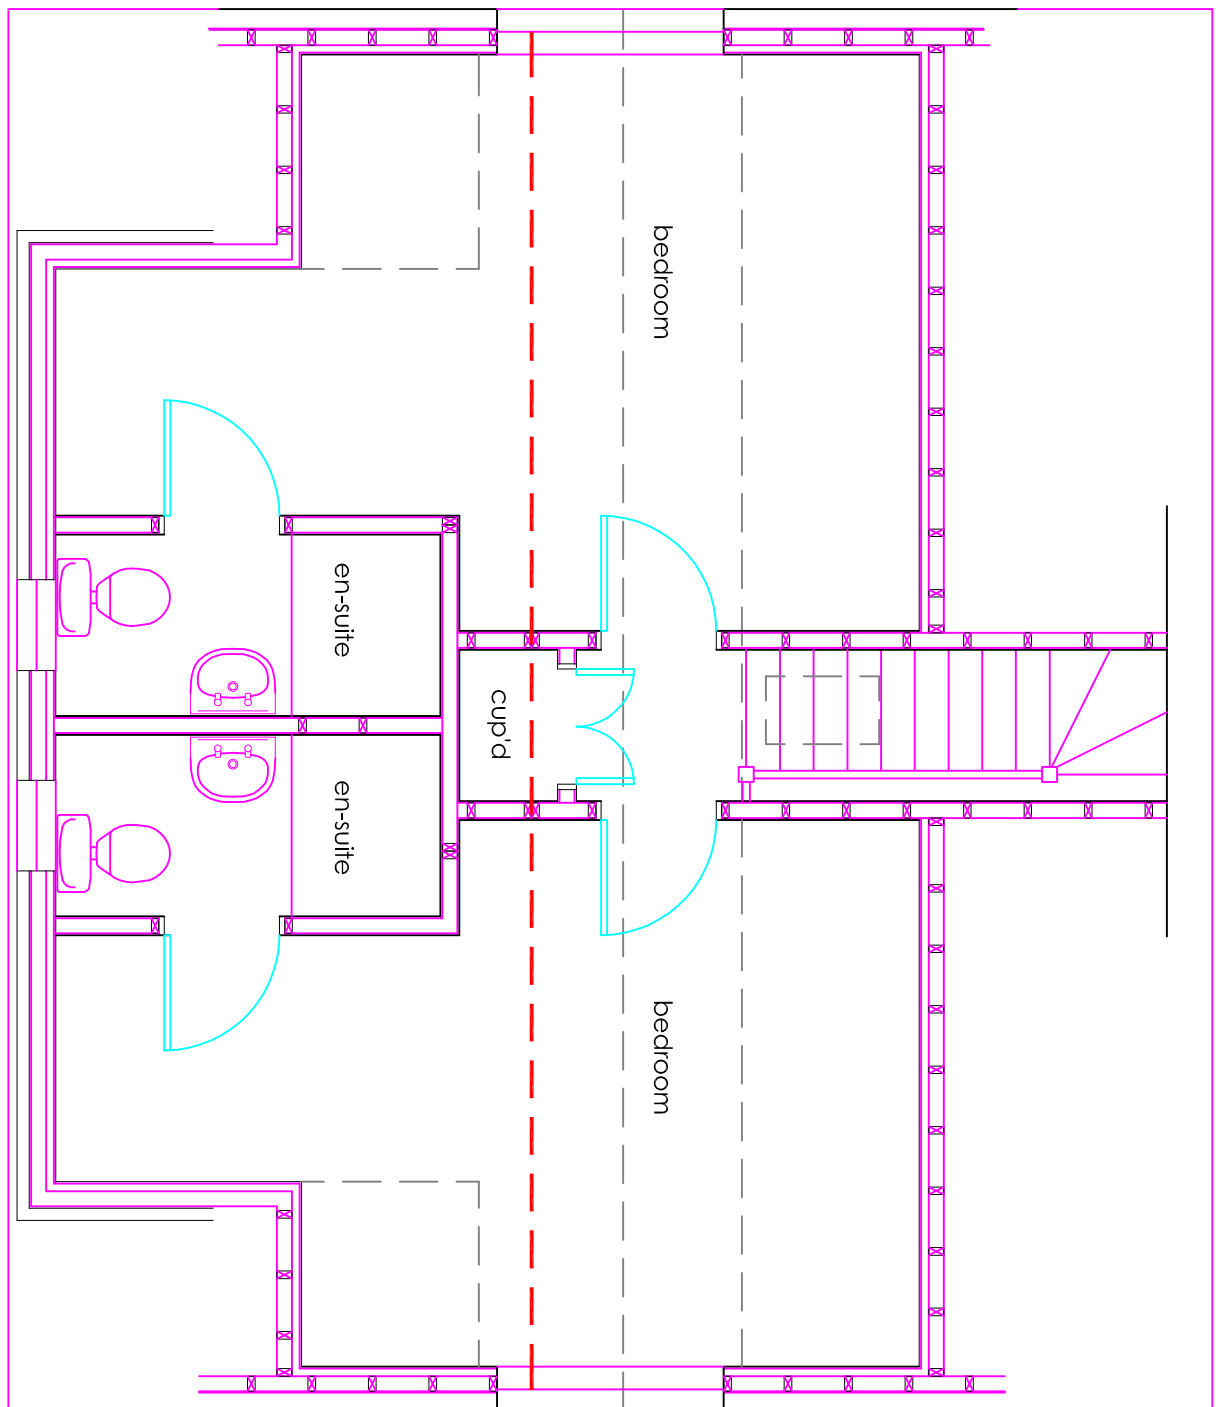

Proposed first floor plan 1:50

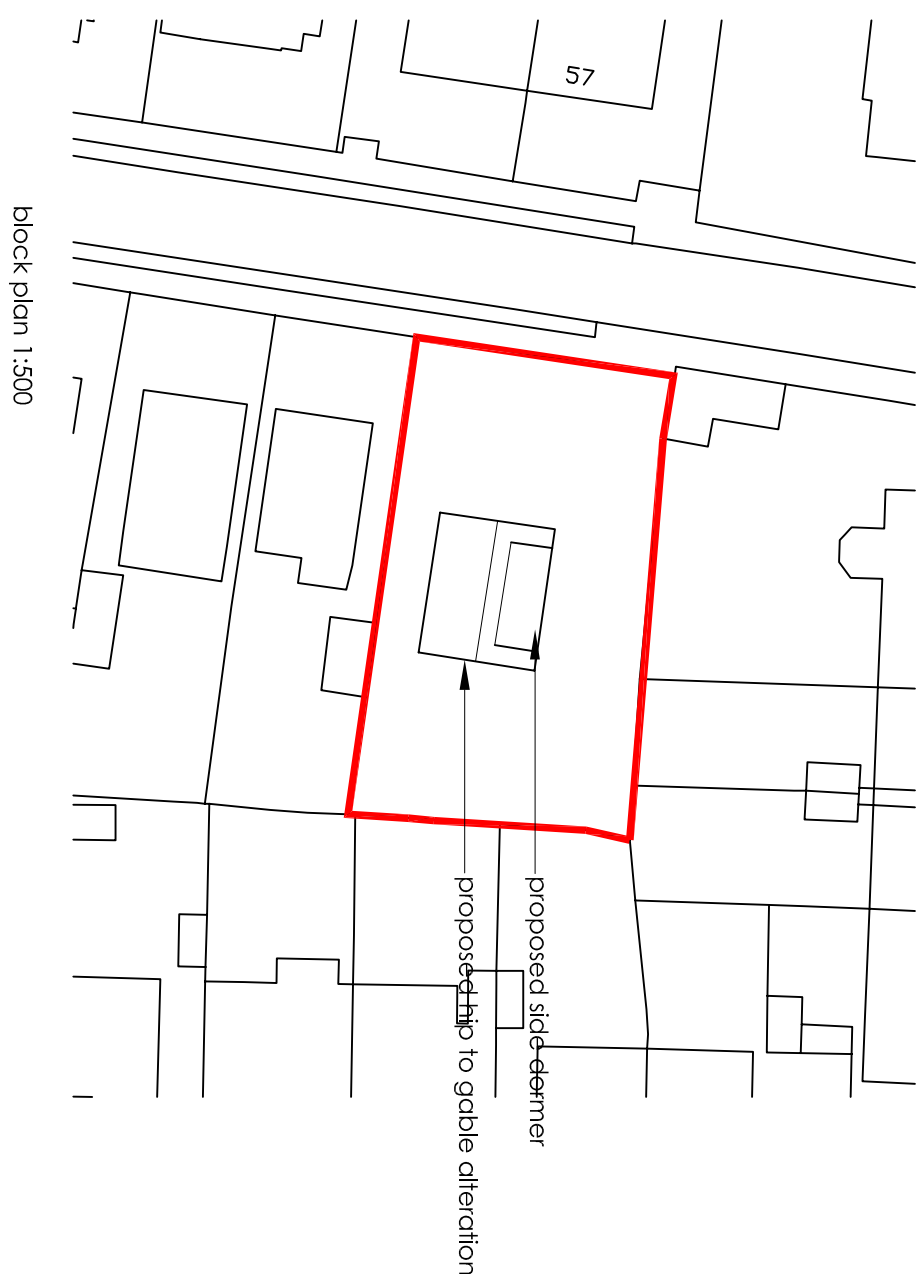

block plan 1:500

project: 80 Lone Valley, Witley, Hampshire, PO7 5EB
client: Mr G Ingram
title: permitted development
date: 25.07.17
scale: 1:100 & 1:50 @A1
dwg no: 01
rev: