



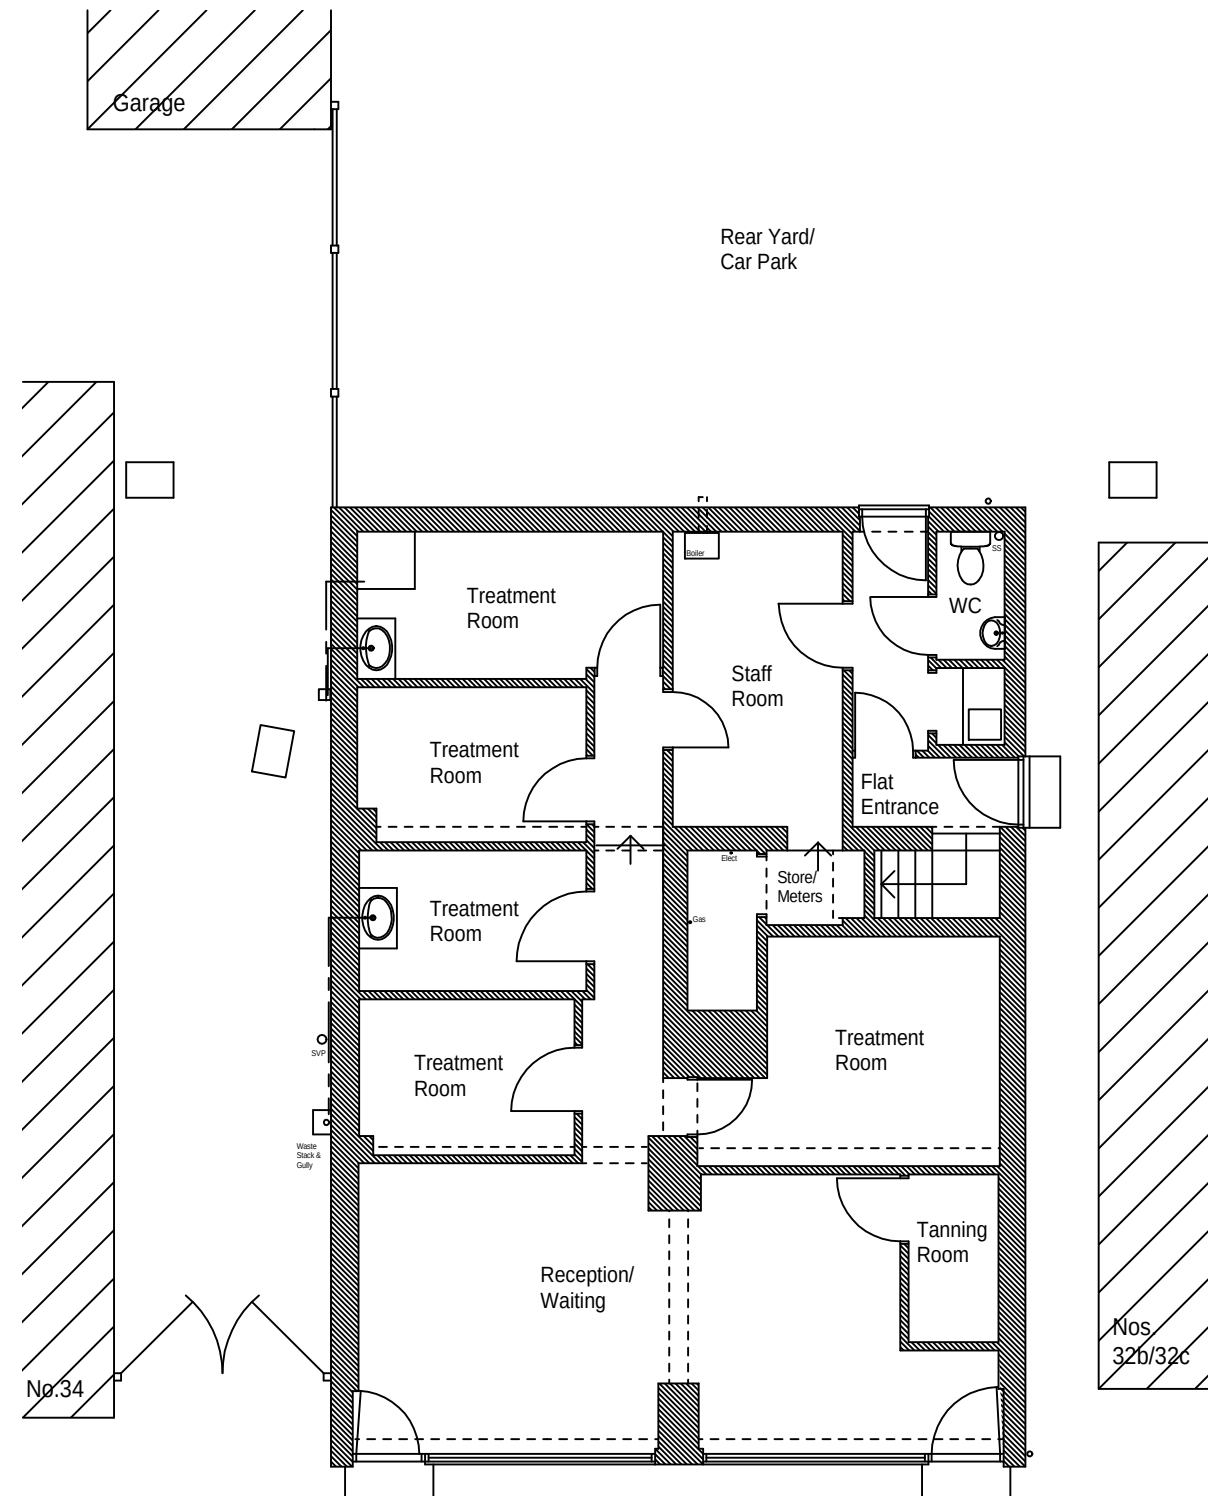

Existing Ground Floor Plan 1:100

 


Ordnance Survey (c) Crown Copyright 2017. All rights reserved. Licence number 100022432

Location Plan 1:1250



Ordnance Survey (c) Crown Copyright 2017. All rights reserved. Licence number 100022432

Block Plan 1:500

 

This drawing is the copyright of the Architect and must not be reproduced without permission, except by the Local Planning Authority for planning purposes.

Figured dimensions to be taken in preference to scaled.
Dimensions to be checked on site before work commences.
No deviation from this drawing will be permitted without the prior written consent of the Architect.
Ground floor slabs, foundations, structure, etc., and all work below ground is shown provisionally and inspection of ground conditions is essential prior to work commencing.
Reassessment is essential when the ground conditions are apparent and redesign may be necessary in the light of soil conditions found.
The responsibility for establishing the soil and subsoil conditions rests with the Contractor.

drawing
EXISTING GROUND FLOOR PLAN
EXISTING BLOCK PLAN & LOCATION PLAN

project
CONVERSION TO DENTAL SURGERY AT
FORMER BEAUTY SALON, 32 STATION ROAD
HAYLING ISLAND, HAMPSHIRE PO11 0EG

revisions	date
drawing no. 21701/101	rev. APR 2017
scale(s) 1:100/500/1250	sheet size A3
client T & S DICKINSON	

Jeffrey Douglas Chartered Architect

60a Sinab Lane Hayling Island Hampshire PO11 0EH
Tel: (023) 9246 8889 E-mail: jdd@jeffreydouglas.co.uk