



Existing Ground Floor Plan

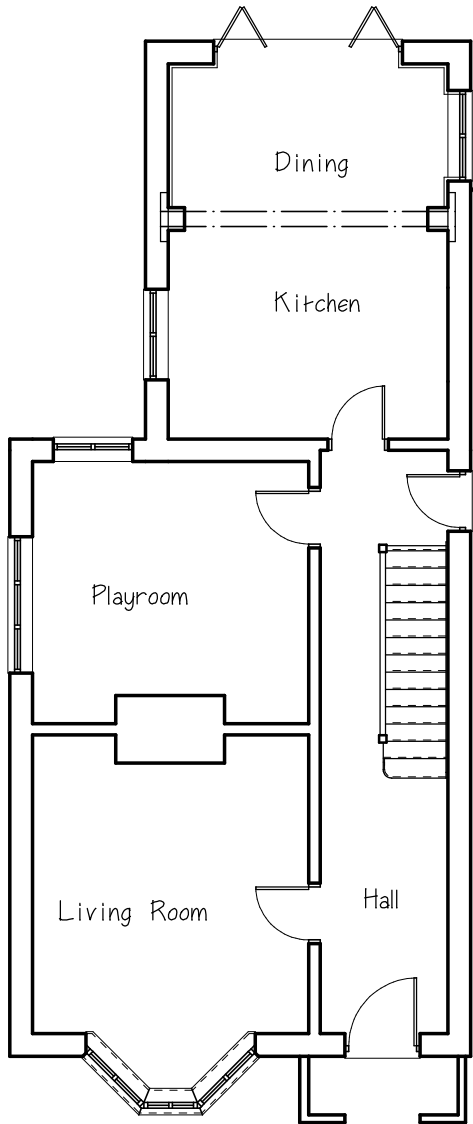


Existing First Floor Plan

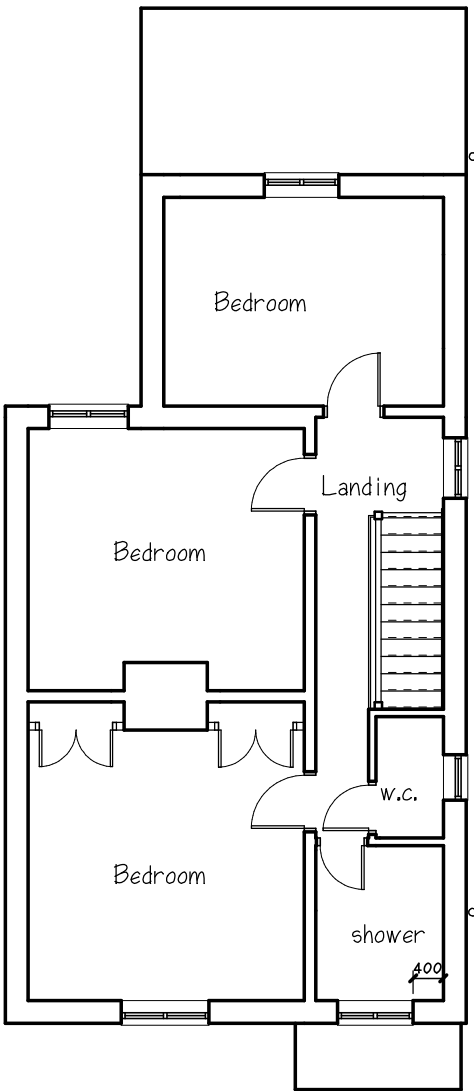

Existing Front Elevation



Existing Side Elevation

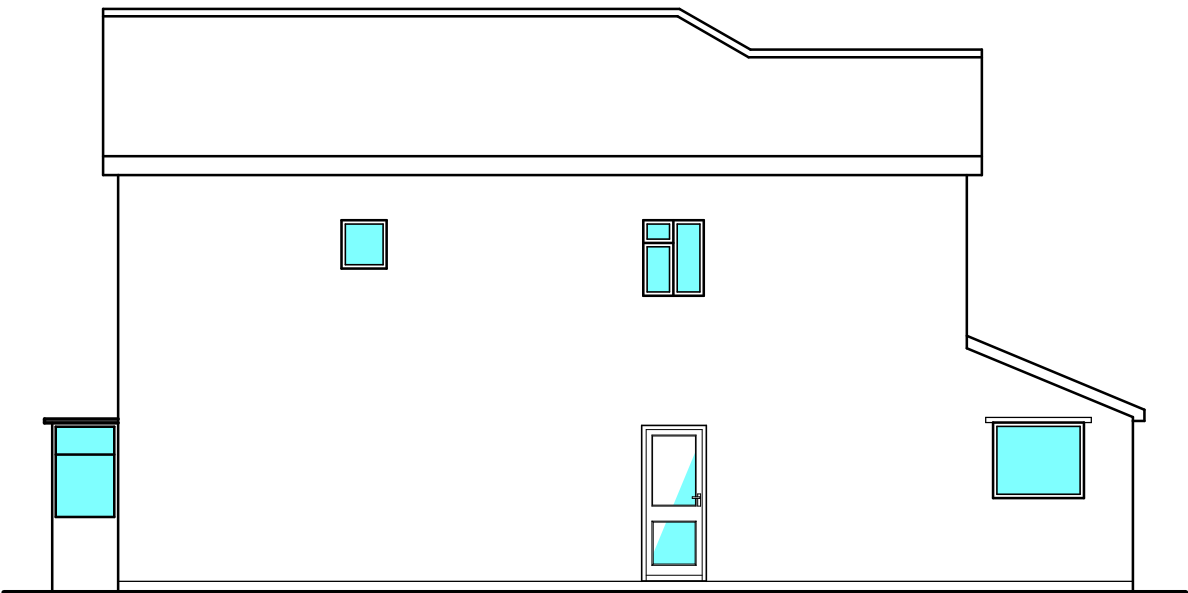

Existing Rear Elevation



NOTES:

© COPYRIGHT EXISTS ON THE DESIGNS AND INFORMATION SHOWN ON THIS DRAWING. DO NOT SCALE FROM THIS DRAWING EXCEPT FOR PLANNING PURPOSES. THE CONTRACTOR MUST VERIFY ALL DIMENSIONS ON SITE BEFORE MAKING SHOP DRAWINGS OR COMMENCING WORK OF ANY KIND.

REV. DATE REVISIONS:

CLIENT: Mr & Mrs J Hewett

PROJECT: Two Storey Side Extension

DRAWING: Plans & Elevations Existing

DATE: 22.02.12 DWG No: 397

SCALE: 1:50 (A1 ORIGINAL)
0 1 2 3 4m

JON BLAKE CONSULTANTS LTD CHARTERED SURVEYORS



THE COTTAGE, PENING PLACE, PETERFELD, HANTS, GU31 4EP
TEL: 01730 710546 EMAIL: info@jbc-hants.co.uk