



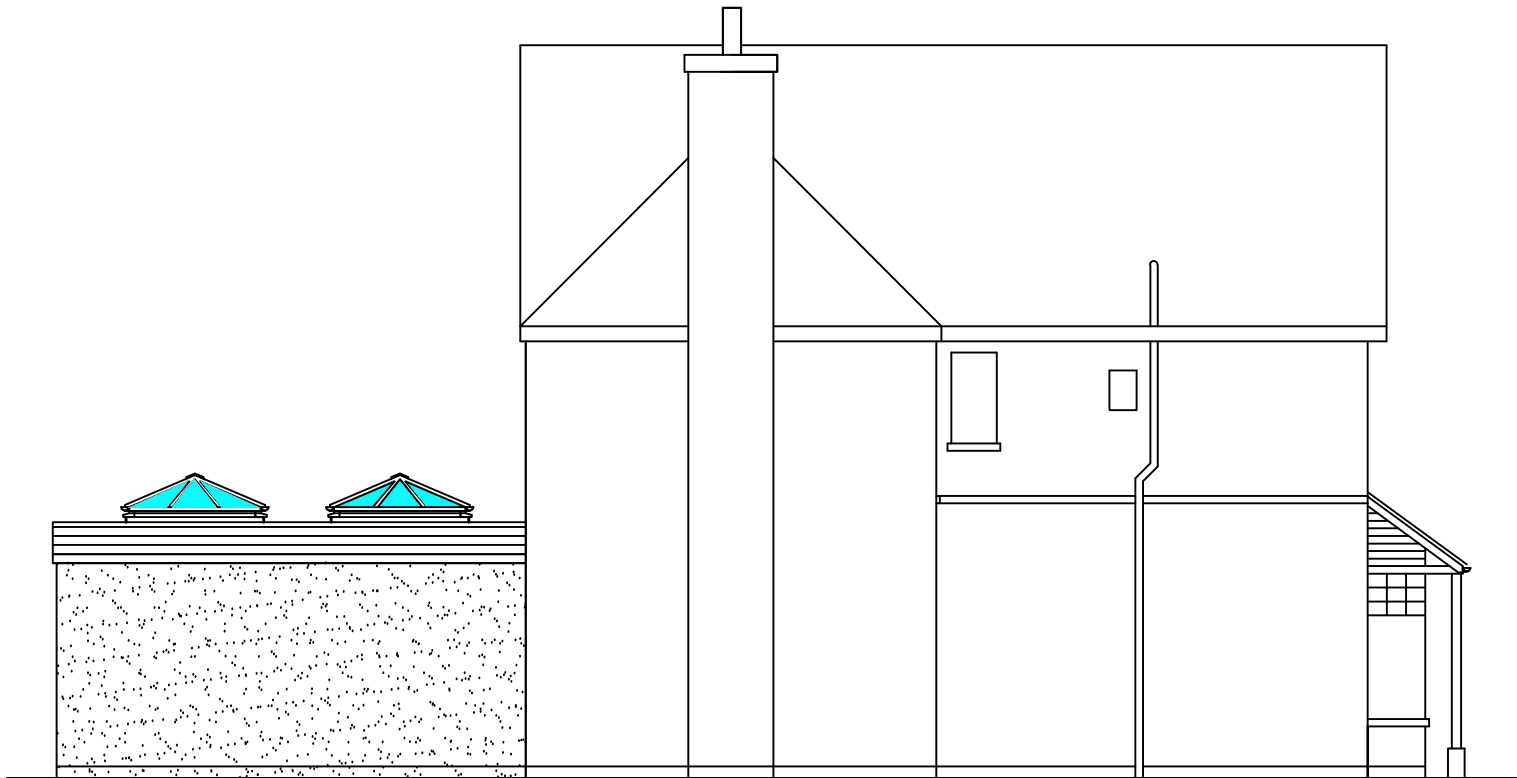

Proposed Side Elevation (North)

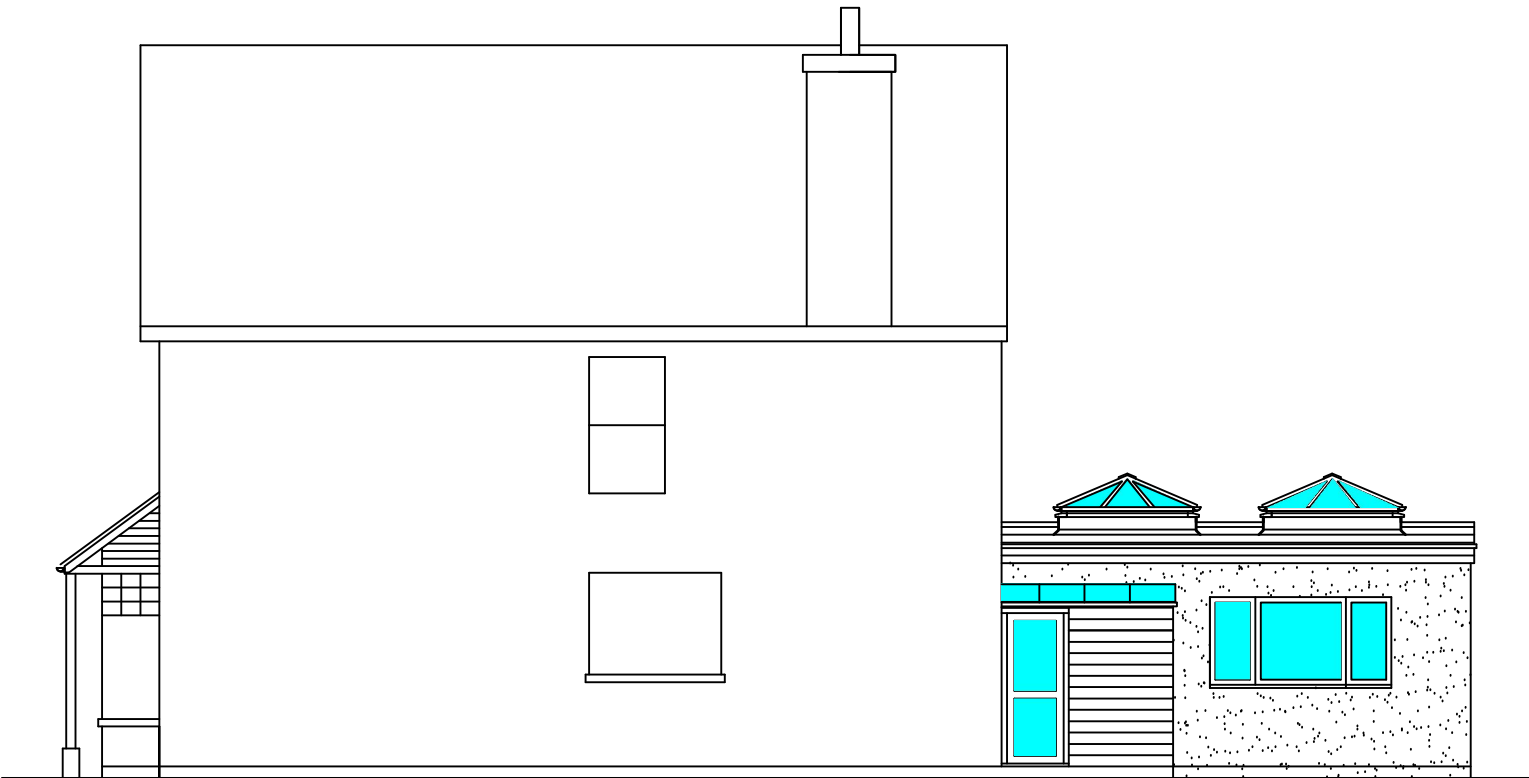


Proposed Side Elevation (South)



Proposed Front Elevation (West)



Proposed Rear Elevation (East)

 

Aldwick Construction & Design

Cawley Gate, 17 Cawley Road, Chichester, PO19 1XB
Tel : 01243 779181, Mobile: 07970727506, Fax: 01243 779181
Email: farhadaarabi@hotmail.co.uk

Farhad Aarabi

PROJECT	Proposed single storey rear extension, storm porch and alterations 46 Westbourne Avenue, Emsworth, Hampshire, PO10 7QU		
TITLE	Proposed Elevations		
CLIENT	Mr & Mrs Morley		
SCALE	1: 100	DATE	29/07/2017
DRAWING NO.	904-03	rev.	