



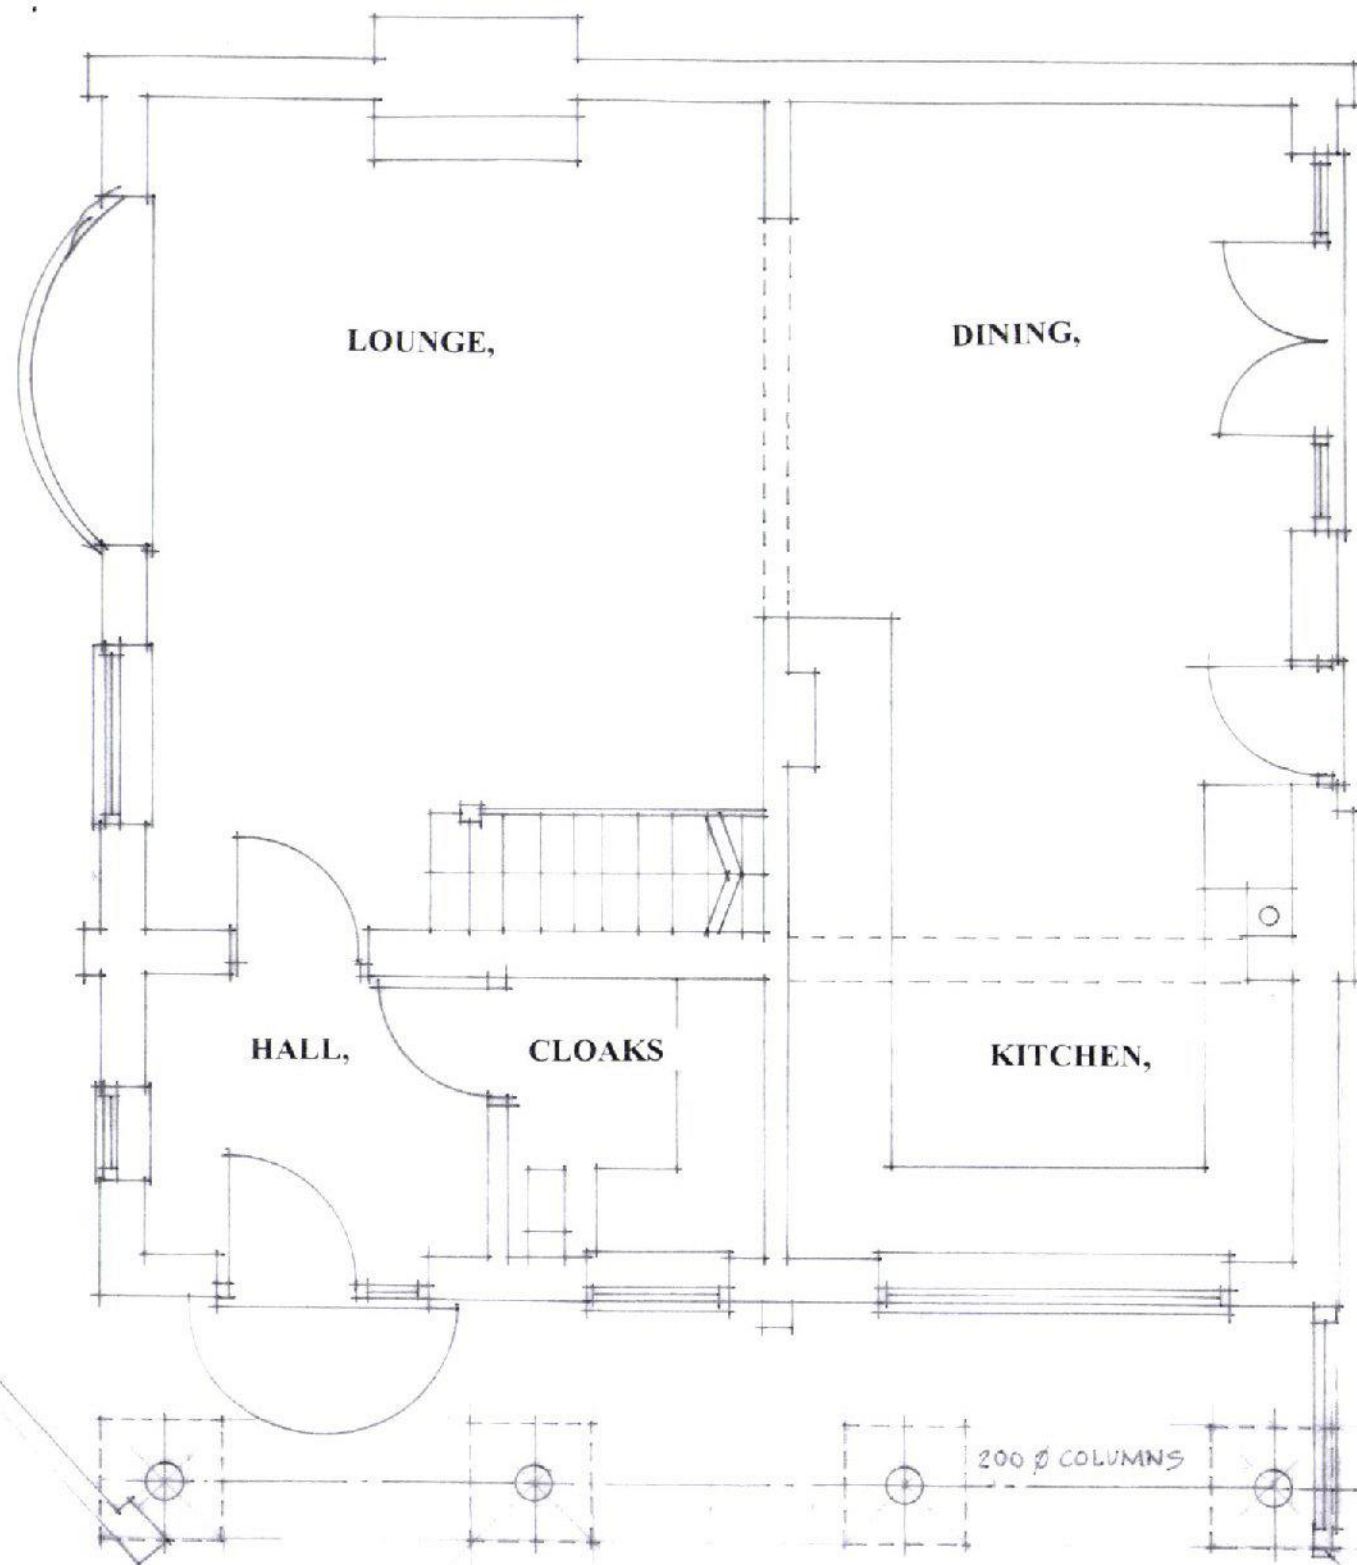

PROPOSED GROUND FLOOR PLAN
Scale 1:50 at A3

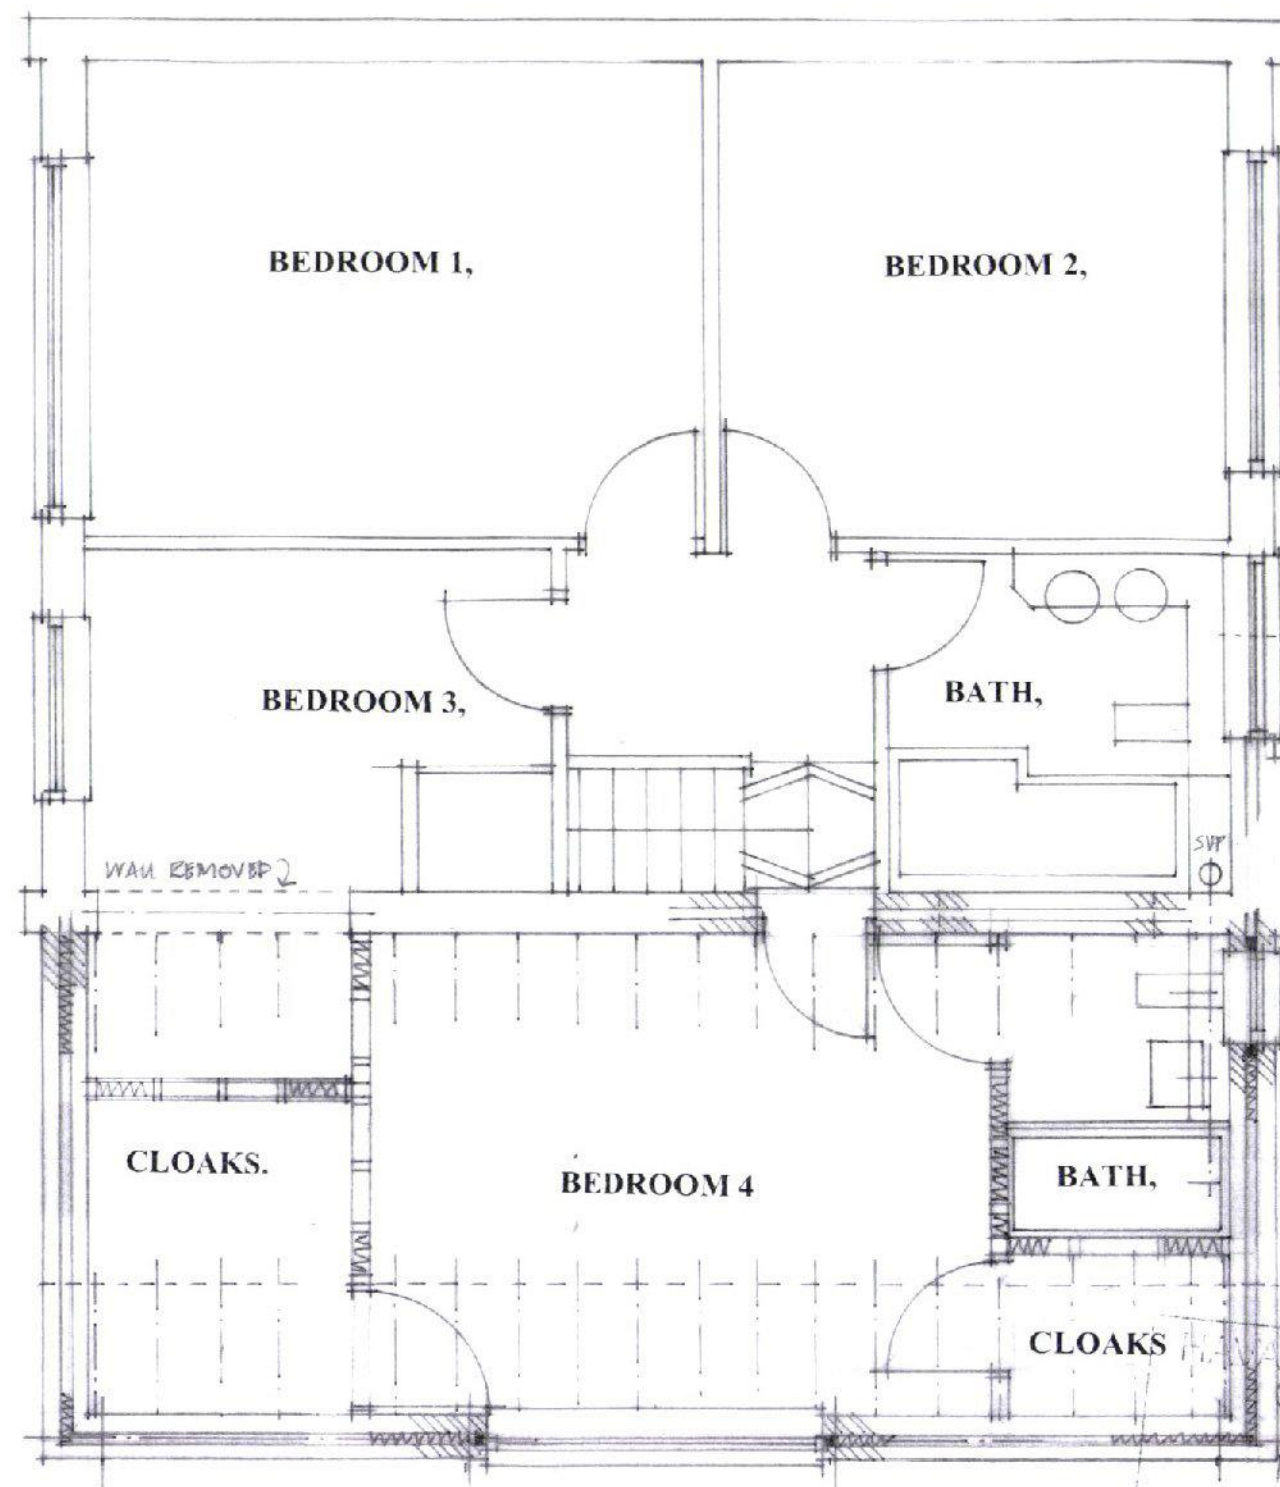

PROPOSED FIRST FLOOR PLAN.
Scale 1:50 at A3