

Wallis Road

Waterlooville, Havant, Hampshire.

0 1M 10M
Scale 1:200

- KEY**
- RAJ Blend 4 size Sandstone paving with Chapel pointing. Allow 200mm thk filling. With Alpha Antique Pavours laid stretcher bond path edging
 - New Tree Planting (Refer to specification)
 - Existing Trees With Root Protection Area Shown
 - New Lamed Areas (showing exty spot levels)
 - DRIVEWAY - 60mm Brett Alpha Antique Pavours, 50mm thk grit, 100mm thk type 1, 150mm thk capping. With Alpha Antique Blocks laid onedge as drive edging
 - Existing Hedgerow T5
 - Proposed Native Screen Planting
 - Shingle on type 1 to 106 loose stone
 - Tree Protection Fencing in Accordance With BS 5837 Section 9.3 and Fig 3
 - Site Boundary (Application Proposal)

THE SITE

PROPOSAL

Existing trees marked T1 and T2 to be retained and protected during works


EXISTING OAK TREE (T10)

DEANSWOOD

DRI


TREE SIDEWAY

110300m

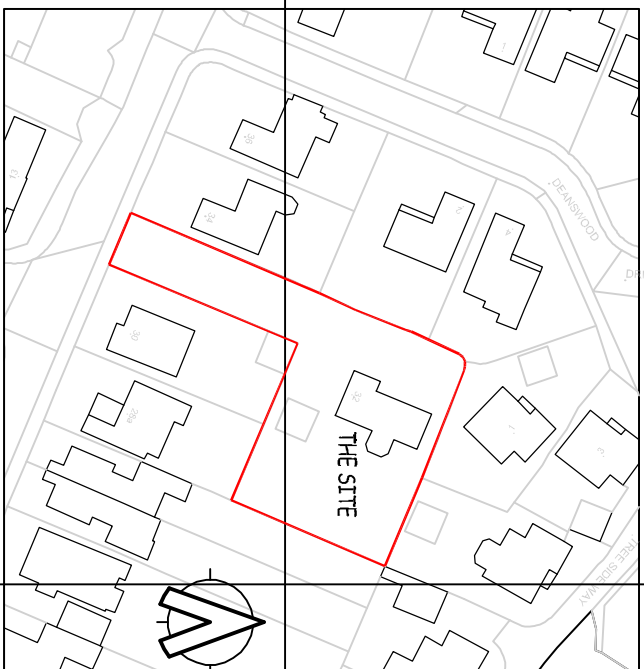

©Crown Copyright and database rights 2016 OS 100019980

LOCATION PLAN Scale 1:1250

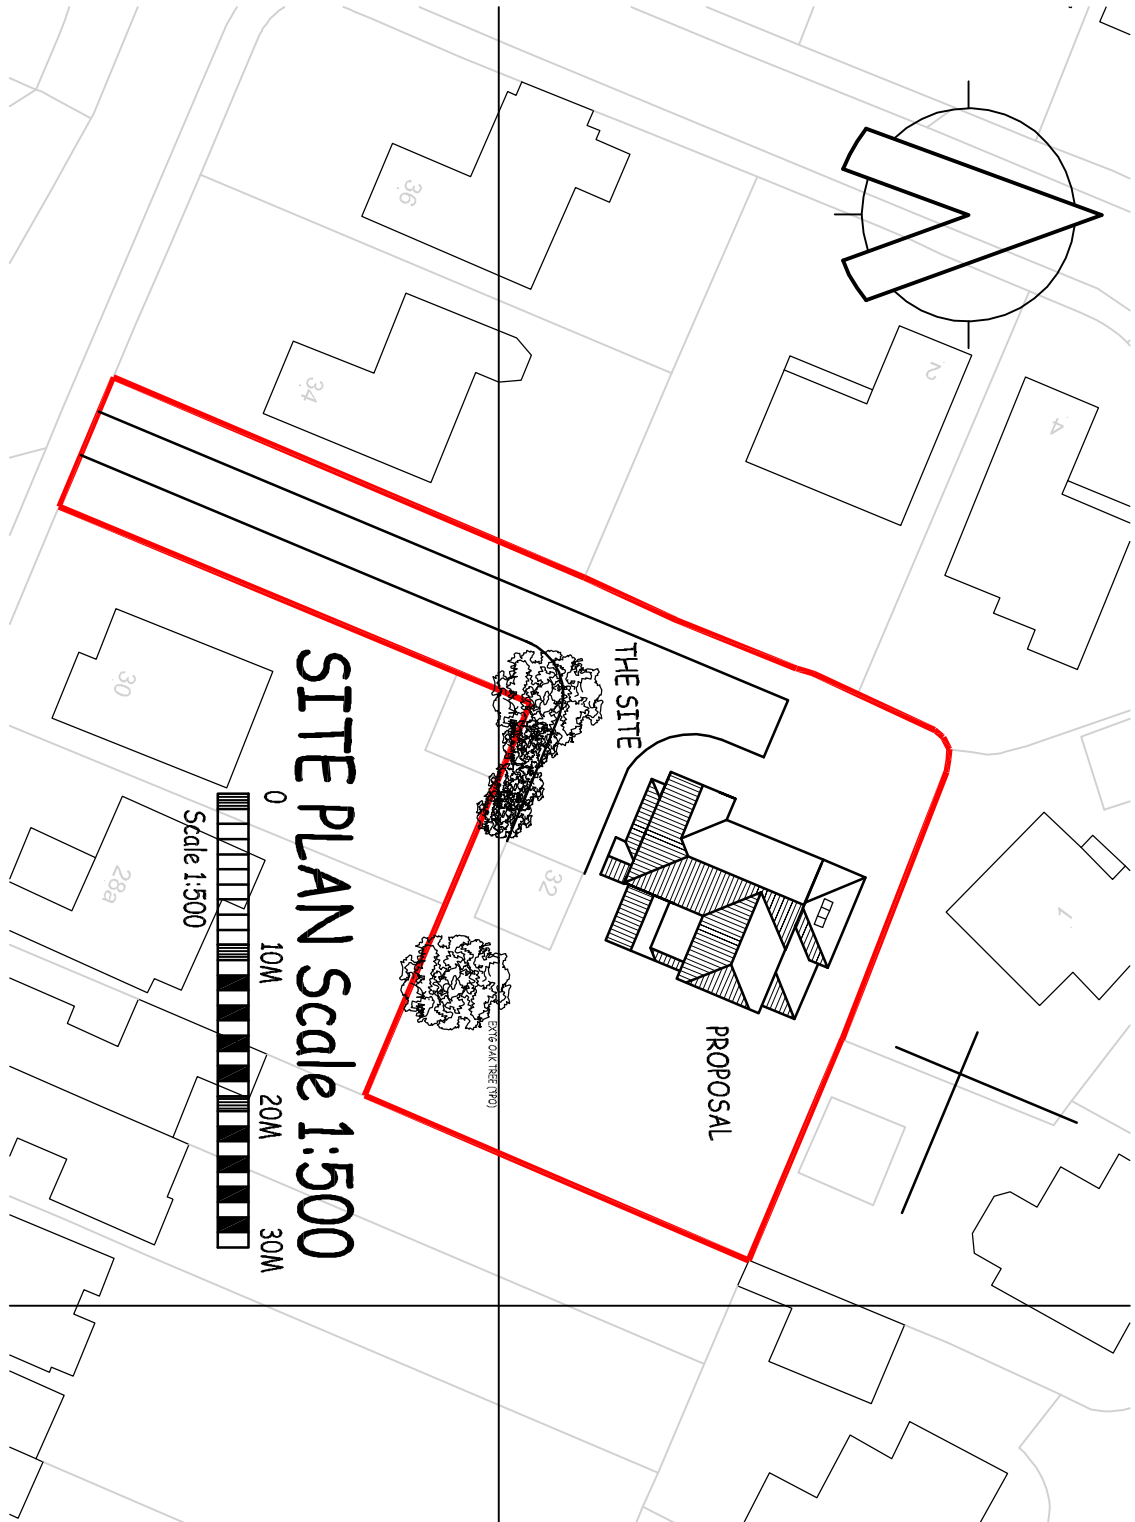

B 03/05/17 BARN HTP ROOF SHOWN
A 20/03/17 PARKING PROVISION SHOWN

This drawing is protected by copyright and may not be copied or adapted in third parties without the expressed permission of Town & Country Architects.
Preference should be given to written figures/ dimensions over verbal measurements.
Observations of any kind must be reported to Town & Country Architects.



PROJECT
SITE PLAN
32 Wallis Road
Waterlooville
Havant, Hampshire

CLIENT
Mr & Mrs M. Davidson

SCALE
1:200 1:500 1:1250

DATE
17/13/06

CHECKED
P.T.E. MCILAT

DESIGN NO.
17/13/06

