



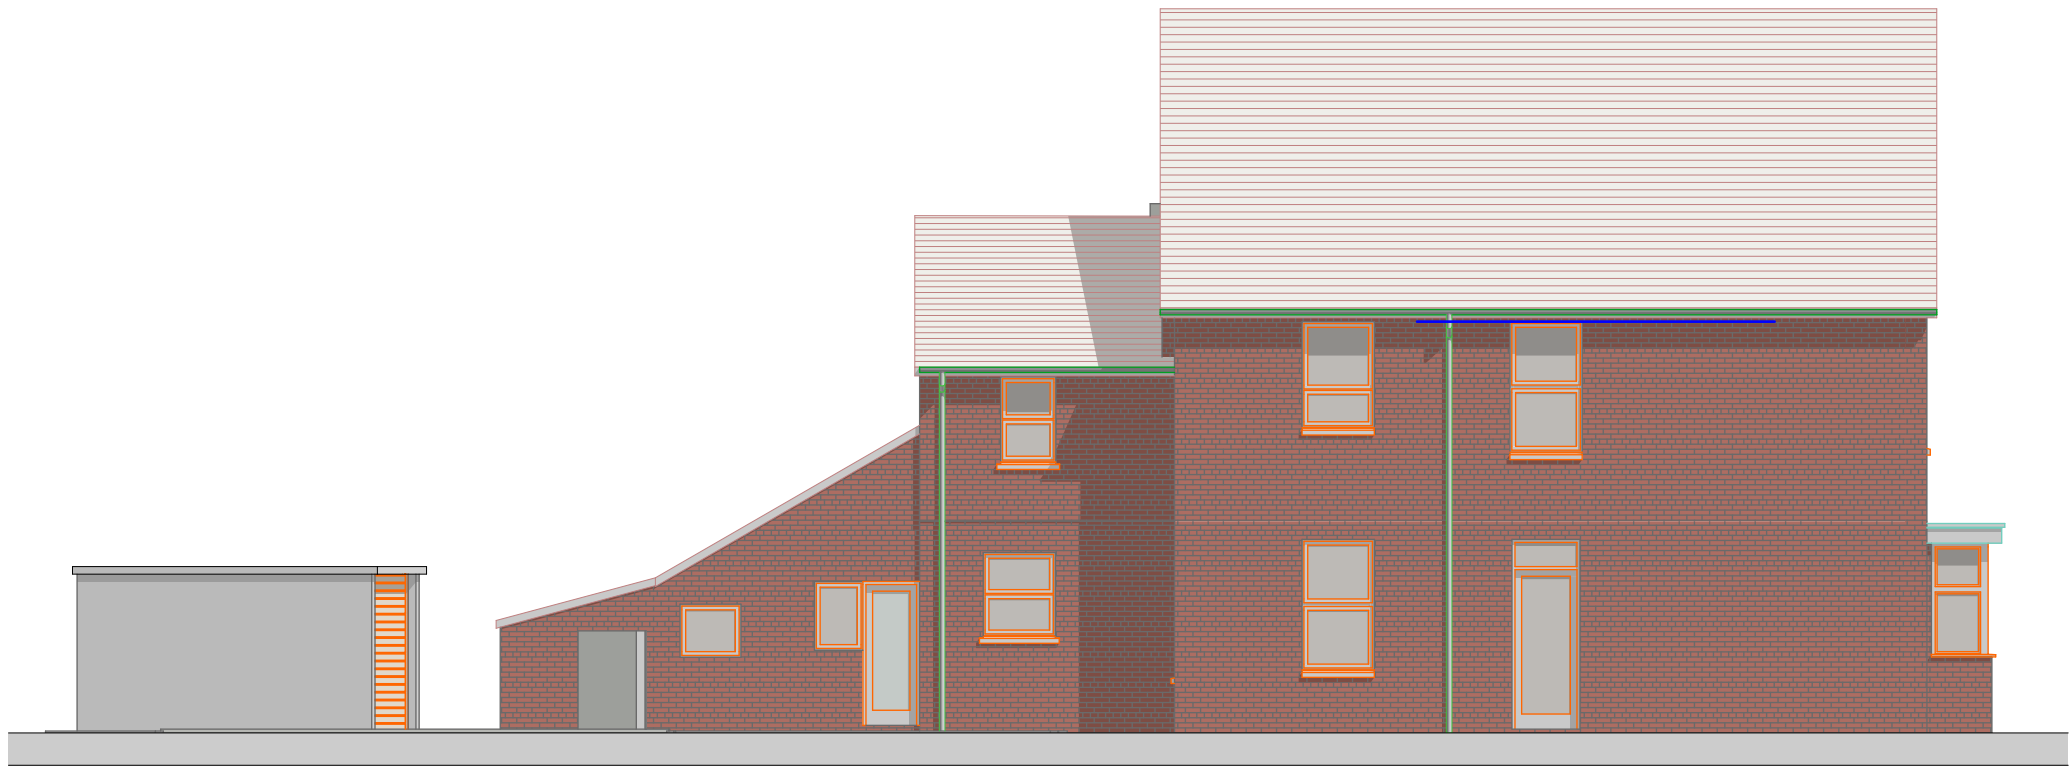


East Elev Existing 1:100




South Elevation Existing 1:100

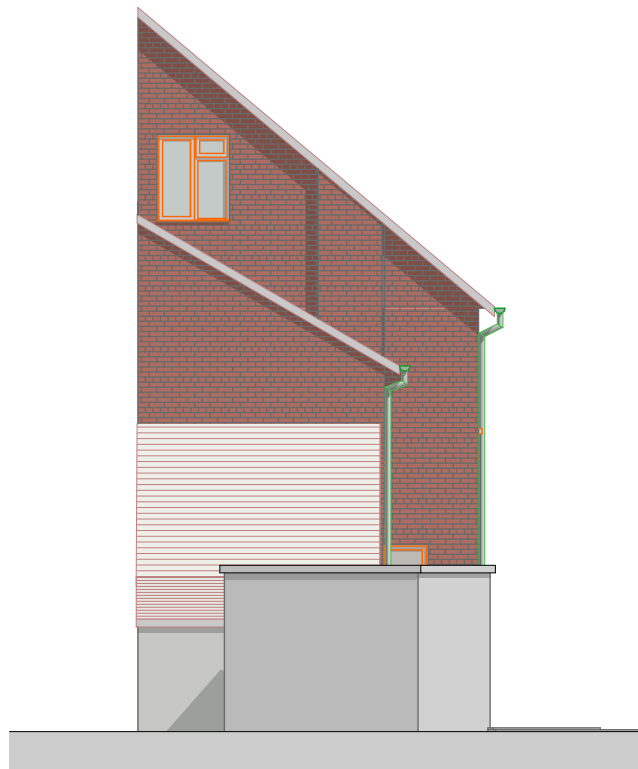


West Elev Existing 1:100

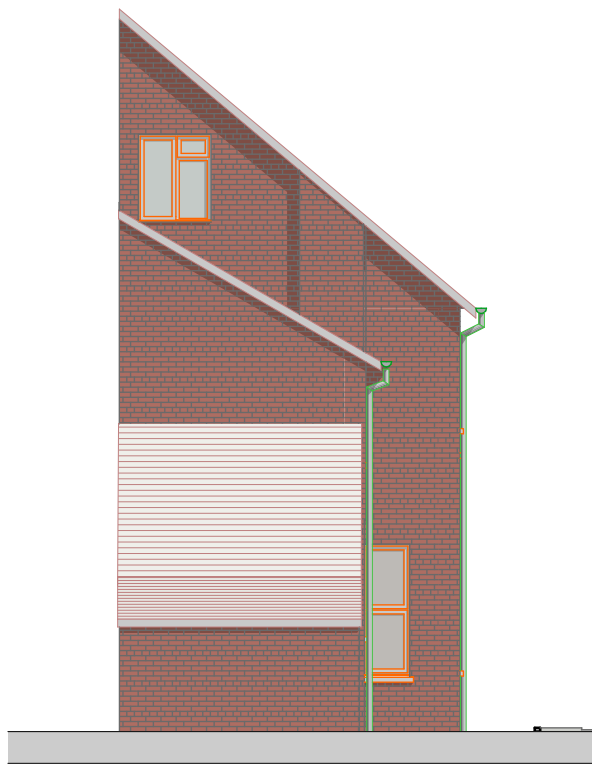


West Elev (No garage) 1:100

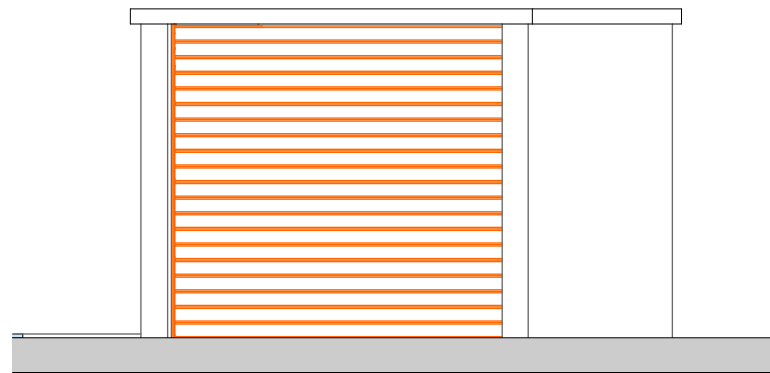


Garage East Elev Exis 1:50

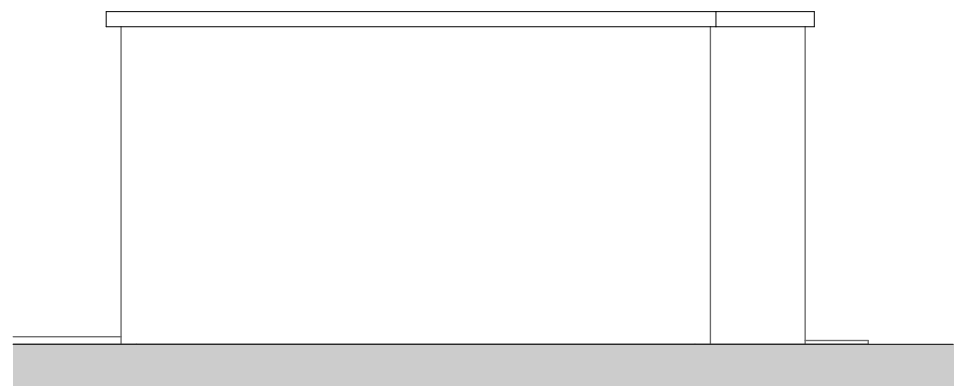


Garage North Elev Existing 1:50

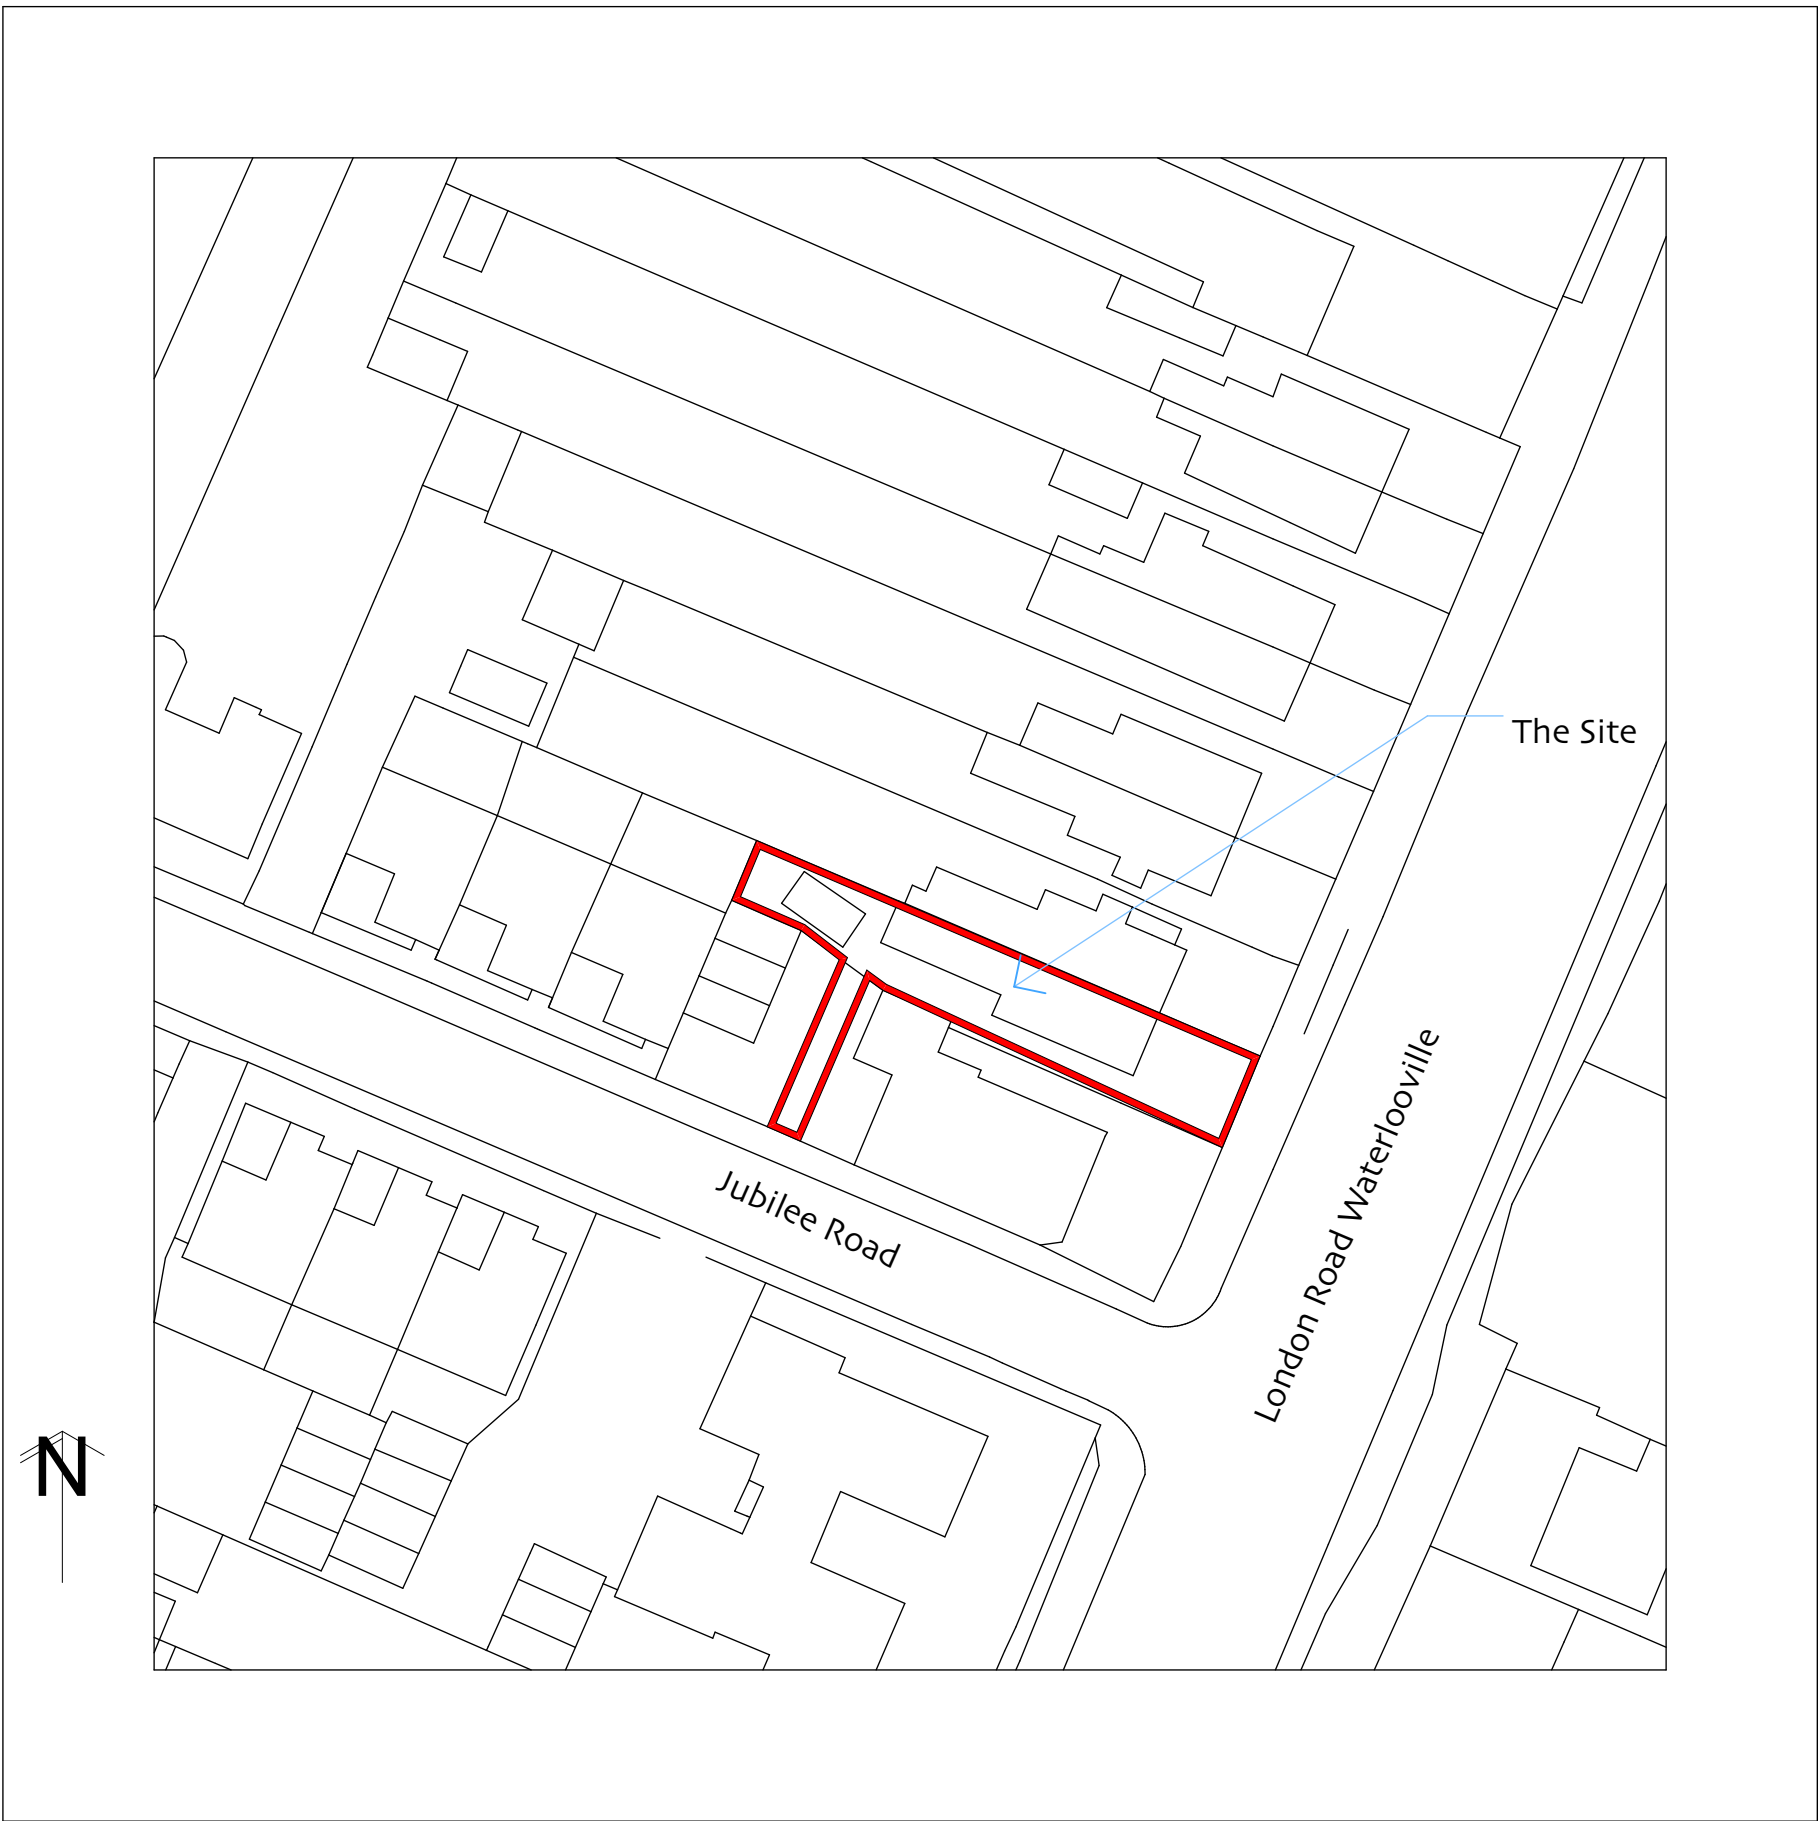


Block Plan 1,500

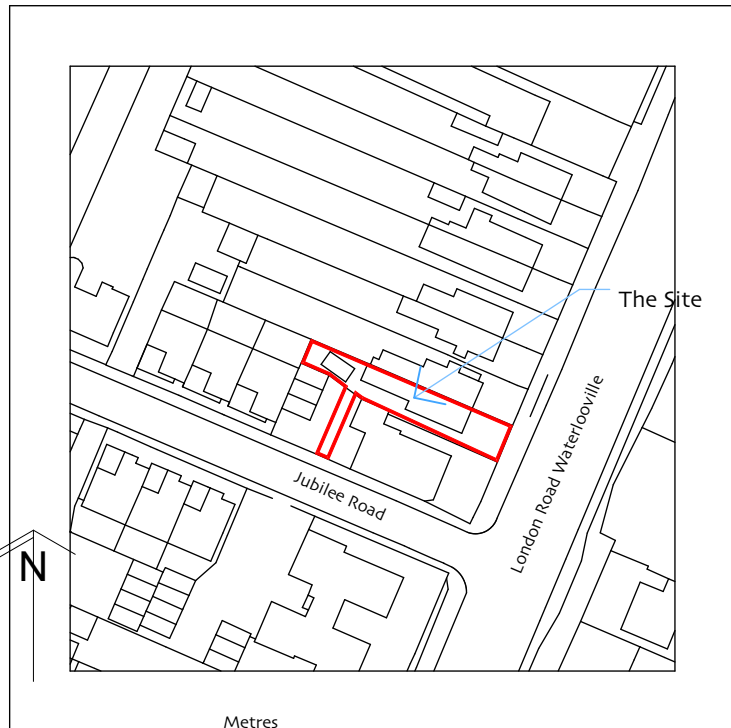

LP Location Plan 1 : 1250 1:1250

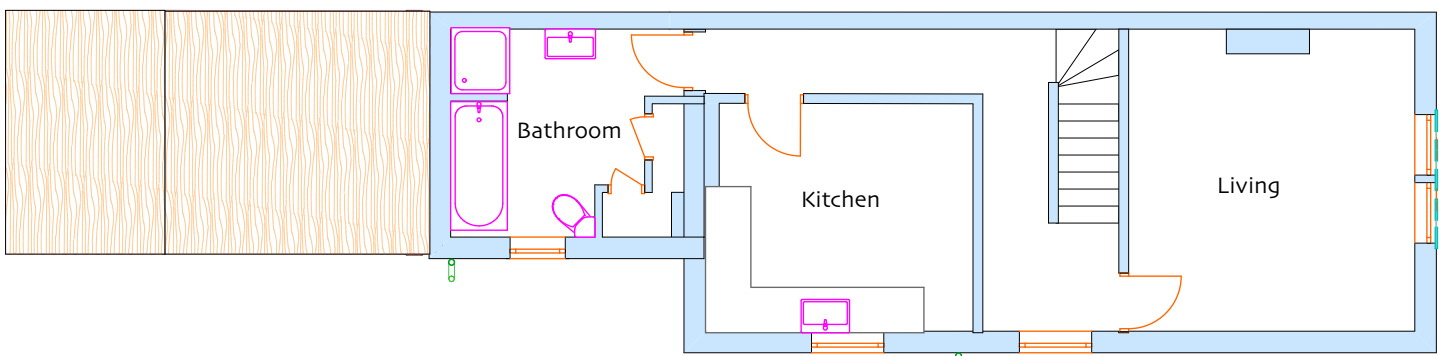

First Floor Plan Existing 1:100

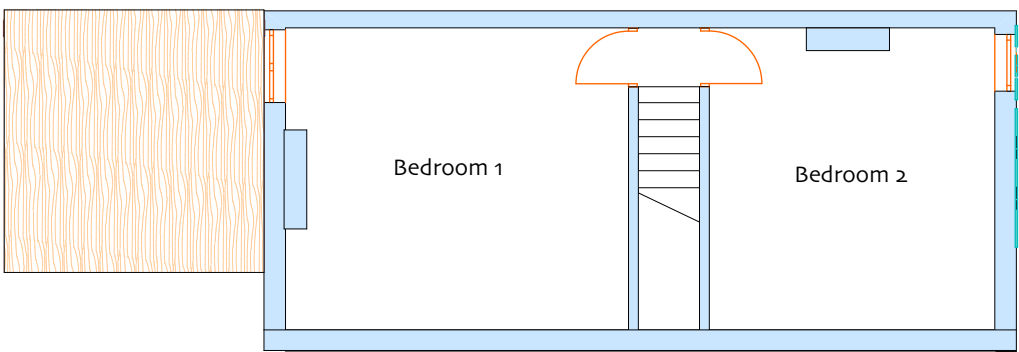


Second Floor Plan Existing 1:100

BP

Block Plan 1 : 500

1:500

 

159 London Road Waterlooville
Hampshire PO7 7RJ

New External Stair
Replacement Garage

Mick Morris AADipl RIBA Architect
74 Stakes Hill Road Waterlooville
Hampshire PO7 7LB

02392 269967
07956 323832

Scale on A1
Drawing
as indicated

Existing Elevations, Block and Location Plans

Drawing No
159 LR B 21