

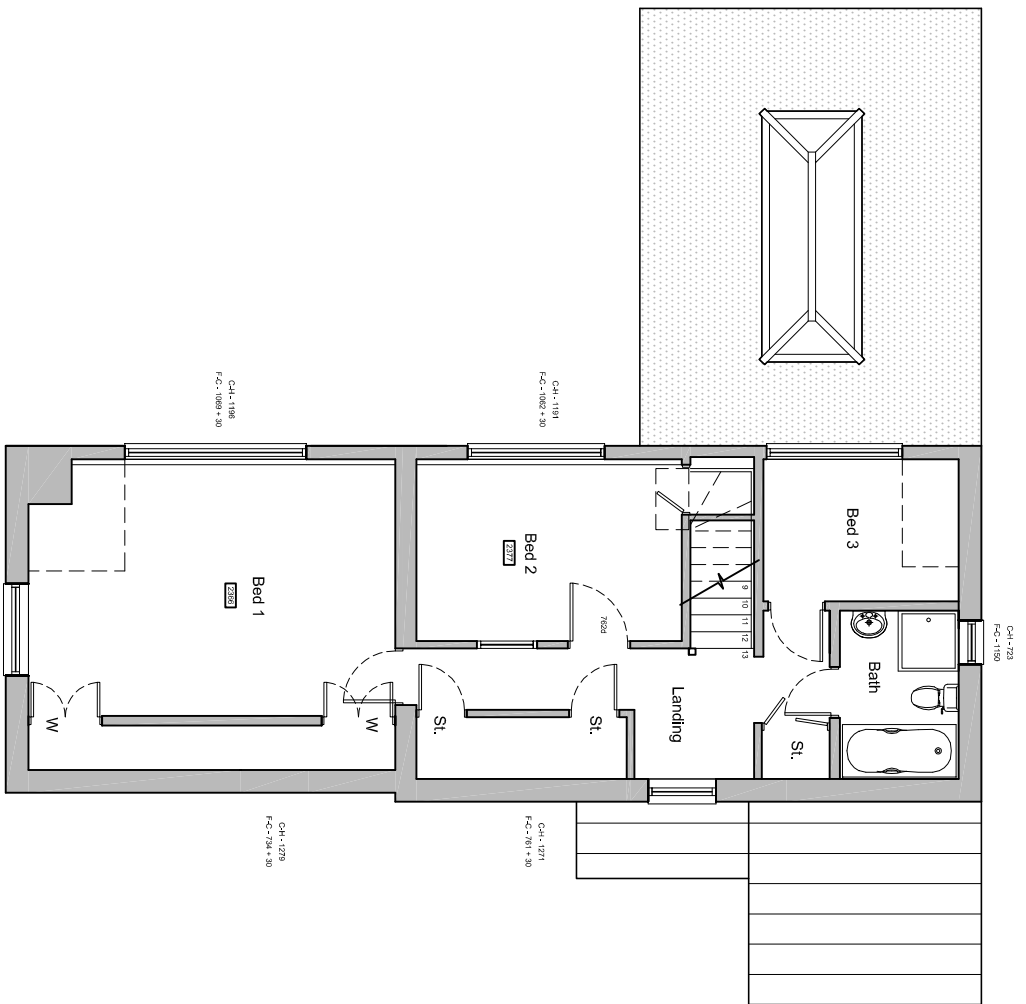
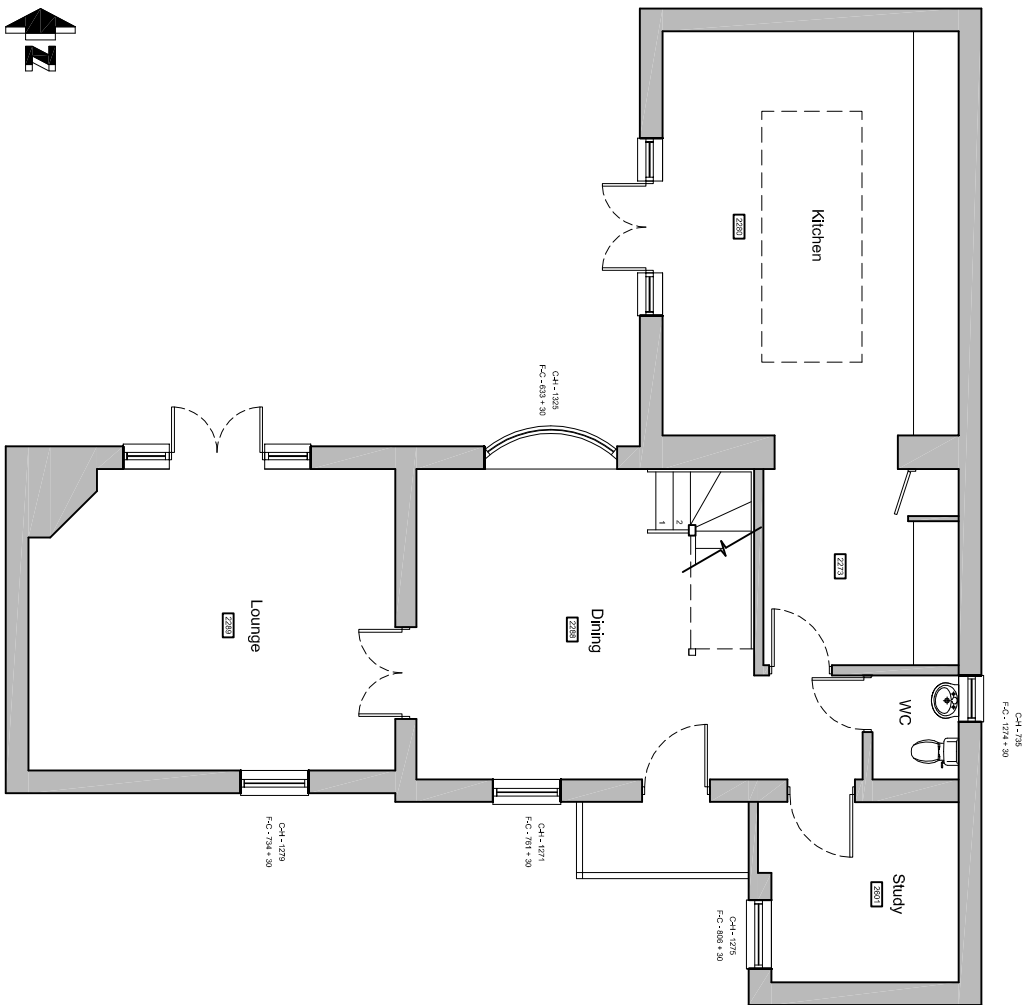
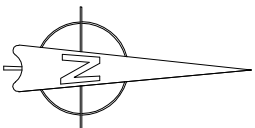


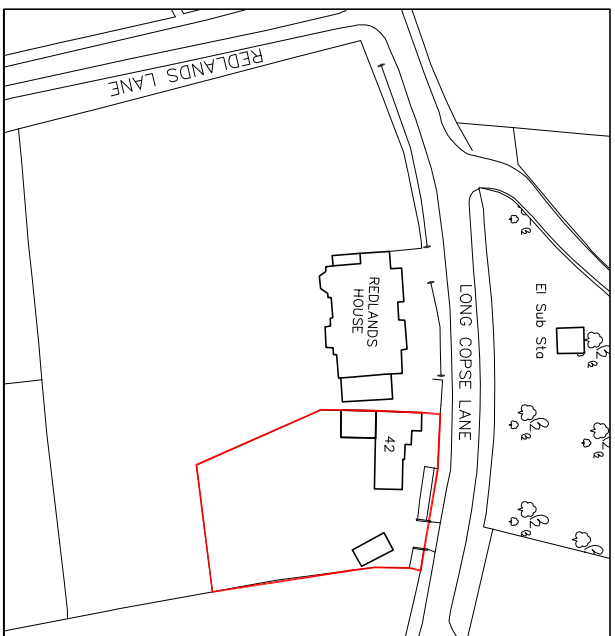


Ground floor plan scale 1:100

First floor plan

 

Location plan

scale 1:1250

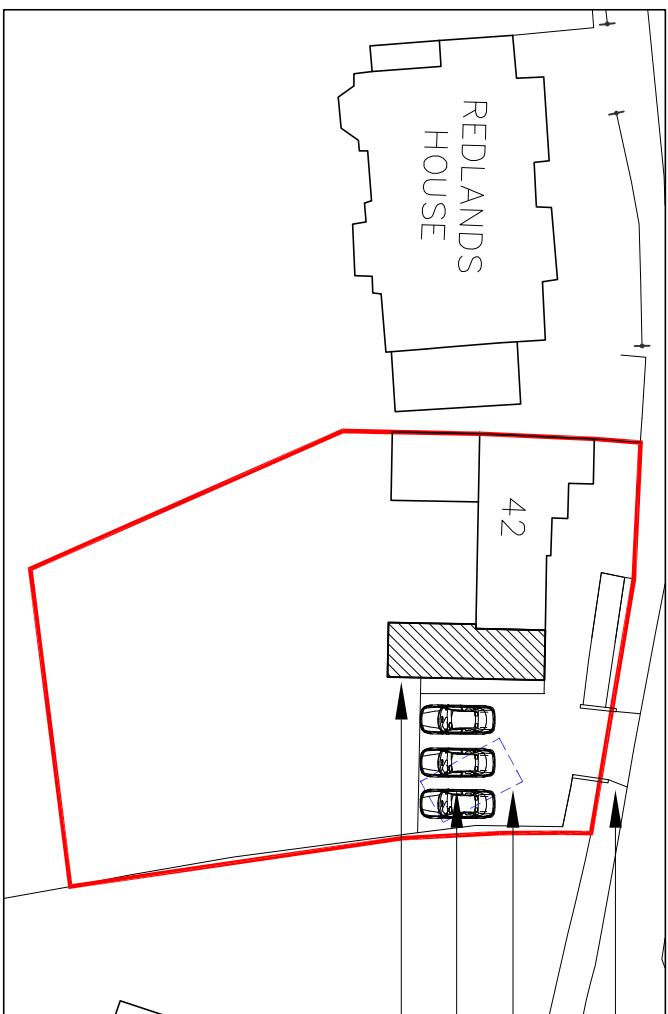

Site plan


scale 1:500

NOTES:

Dimensions to be checked on site before commencing work. Any discrepancies shall be reported to the architect immediately.

Do not scale from these drawings except for planning purposes. Use figured dimensions only.

Where applicable this drawing is to be read in conjunction with other consultants' drawings.

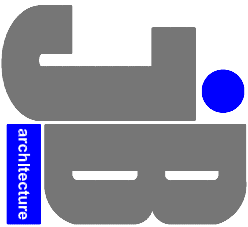

JIMMY BESSANT ARCHITECTURE
TEL: 01243 373620 M: 07769904282
E: jimmy@jb-architecture.co.uk
Web: www.jb-architecture.co.uk

For
MR & MRS GILRAINE

Project
**PROPOSED EXTENSION
AT THE COACH HOUSE
42 LONG COPSE LANE
EMSWORTH, PO10 7UR**

Title
**EXISTING FLOOR PLANS
SITE & LOCATION PLANS**

Date	Drawn	Scale	Checked
JULY 2017	JB	As shown @ A3	-
Job Number	Drawing Number	Revision	
CH-13017	41	B	