






proposed front elevation 1:100

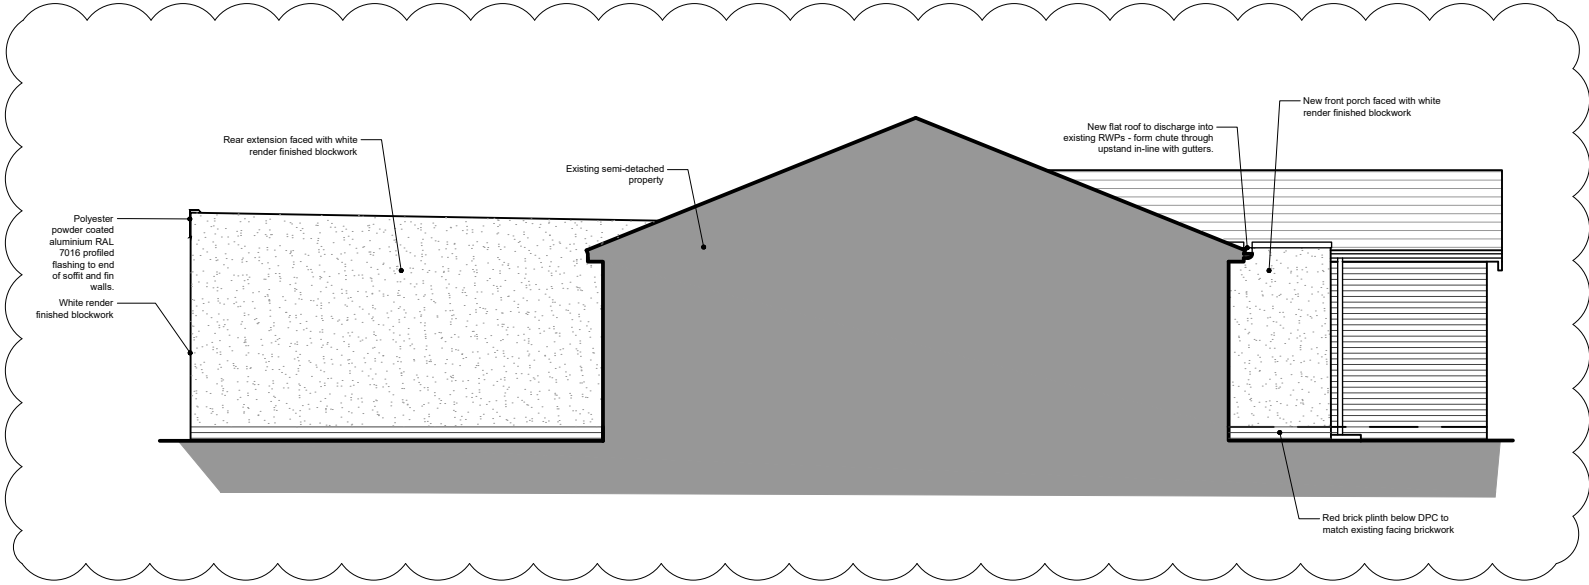

proposed north-east side elevation 1:100

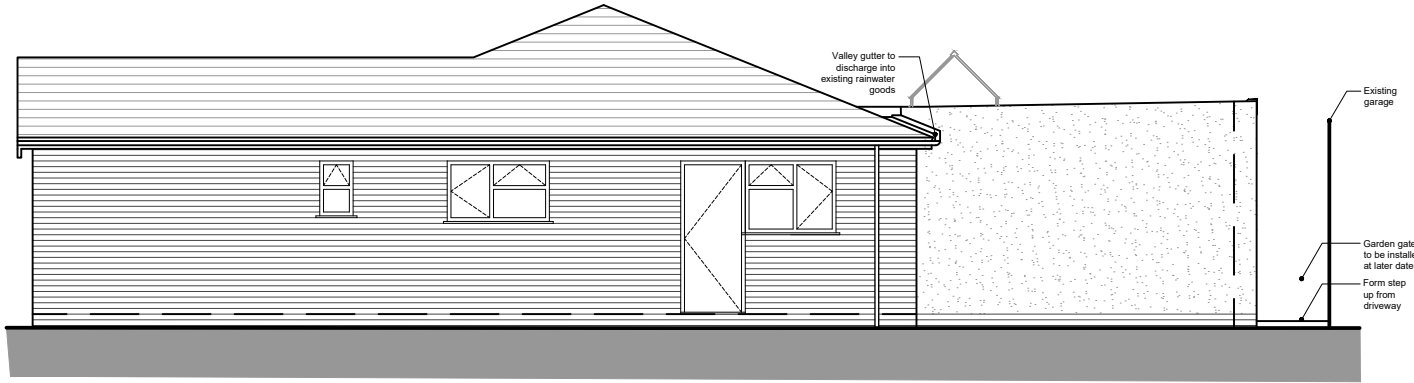

proposed south-west side elevation 1:100

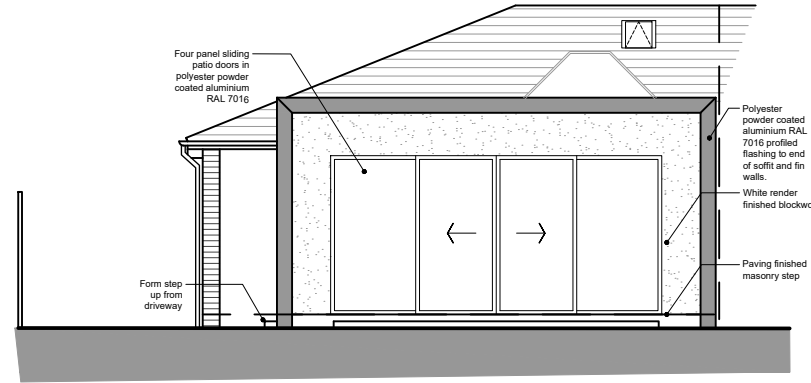

proposed rear elevation 1:100

P2	North East elevation added	JAH	DJS	18.09.17
P1	Rooflight and patio doors revised	JAH	DJS	21.04.17
Rev.	Description	by	check	date

REVISIONS

Project name: Meadway, Waterloooville	Project no.: 17013	Drawing no.: P210	Revision: P2	Status: PRELIMINARY	This drawing is copyright of Cover Storey Architects LLP
Drawing name: Proposed Elevations	Scale @ A3 1:100	Drawn by JAH	Checked by DJS	Date 13/04/17	All dimensions must be verified on site prior to construction
					Do not scale this drawing except for planning application purposes