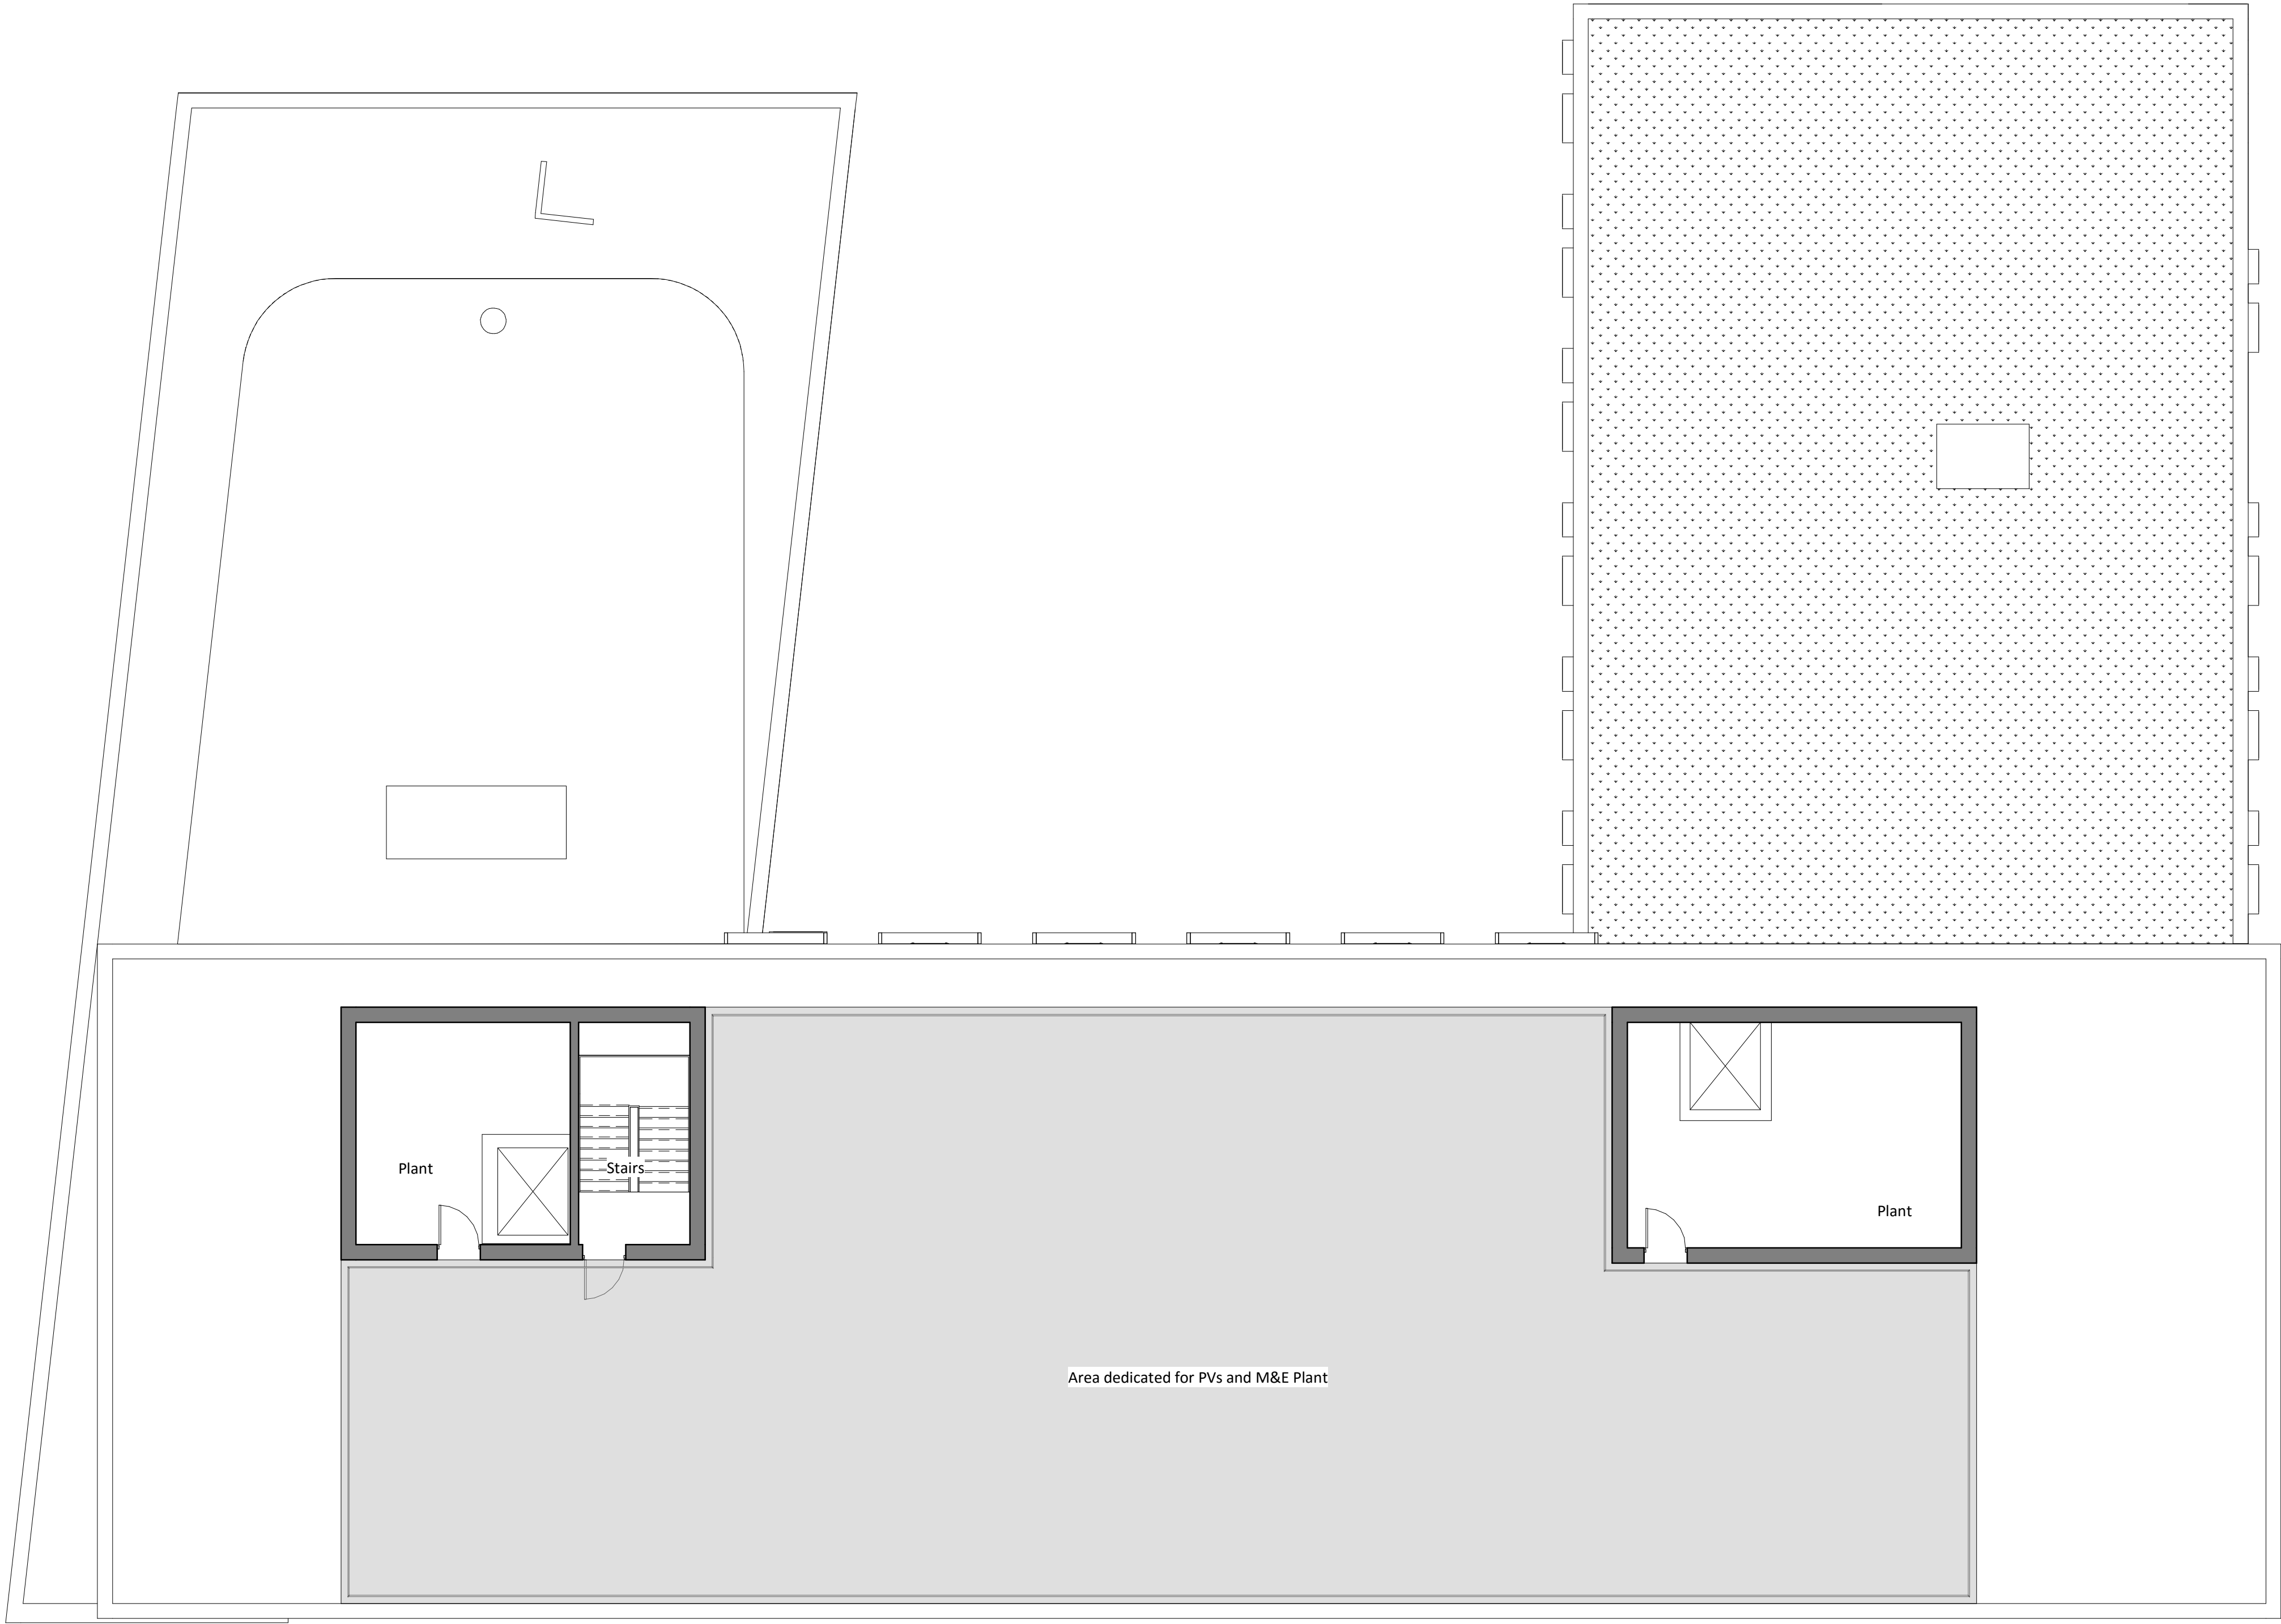


GENERAL NOTES

- All drawings are subject to Planning and Building Control consent.
- Do not scale drawings, if in doubt ask.
- The details shown are for design intent purposes only and are subject to further design development with suppliers and sub-contractors.
- Proposals subject to consultation and approval from Building Control Approved Inspector.
- Setting out dimensions should be checked on-site prior to construction and any discrepancies and/or omissions should be reported to the Architect immediately.
- Proposals indicated are subject to ongoing coordination and review, with M&E and structural engineers, building control, the planning authority.

Rev.	Date	Details	Drawn	Checked
Issued for:				
DRAFT				
Project/Client:			Project No:	
Wellington Way			17057	
Waterlooville			Dwg No:	
			19	
			Rev:	
Drawing:			Scale:	
Roof Plan			1 : 100 @ A1	
Drawn By:		Date:		
LM		19/12/17		
Checked By:		Date:		
AE		19/12/17		