


Plots 2, 3, 28, 29

Floor Area :
GF: 37.26 sqm 401.06 sq ft
FF: 37.26 sqm 401.06 sq ft
TOTAL: 74.52 sqm 802.13 sq ft




Front Elevation

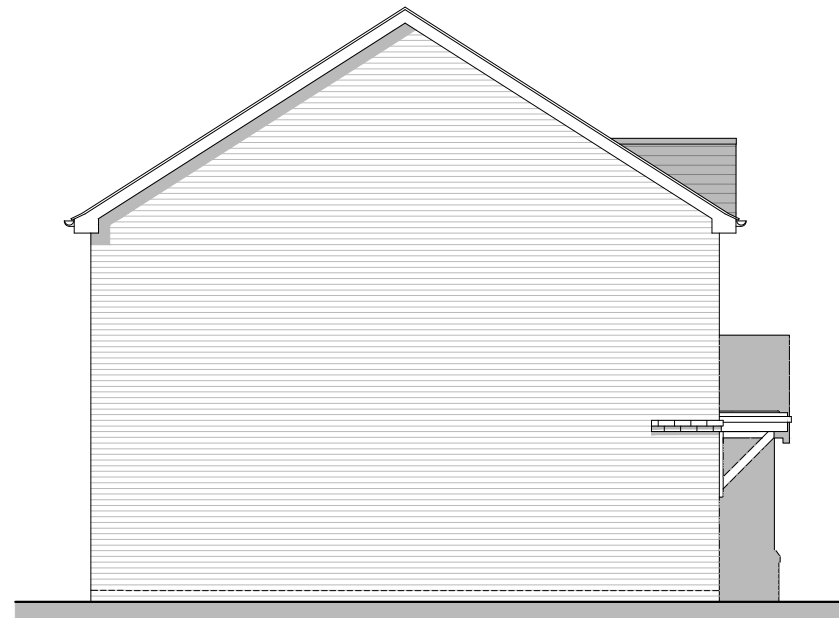


Side Elevation A



Rear Elevation

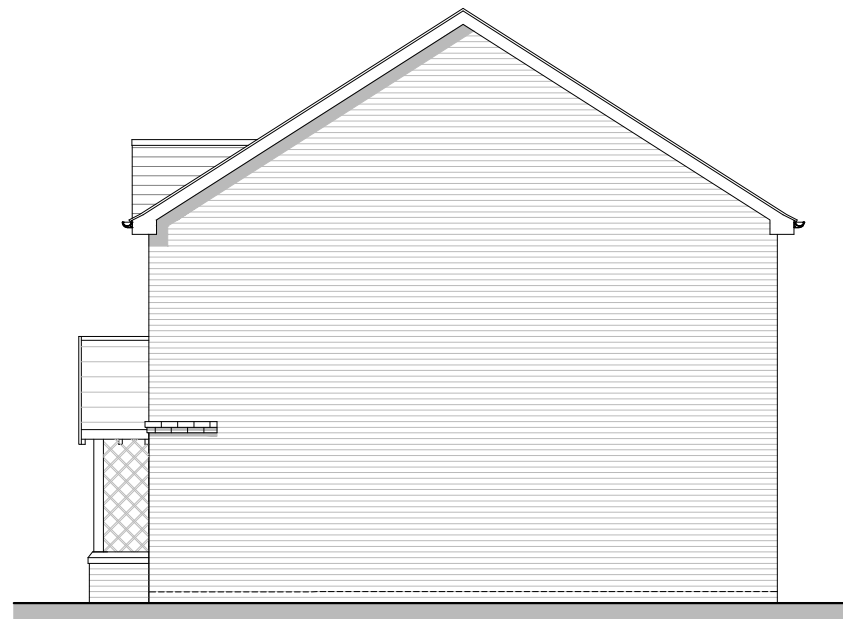

Side Elevation B

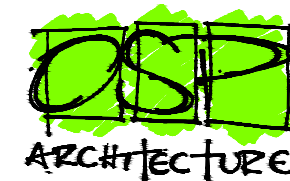REV. DATE		REVISIONS:		By XX		Planning				CLIENT: Bellway Homes LTD (Wessex)		PROJECT: Land West of Horndean Road Emsworth		Broadmede House Farnham Business Park Weydon Lane Farnham Surrey GU9 8QT Tel. 01252 267878 info@osparchitecture.com www.osparchitecture.com			
x	xx/xx/xx	xxxxxx			SCALE: 1:100 (A3 ORIGINAL)					DRAWING: Chestnut - 2 Bedroom House Elevations							
										DRAWN: KLH		16386		P114		A	
						DATE: 22.03.17								O'KEEFE SCANLON LIMITED			
© COPYRIGHT EXISTS ON THE DESIGNS AND INFORMATION SHOWN ON THIS DRAWING This drawing may be scaled or cross referenced to the scale bar for planning application purposes only.Do not scale for any other purpose,use figured dimensions only.Subject to site survey and all necessary consents. All dimensions to be checked by user and any discrepancies,errors or omissions to be reported to the Architect before work commences.This drawing is to be read in conjunction with all other relevant materials.																	