


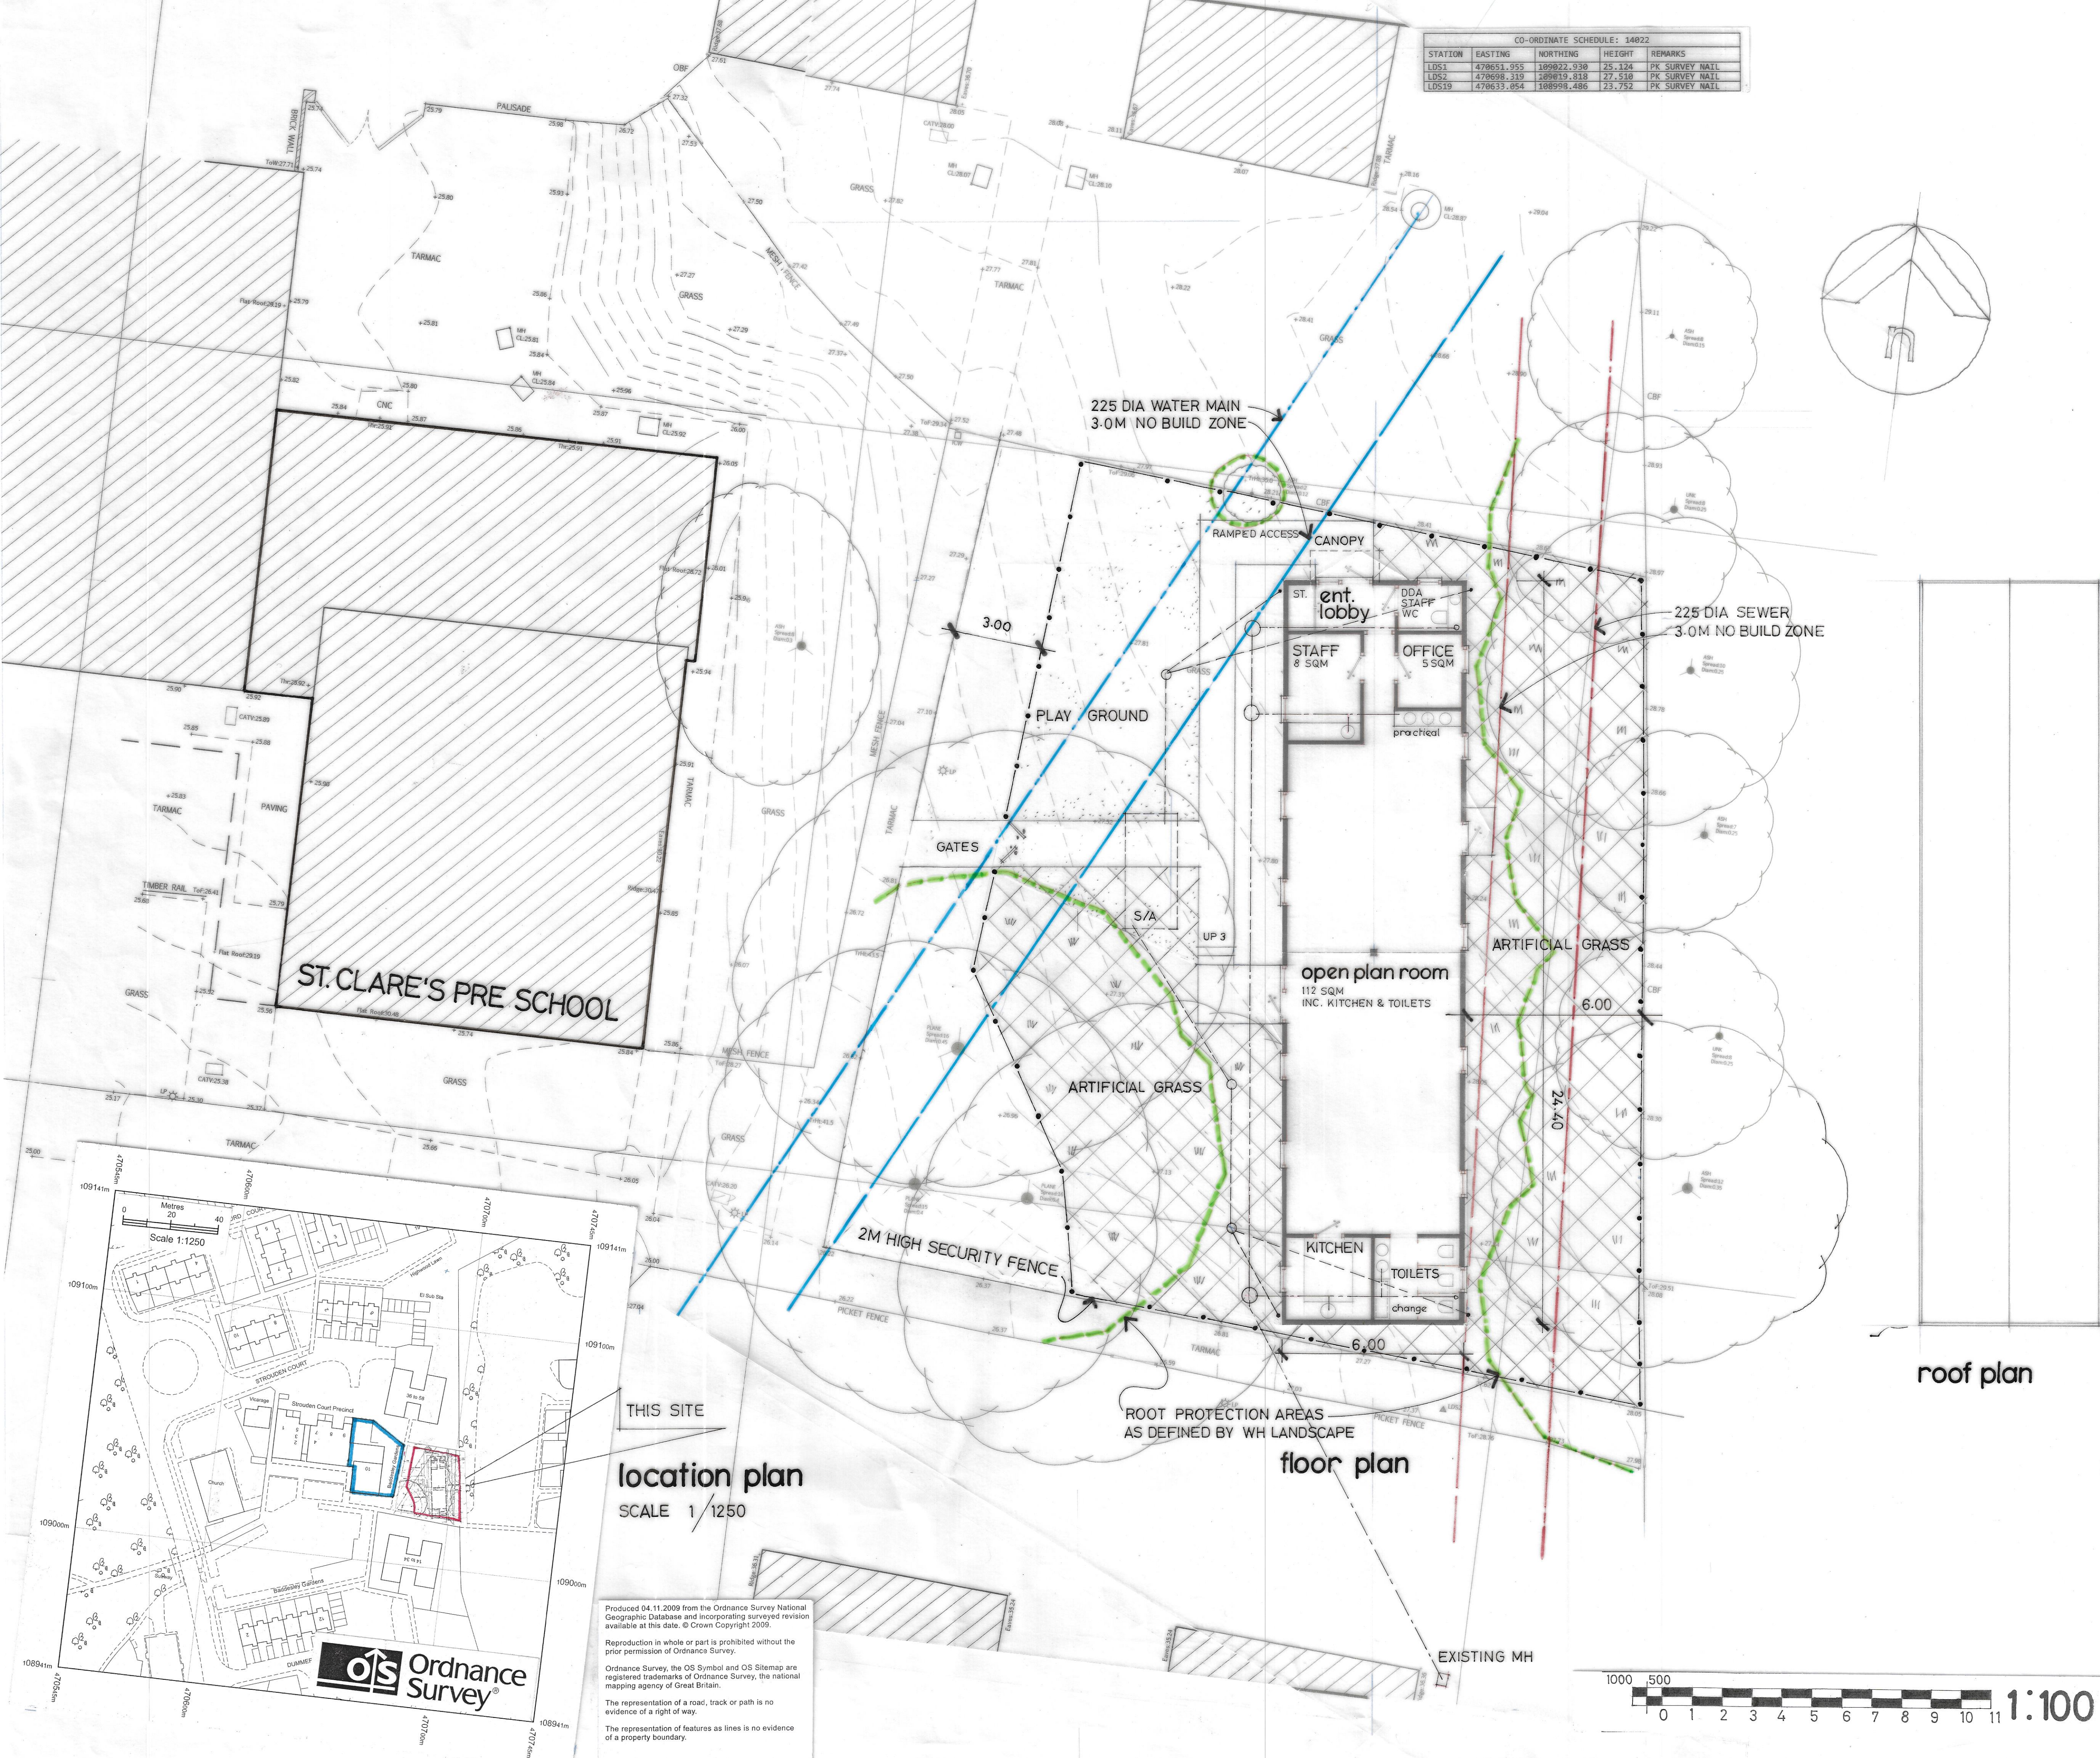

CO-ORDINATE SCHEDULE: 14922				
STATION	EASTING	NORTHING	HEIGHT	REMARKS
LDS1	478651.955	109923.930	25.124	PK SURVEY NAIL
LDS2	478698.319	109819.818	27.518	PK SURVEY NAIL
LDS19	478633.854	108998.486	23.752	PK SURVEY NAIL

- MATERIALS & BUILDING FINISHES :
- External Wall Finish: Plastic coated steel in colour of choice from DabbelRange with thermowoodtimber cladding contrast as per elevation drawings provided.
 - Structure: All steel spaceframewith steel floor joists
 - Roof: Firestone rubber membrane over plywood sub deck.
 - Internal Walls: Vinyl faced plasterboard in magnolia orwhite with colour matched pvcpoint strips.
 - Ceiling: Suspended ceiling grid throughout
 - Floor Finish: 18mm plywood deck with contract carpet in classroom, non-slip vinyl flooring to wc, practical and Kitchen areas.
 - Insulation: Standard level of insulation to walls, floor and roof to meet minimum regulation standards
 - WC Cubicles: Infant Range MFC panel system with veneered finish in range of colours
 - Sanitaryware: Budget range schedule of British Standard approved equipment.
 - Windows: PVC Double Glazed with opening sashes with 100mm restrictors
 - External Doors: Powder coated steel security grade, with cylinder locking mechanism.
 - Internal Doors: Oak veneer solid core, with vision panels, closers and locks where required.
 - Double Power Sockets: 10No double sockets per classroom in locations of choice
 - Lighting: Recessed LED lighting throughout with emergency features where required to minimum regulation specification for the room uses stated on the drawings provided.
 - Heating: Heat/cool Air-conditioning comprising of flush fitting ceiling cassettes

revision	description	date
J	MINOR CHANGE 2	15JUN17
H	MINOR CHANGE	14JUN17
G	AMEND LAYOUT NEW DRAWING ISSUE	09JUN17
F	LAYOUT CHANGE	16MAY17
E	LAYOUT CHANGE	24APR17
D	LAYOUT CHANGE	24APR17
C	ISSUE 4 (PLANNING APP)	21APR17
B	ISSUE 3 (PLANNING APP)	24MAR17
A	ISSUE 2	23MAR17


Contractors Sub Contractors and Suppliers are to check all relevant dimensions and levels of site and buildings before commencing any shop drawings or building work.

This drawing is copyright and may not be reproduced in any part or form without the written consent of packer design partnership

ST CLARE'S PRE SCHOOL
LAND ADJACENT TO
10 STROUDEN COURT
WARREN PARK
HAVANT | PO9 4JX

NEW MODULAR BUILDING
design scheme
FLOOR, LOCATION & SITE PLANS

scale	date
1 / 100	JUN / 2017
1703 / 01	J
drawing no	rev

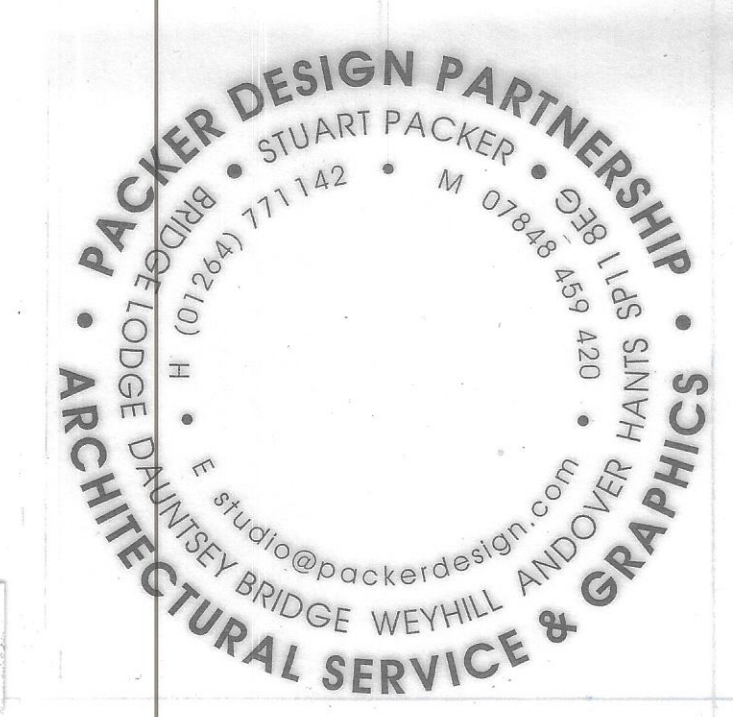

Produced 04.11.2009 from the Ordnance Survey National Geographic Database and incorporating surveyed revision available at this date. © Crown Copyright 2009.

Reproduction in whole or part is prohibited without the prior permission of Ordnance Survey.

Ordnance Survey, the OS Symbol and OS Sitemaps are registered trademarks of Ordnance Survey, the national mapping agency of Great Britain.

The representation of a road, track or path is no evidence of a right of way.

The representation of features as lines is no evidence of a property boundary.