

The Old School House - Emsworth

NOTES:


Dimensions to be checked on site before commencing work. Any discrepancies shall be reported to the architect immediately.

Do not scale from these drawings except for planning purposes.


Use figured dimensions only.

Where applicable this drawing is to be read in conjunction with other consultants' drawings.


All drawings to be read in conjunction with specification and all other drawings including structural engineer and mechanical and electrical drawings / specification

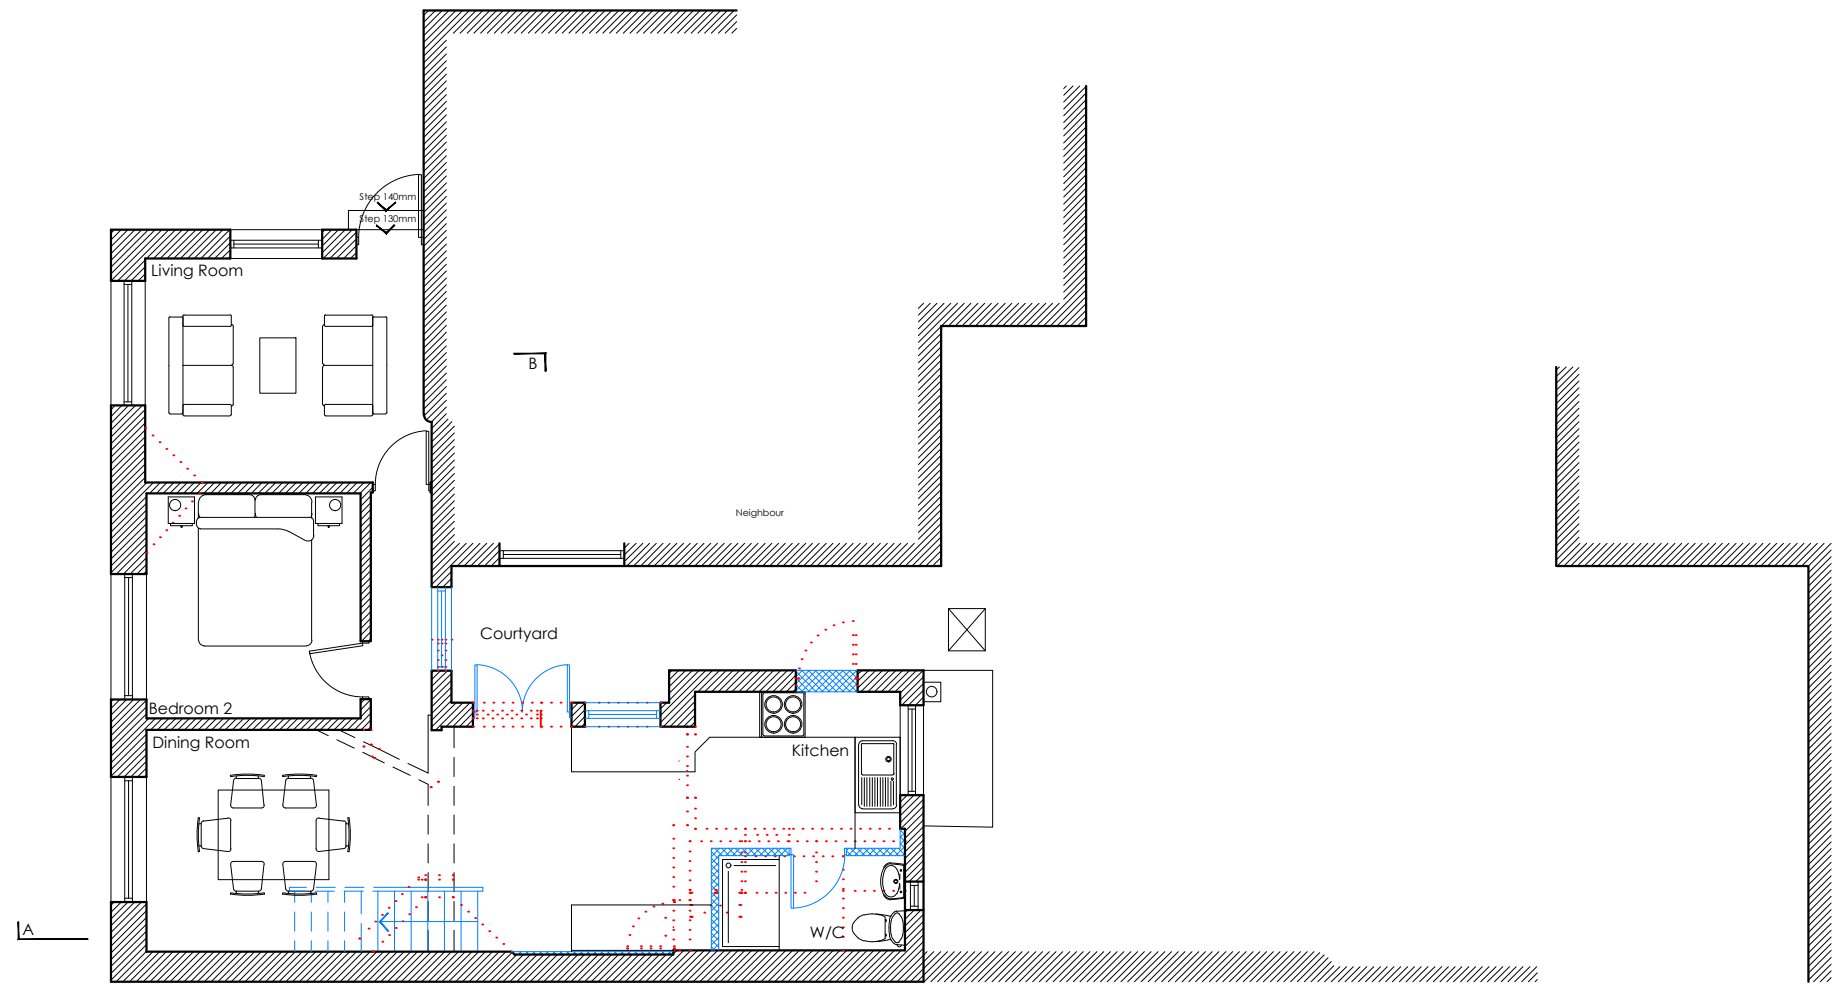


Proposed Ground Floor Plan @ 1:100

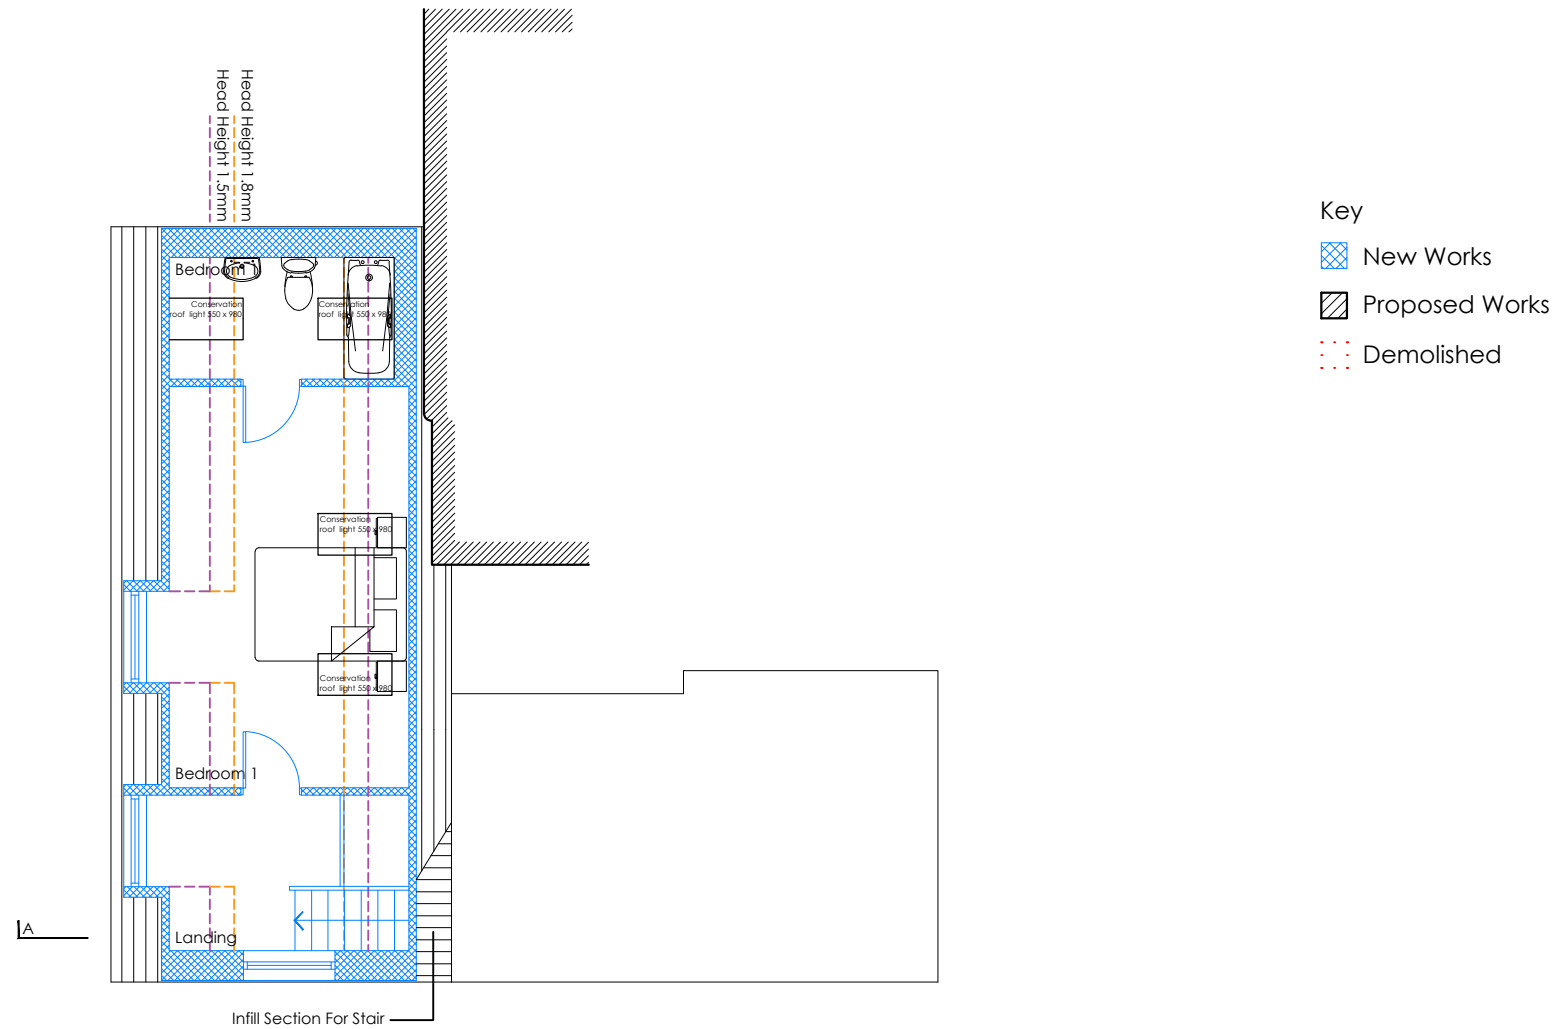


Proposed First Floor Plan @ 1:100

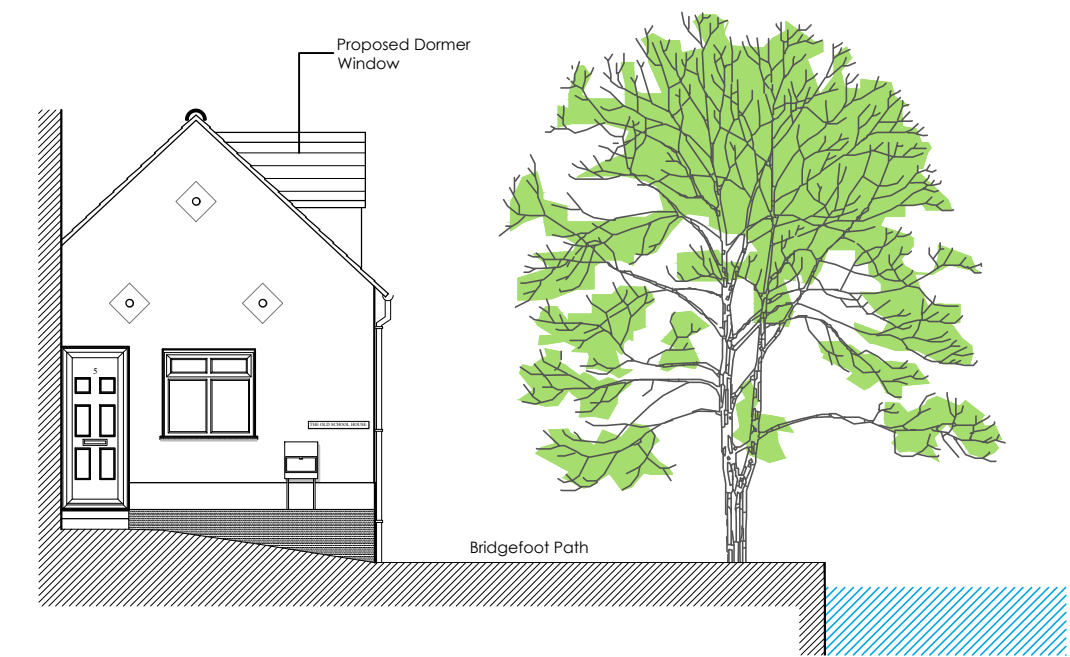


Proposed North Elevation @ 1:100

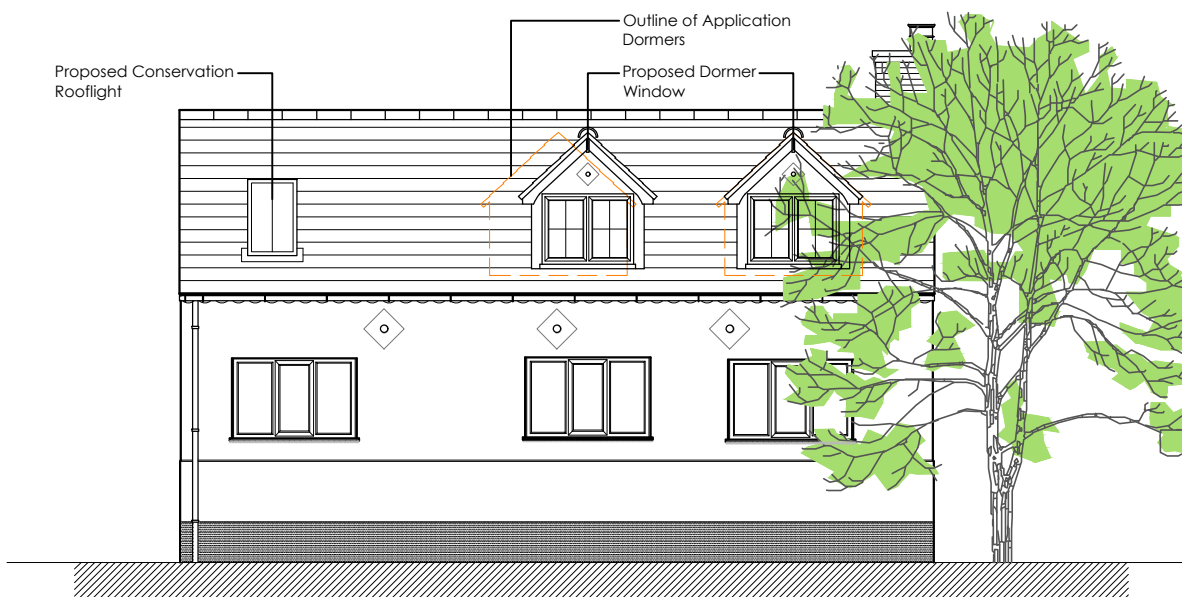


Proposed West Elevation @ 1:100

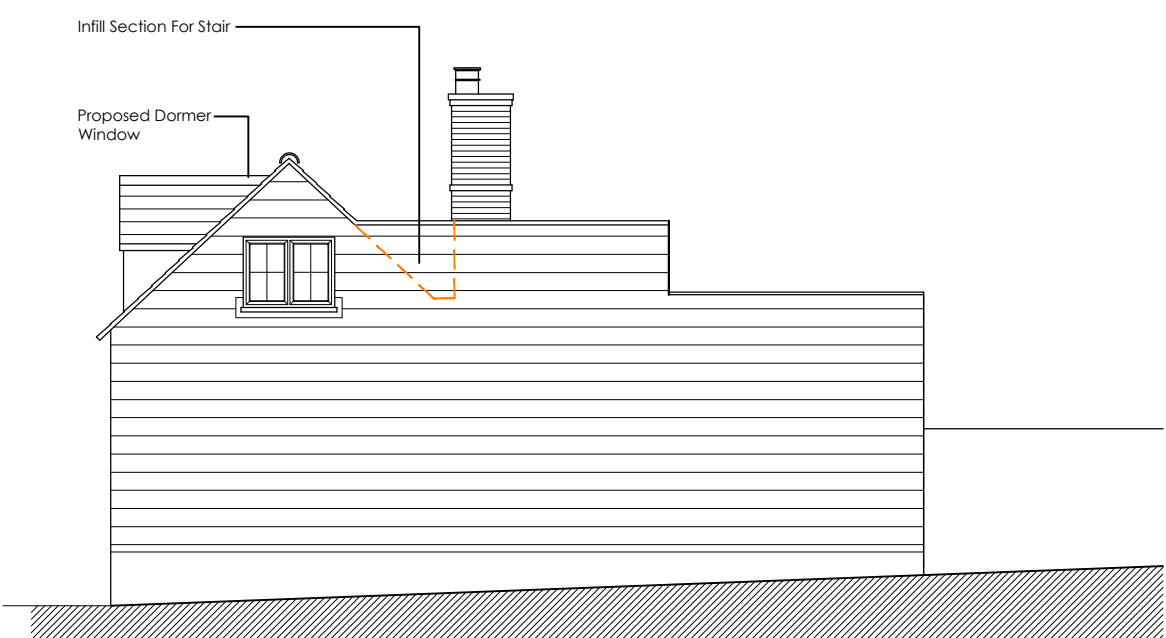


Existing South Elevation @ 1:100

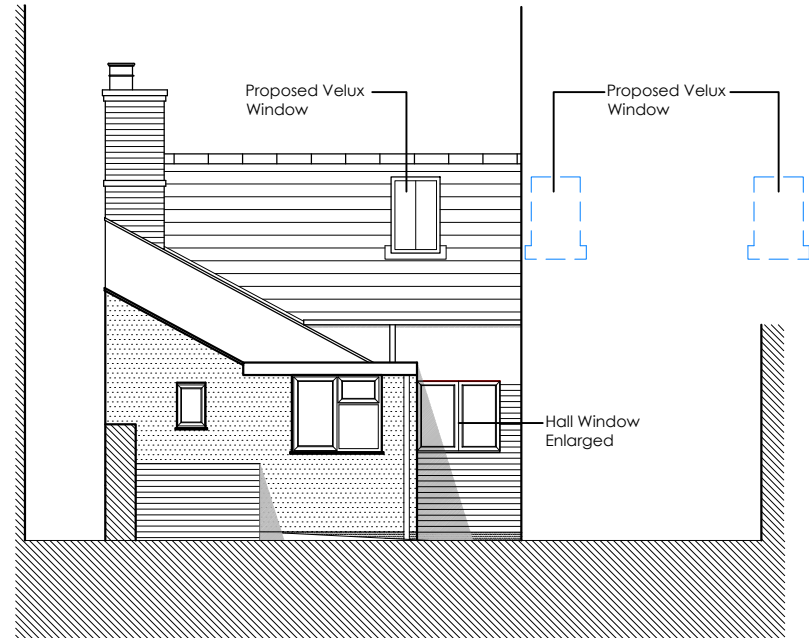


Existing East Elevation @ 1:100

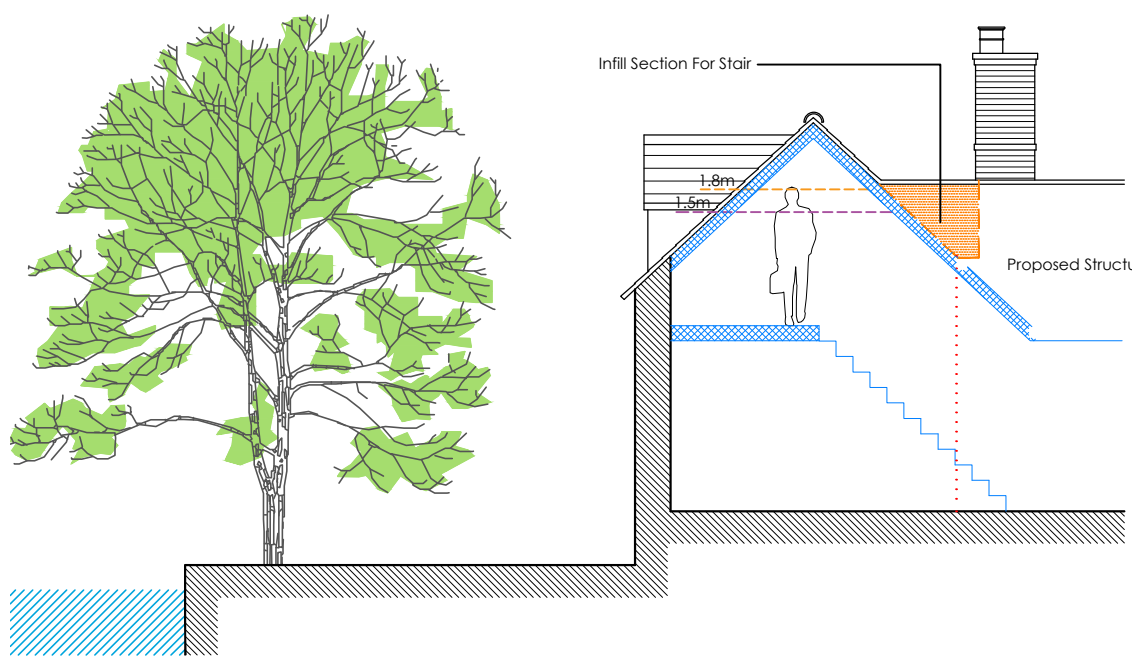


Existing Section AA @ 1:100

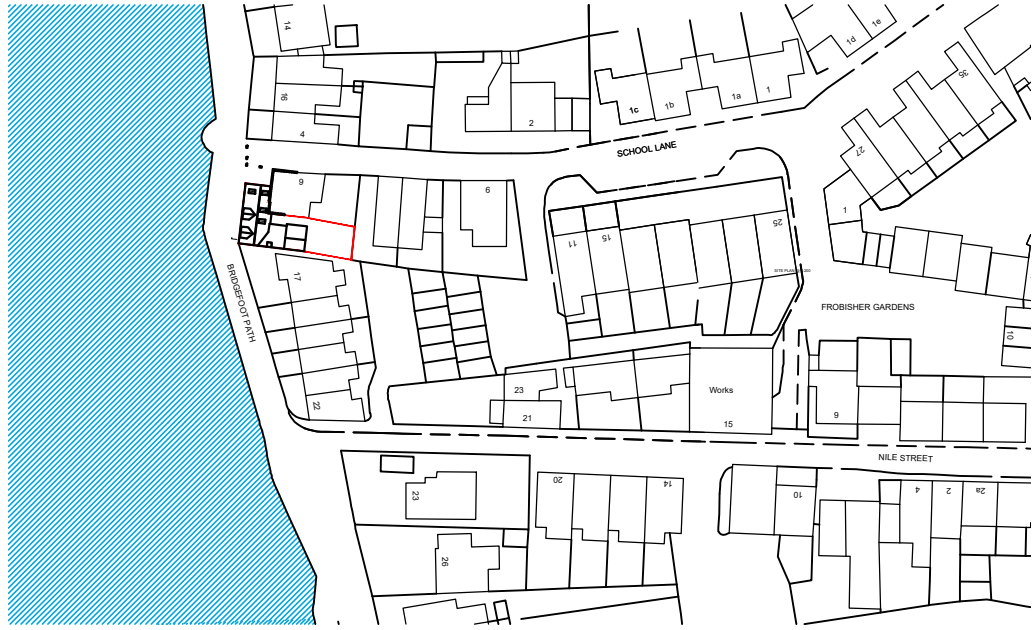

Proposed Location Plan @ 1:1250
Ordnance Survey (c) Crown Copyright 2017. All rights reserved. Licence number 100020449

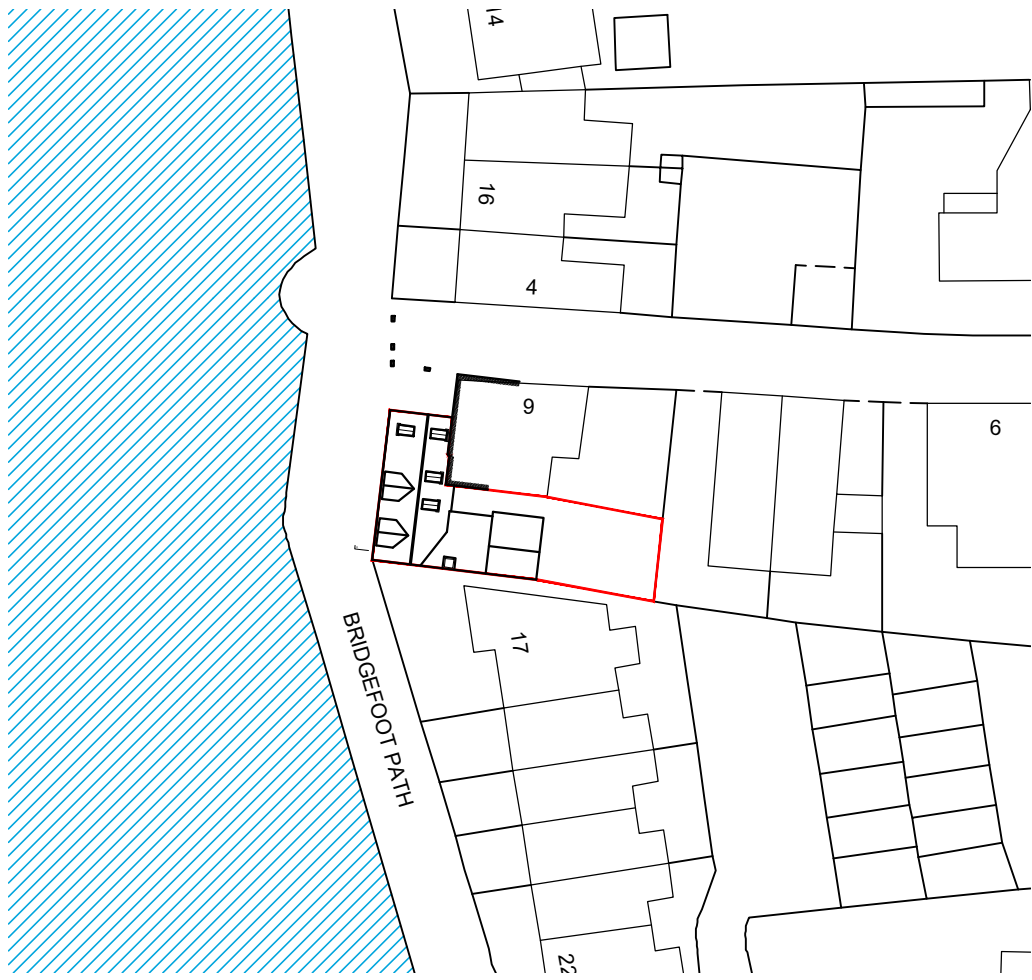

Proposed Block Plan @ 1:500
Ordnance Survey (c) Crown Copyright 2017. All rights reserved. Licence number 100020449

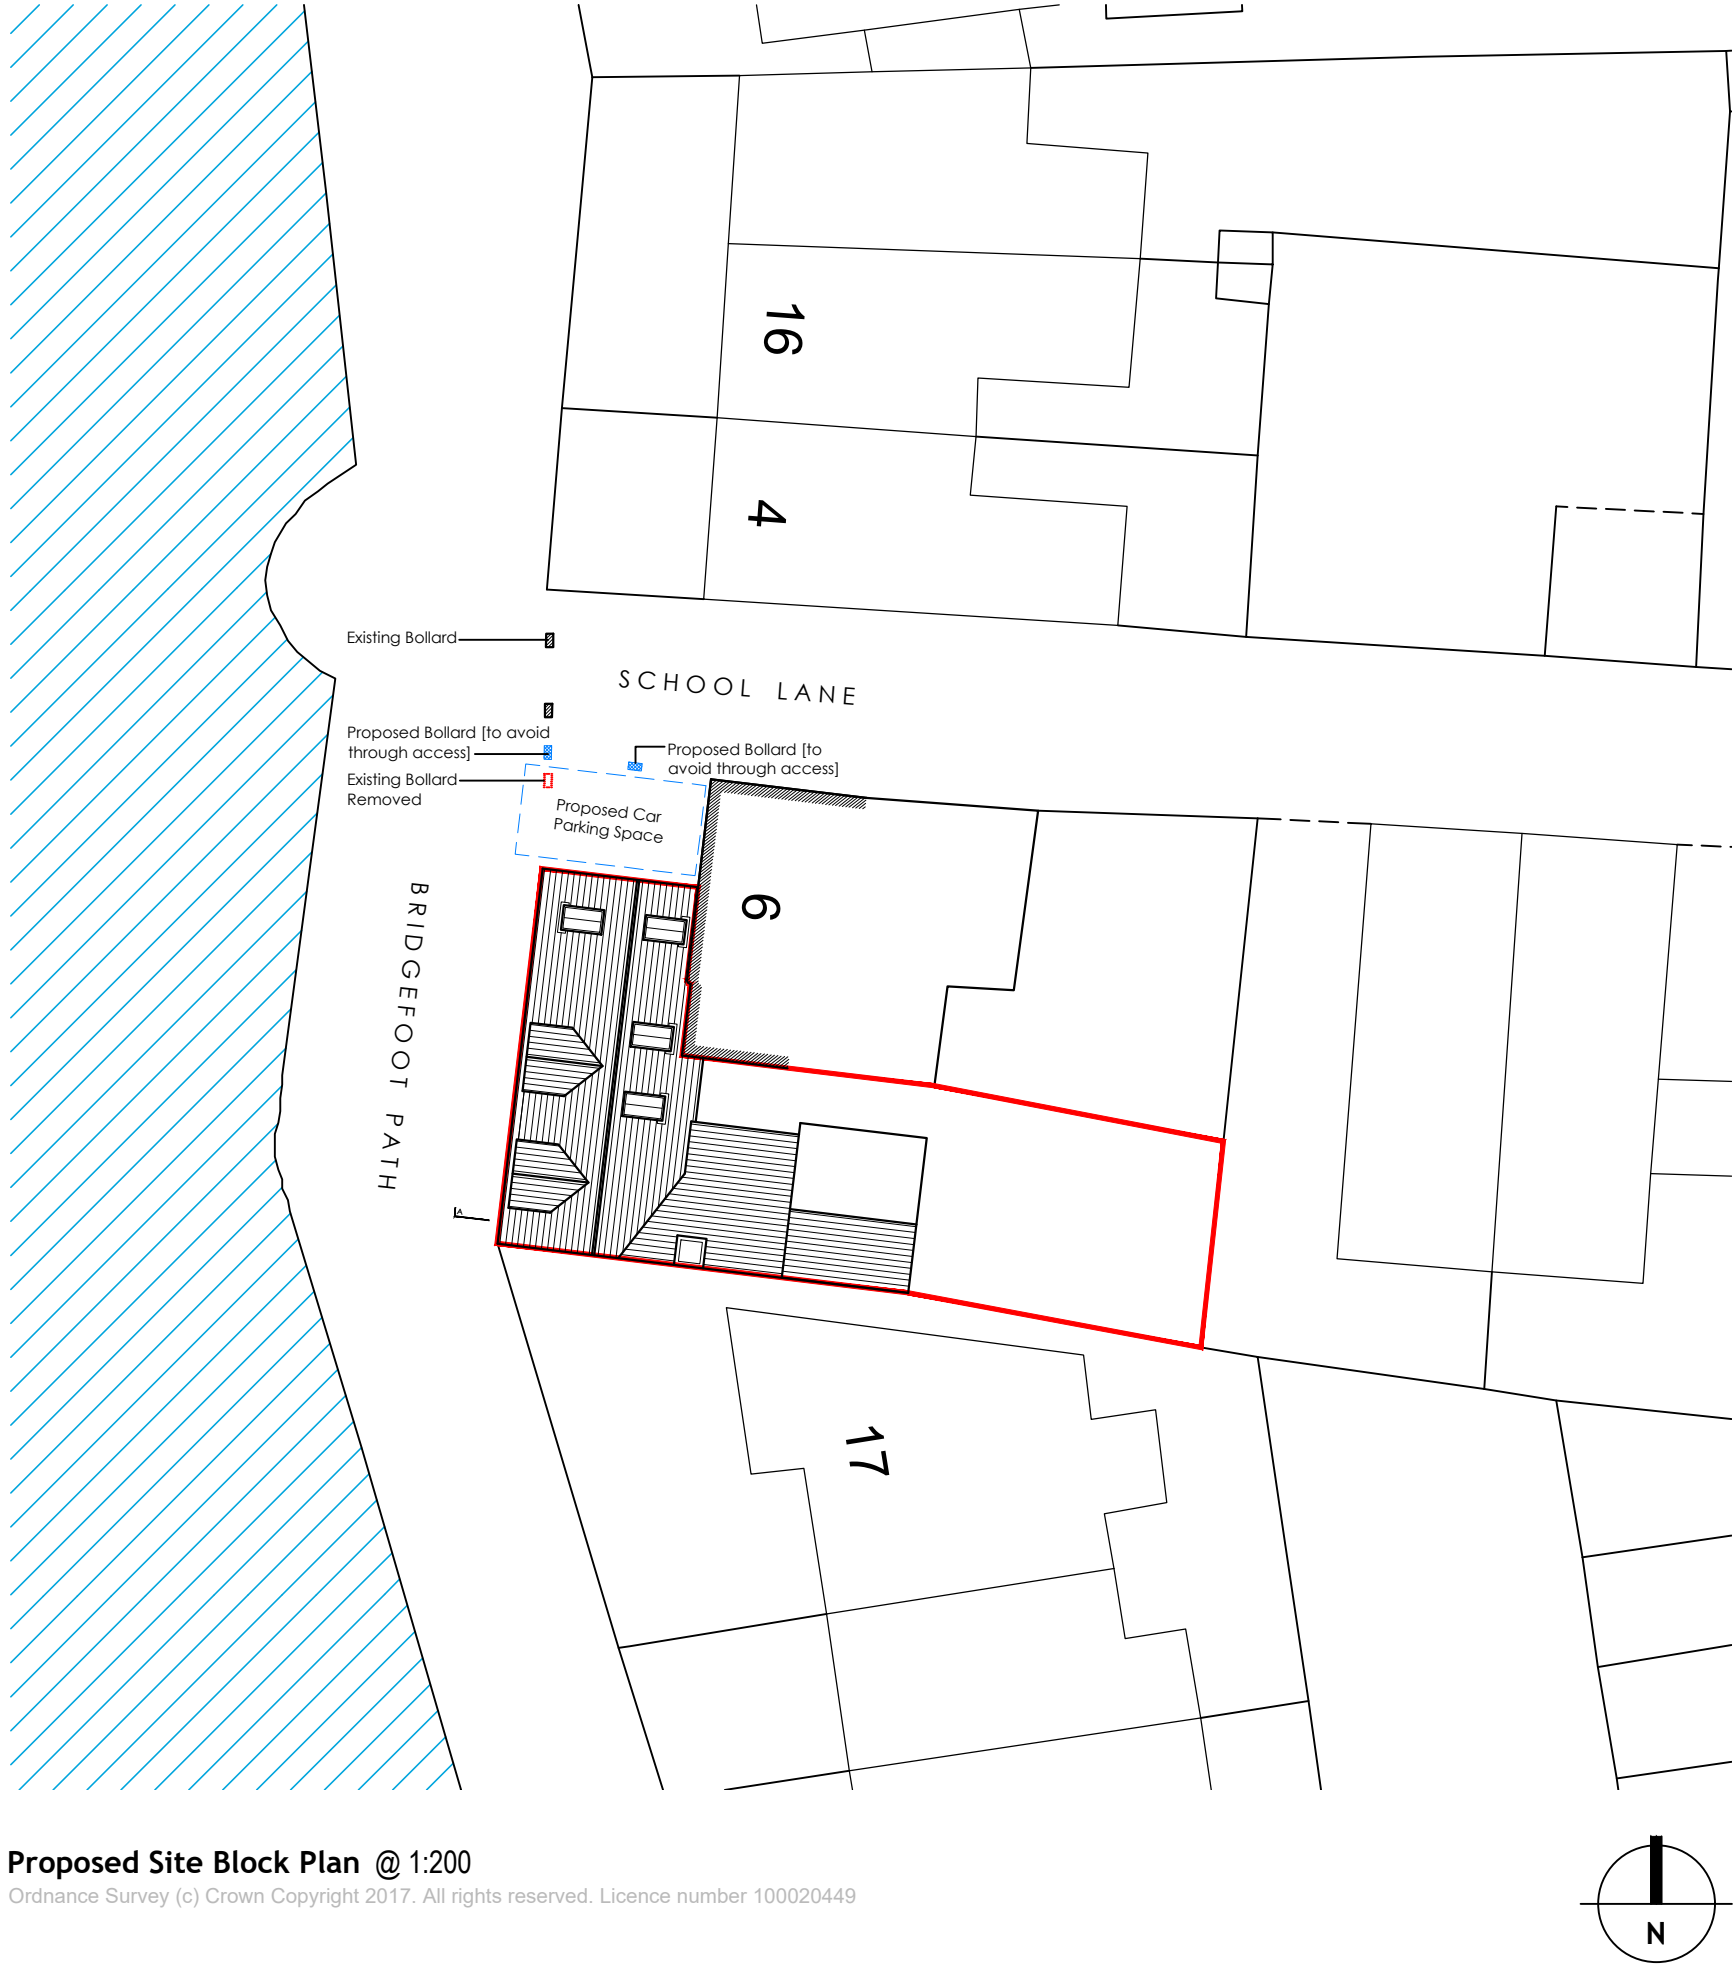

Proposed Site Block Plan @ 1:200
Ordnance Survey (c) Crown Copyright 2017. All rights reserved. Licence number 100020449

A	DATE	AMENDMENT	DRAWN
REV	DATE	AMENDMENT	DRAWN

Helyer Davies Architects Ltd
1 The Old Flour Mill,
Emsworth, PO10 7BT
01243 370 715
www.hdarchitects.co.uk mail@hdarchitects.co.uk

CLIENT
Chris and Bridget Poirrier

PROJECT
**The Old School House
Bridgefoot Path
Emsworth
Hampshire**

DRAWING	SCALE
Proposed & Proposed Plans	1:100 @ A1
Proposed & Proposed Elevations	1:100 @ A1
Block Plan	1:500 @ A1
Location Plan	1:1250 @ A1

DATE	March 2017	DRAWN	NW
DRAWING NUMBER	17047 - 02	REVISION	B