

This drawing may be scaled with reference to the scale bar for PLANNING application purposes only. Do not scale for any other purpose, use only annotated dimensions. All dimensions are to be checked by parties using the drawing, and any errors or omissions are to be reported to James Potter Associates Ltd.

Rev	Date	Note	Author	Checked
-	dd/mm/yy	Note	XXX	XXX



PROPOSED WEST ELEVATION



PROPOSED NORTH ELEVATION





PROPOSED EAST ELEVATION



PROPOSED SOUTH ELEVATION

SCALE 1:100

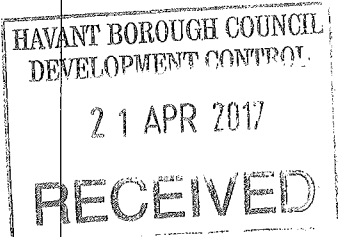 

Project	REAR EXTENSION & HOME ALTERATIONS 6 CONNAUGHT ROAD HAVANT PO9 2RJ					Drawing	PROPOSED ELEVATIONS			
						Jab-Dwg Number	17016-PL-005		Rev.	-
Client	MR & MRS LYNTON-EVANS					JAMES POTTER ASSOCIATES www.jpa.design JPA - PORTSMOUTH Suite 2, Winter Works, Rear of 119 Winter Road, Southsea, Portsmouth, PO4 8DS t. +44(0)2393 871 000				
Status	PLANNING									
Scale	1:100		Sheet Size A3							
Author	RH	Checked	JP	Date	27/03/17					