



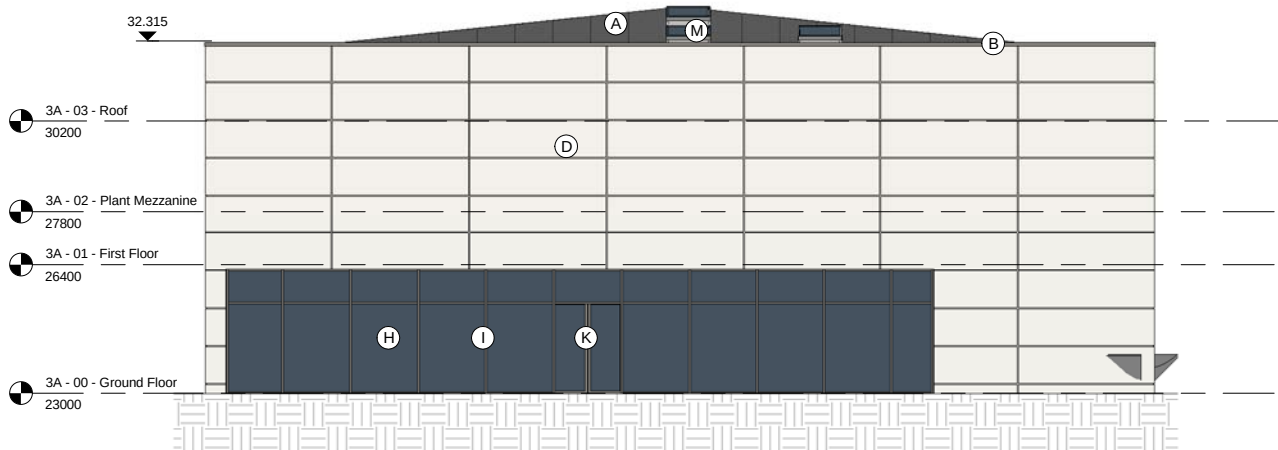

1 3A - West Elevation
1 : 100

Material Legend

- (A) Kingspan KS1000 RW Profiled Composite Roof Cladding [Anthracite Grey RAL 7016]
- (B) Powder Coated Aluminium Parapet Profile [Anthracite Grey RAL 7016]
- (C) Kingspan MicroRib horizontal cladding [White Aluminium RAL 9006]
- (D) Kingspan MicroRib horizontal cladding [Traffic White RAL 9016]
- (E) Composite Pre-cast Concrete Plinth Wall
- (F) Loading Bay Doors
- (G) Powder Coated Aluminium Louvre Panel Units [Grey Aluminium RAL 9007]
- (H) PPC Aluminium Casette Panel/ Curtain Wall [Grey Aluminium RAL 9007]
- (I) PPC Aluminium Curtain Wall Stick System [Grey Aluminium RAL 9007]
- (J) Glazed Spandrel 'Lookalike' Panel [Grey Aluminium RAL 9007]
- (K) Fully Glazed Entrance Doors & Powder Coated Aluminium Frame [Grey Aluminium RAL 9007]
- (L) Solid Core Steel Door [Grey Aluminium RAL 9007]
- (M) Rooflight [Grey Aluminium RAL 9007]
- (N) Canopy [By Tenant]

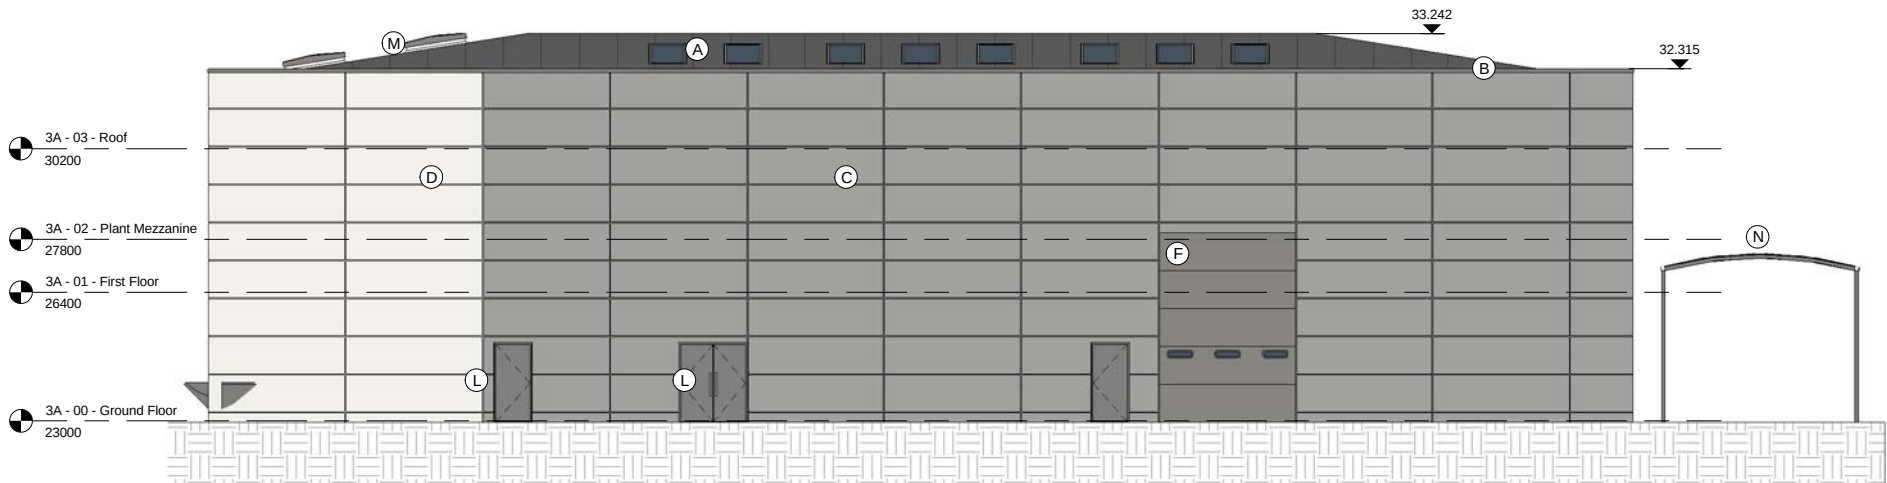

2 3A - South Elevation
1 : 100

Suitability Code (as defined in BS1192)

Work in Progress (WIP)

S0 - Work In Progress

Shared (Non-Contractual)

S1 - Suitable for Co-ordination
S3 - Suitable for Review & comment
S5 - Not Used
S7 - Suitable for AIM Authorisation

WIP to Published (Non-Contractual)

D1 - Suitable for Costing
D3 - Suitable for Contractor Design

S2 - Suitable for Information
S4 - Suitable for Stage Approval
S6 - Suitable for PIM Authorisation


D2 - Suitable for Tender
D4 - Suitable for manufacture/procurement

Published Documentation (Contractual)

A1, A2, A3, Etc - Approved and accepted as stage complete
B1,B2,B3, Etc - Partially signed off with minor comments from the Client

Published for AIM Acceptance

CR - As Construction Record Documentation

 

VISUAL SCALE 1:100 @ A1

P4	AJR	SL	090218	Revised for Planning
P3	AJR	SL	020218	Issued for Planning
P2	AJR	SL	090118	Elevations revised
P1	AJR	SL	040118	Issued for comment

rev by chd date description

CLIENT LOGO

Tab-select, then edit family
to add your logo



BAM Design
An operating company of
BAM Construct UK Ltd

Architecture
Interior Design
3D Visualisation
Feasibility Studies
Structural Engineering
Environmental Services
Building Information

Centrium Business
Park
Centrium Way, St
61727 894200
design@bam.co.uk
www.bam.co.uk

project Dunsbury Park Plot 3

site 3A - Elevations 2 of 2

scale As indicated @
date 01/03/18
project code DHF-
originator BAMD-Z3-
volume checked SL
level 4330
type S3
number 12004
rev P4

purpose of issue
PLANNING

BAM job no. 4330
drawn AJR
checked SL
date 01/03/18
project code DHF-
originator BAMD-Z3-
volume checked SL
level 4330
type S3
number 12004
rev P4