




Existing front elevation - South
Scale 1:100

Existing rear elevation - North

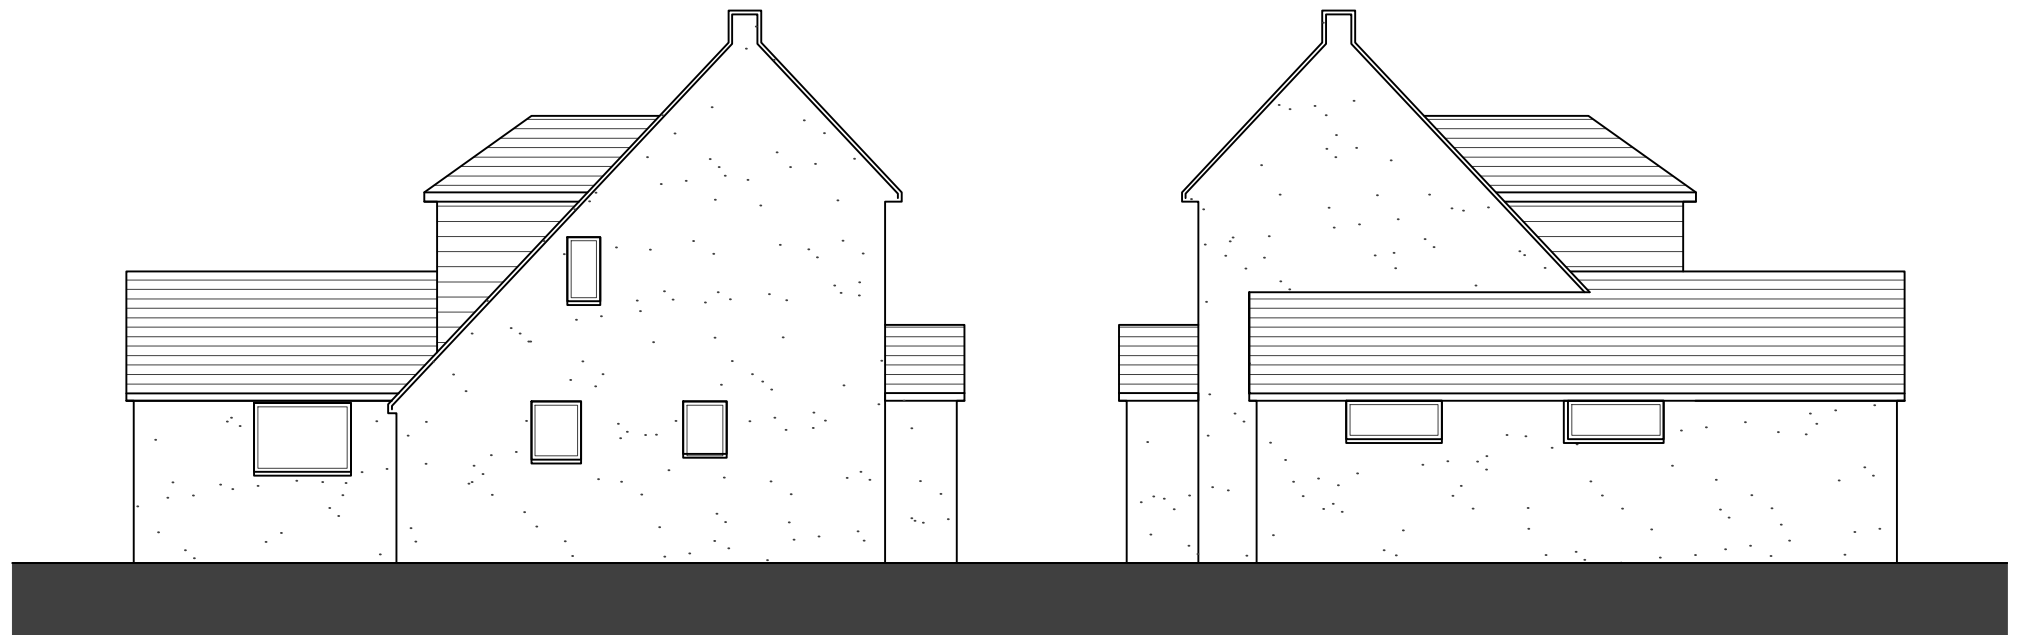

Existing side elevation - West
Scale 1:100

Existing side elevation - East
Scale 1:100

BESPOKE architects

Tel: 01243 373245 Mobile: 07970439156
www.bespokearchitects.co.uk

Project:
Rook Cottage,
27 St. Marys Road, Hayling Island

Client:
Mr. Rowley

Drawing:
Survey drawing
Existing elevations

17.093

Drawing.: S02A

SURVEY DRAWING