

	
project	5 Mill Lane Langstone Havant
client	Mr & Mrs W Cha
title	Tree Survey & Root Constraints Plan
dwg	BJH 01/02
scale	1:250 @ A3
date	October 2016
job	0900
drawn by	bjh
3 Foxcombe Cottages - South Harting - West Sussex - GU31 5PL 01730 825297 07875 520881 bernieharverson@gmail.com	

Key:

-  = Trees of A (high) grading
-  = Trees of B (moderate) grading
-  = Trees of C (low) grading
-  = Trees of U (fell) grading
-  = Root Protection Area in accordance with BS5837 recommendations


N.B. IF the crown spread exceeds the recommended RPA and the tree has a low branching habit then it may prove necessary to either increase the RPA to encompass the full crown or undertake facilitation pruning works



Key:

-  = Trees which will be retained and fully protected.
-  = The setting out positions for the Protective Fencing – HERAS panels securely bolted together and bolted to driven scaffold pole uprights (no backstays due to lack of space).
-  = Ground Protection in accordance with BS5837 Section 6.2.3.3.a)
-  = Hand digging work ONLY to dig the holes for the suspended wooden decking extension.
-  = 'No Dig' raised footpath added as a link to the Car Port.
-  = Lightly crown lift to provide a basic safety clearance above the roof of the building.
-  = Prune back the lateral spread of the conifers to provide a working area
-  = Excavate a 'Hand Dug' Slit Trench along the line of the new walkway and tease out any roots and sever them with sharp bypass secateurs.

	
project	5 Mill Lane Langstone Havant
client	Mr & Mrs W Cha
title	Tree Protection Plan Incl Retentions & Removals
dwg	BJH 03/04
scale	1:100 @ A3
date	February 2017
job	0900
drawn by	bjh
3 Foxcombe Cottages - South Harting - West Sussex - GU31 5PL 01730 825297 07875 520881 bernieharverson@gmail.com	

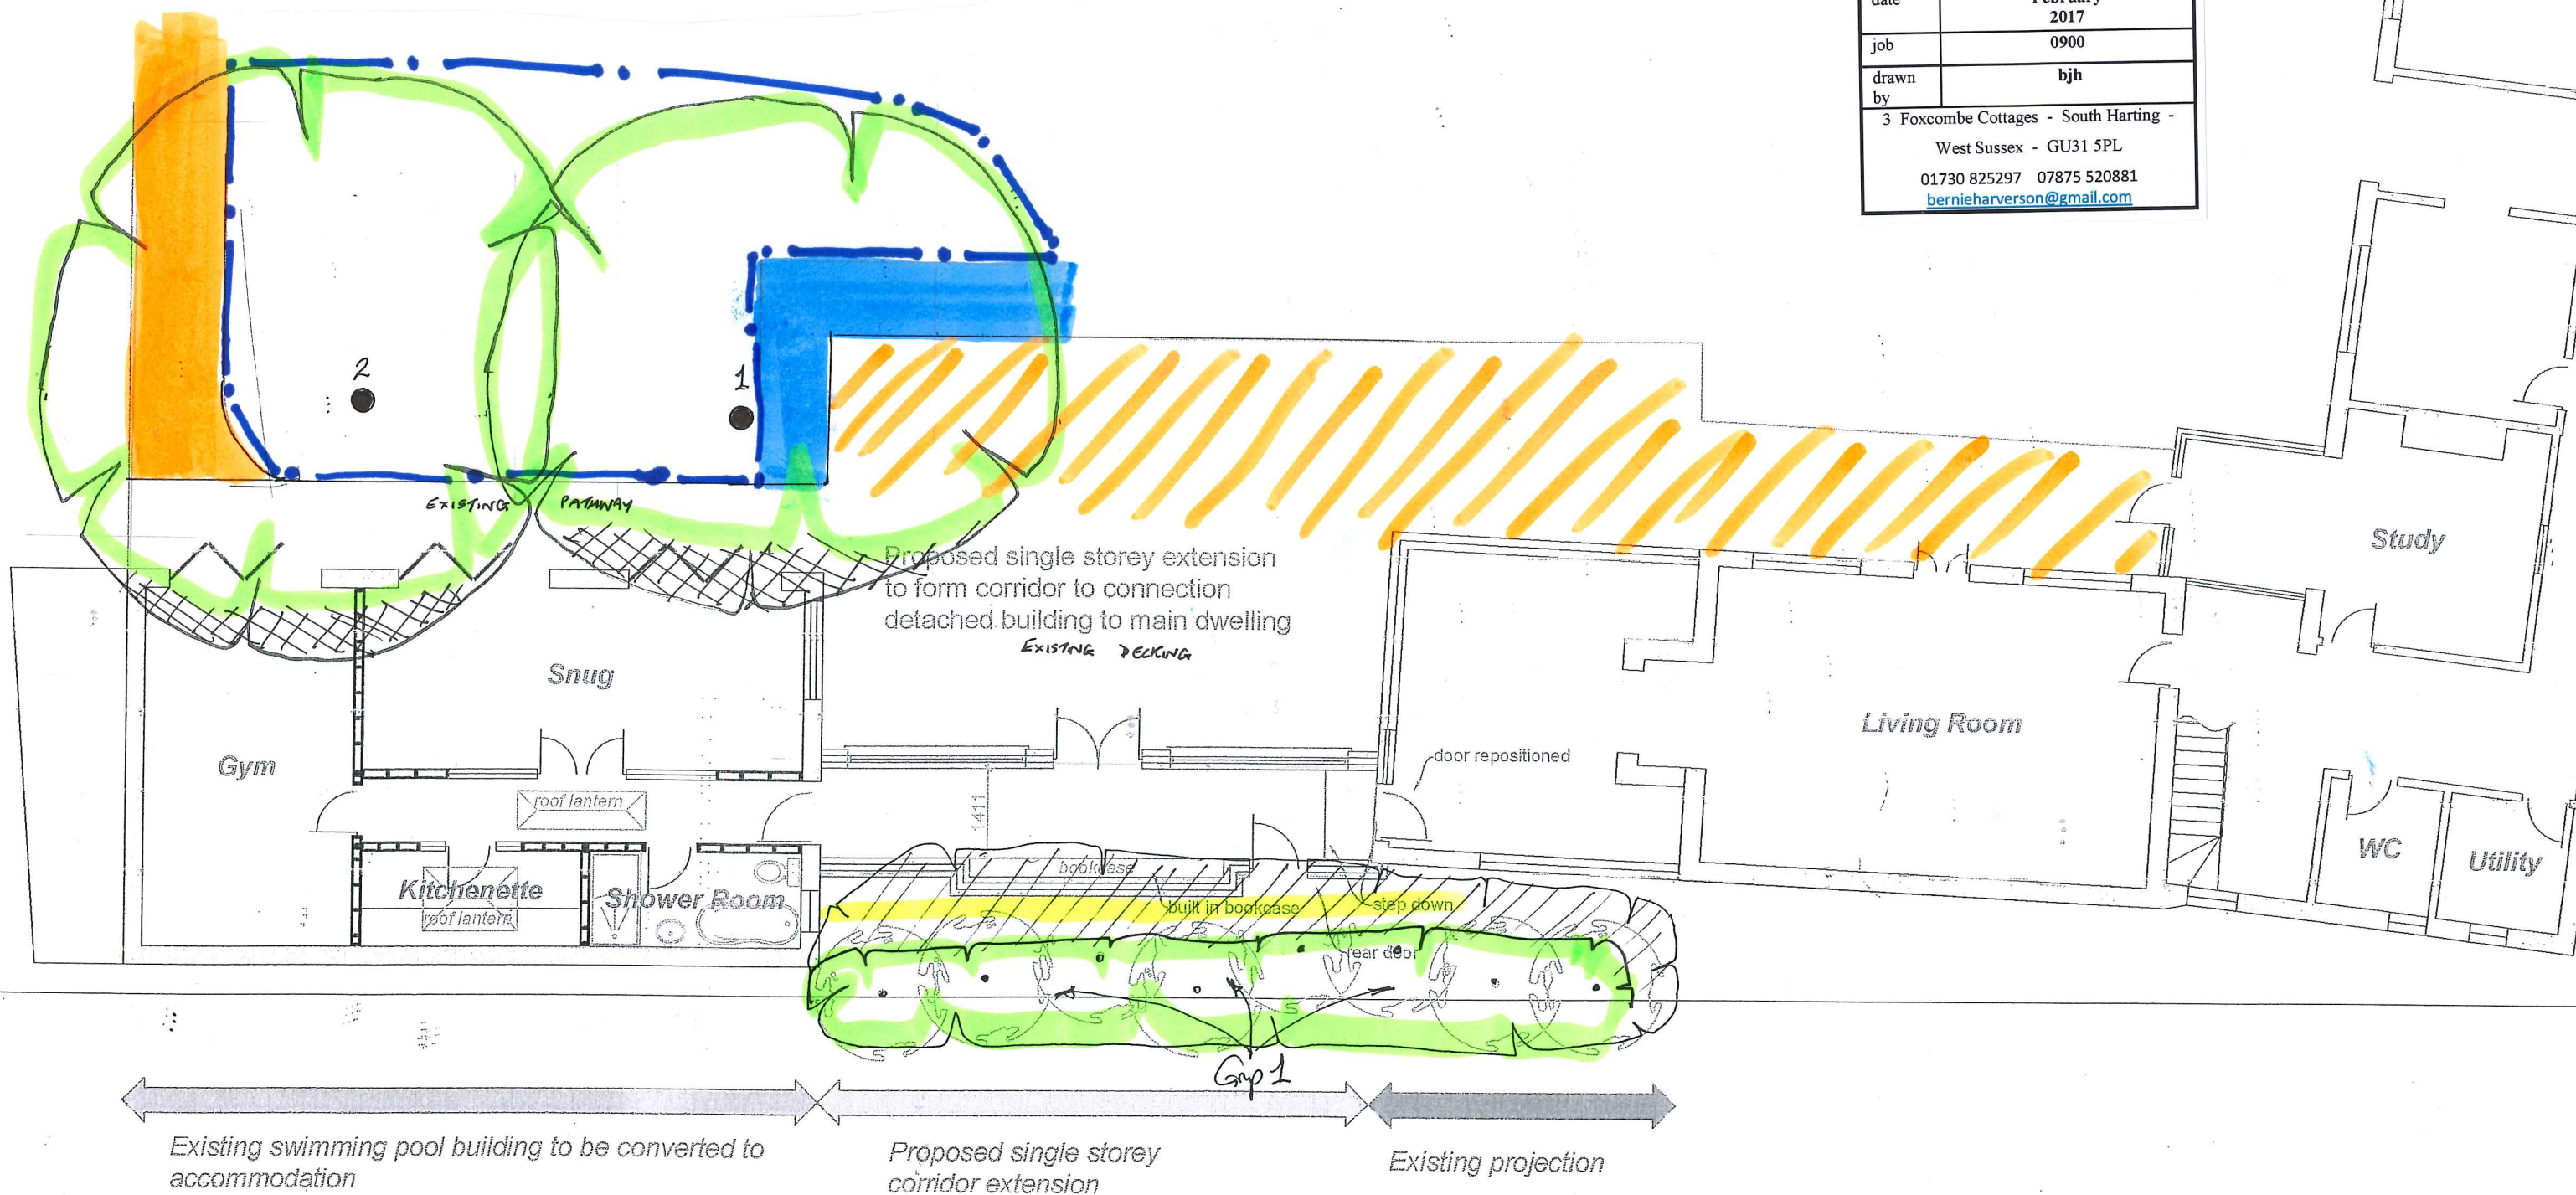

Proposed Ground Floor Plan - 1:100

0 1 2 3 4 5