


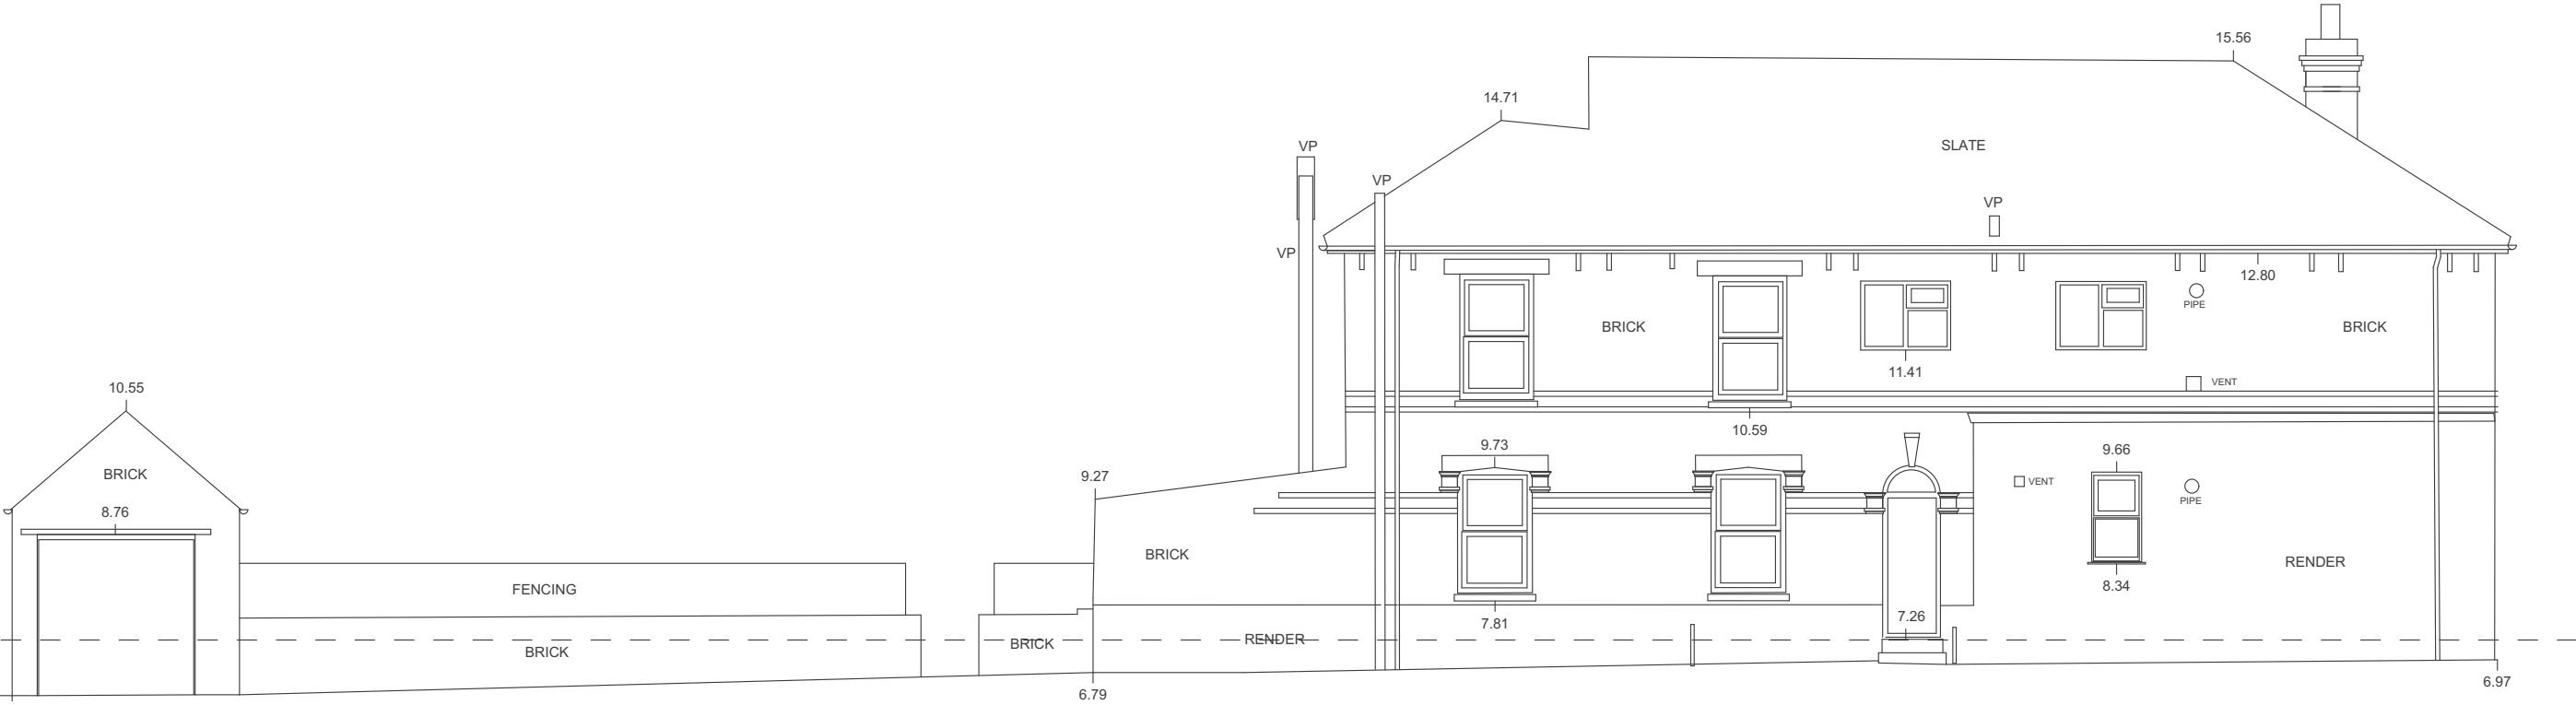


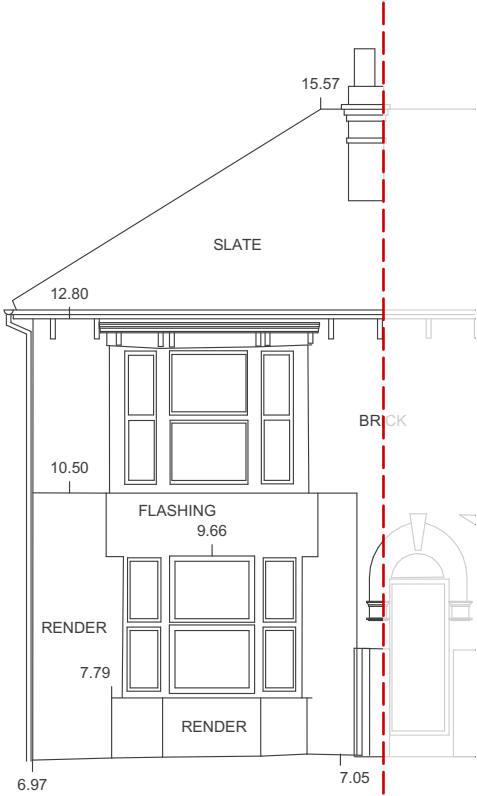

1:100 South Elevation

 

1:100 East Elevation

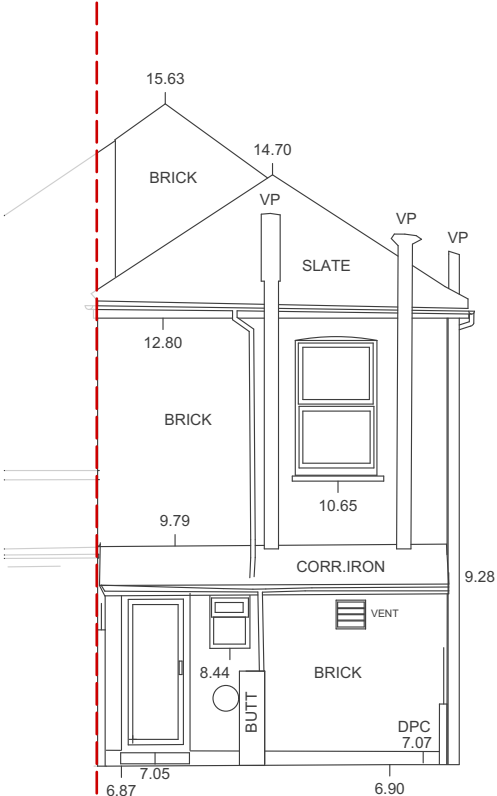

1:100 West Elevation

| rev. | date       | changes description | status | issued by |
|------|------------|---------------------|--------|-----------|
| P01  | 02/11/2017 |                     | S2     | DM        |

RE-  
FOR  
MAT

this drawing is the copyright of  
Re-Format LLP and may not be copied,  
altered or reproduced in any way or  
passed to a third party without written  
authority. All dimensions subject to site  
survey and site verification. Do not  
scale for construction ©

www.re-format.co.uk  
mail@re-format.co.uk  
+44 (0)1730 778778

drawn by  
DM  
checked by  
MS  
Date  
Oct 2017  
Scale at A3  
1:100

project title  
Victoria Rd, Emsworth  
document title  
Existing Elevations

| project  | originator              | volume   | level | type | role | number |
|----------|-------------------------|----------|-------|------|------|--------|
| P17082 - | RFT -                   | 00 -     | ZZ -  | DR - | A -  | 0300   |
| status   | suitability description | revision |       |      |      |        |
| S2       | For Planning            | P01      |       |      |      |        |