





SITE PLAN

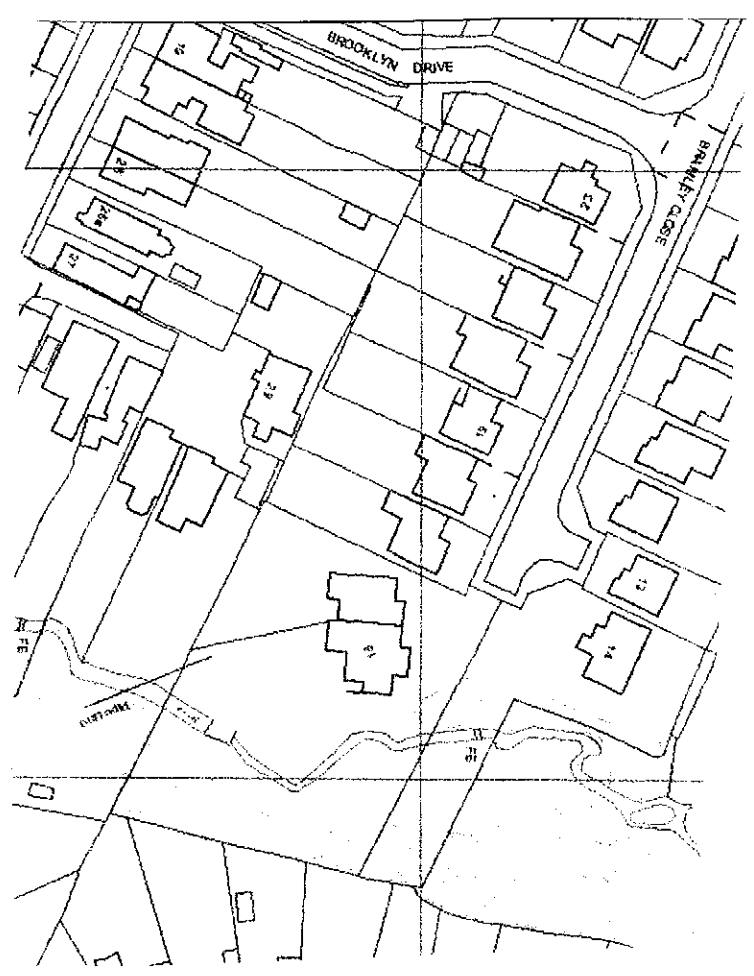

LOCATION PLAN
 Scale 1:1250
 AS UC 100046326

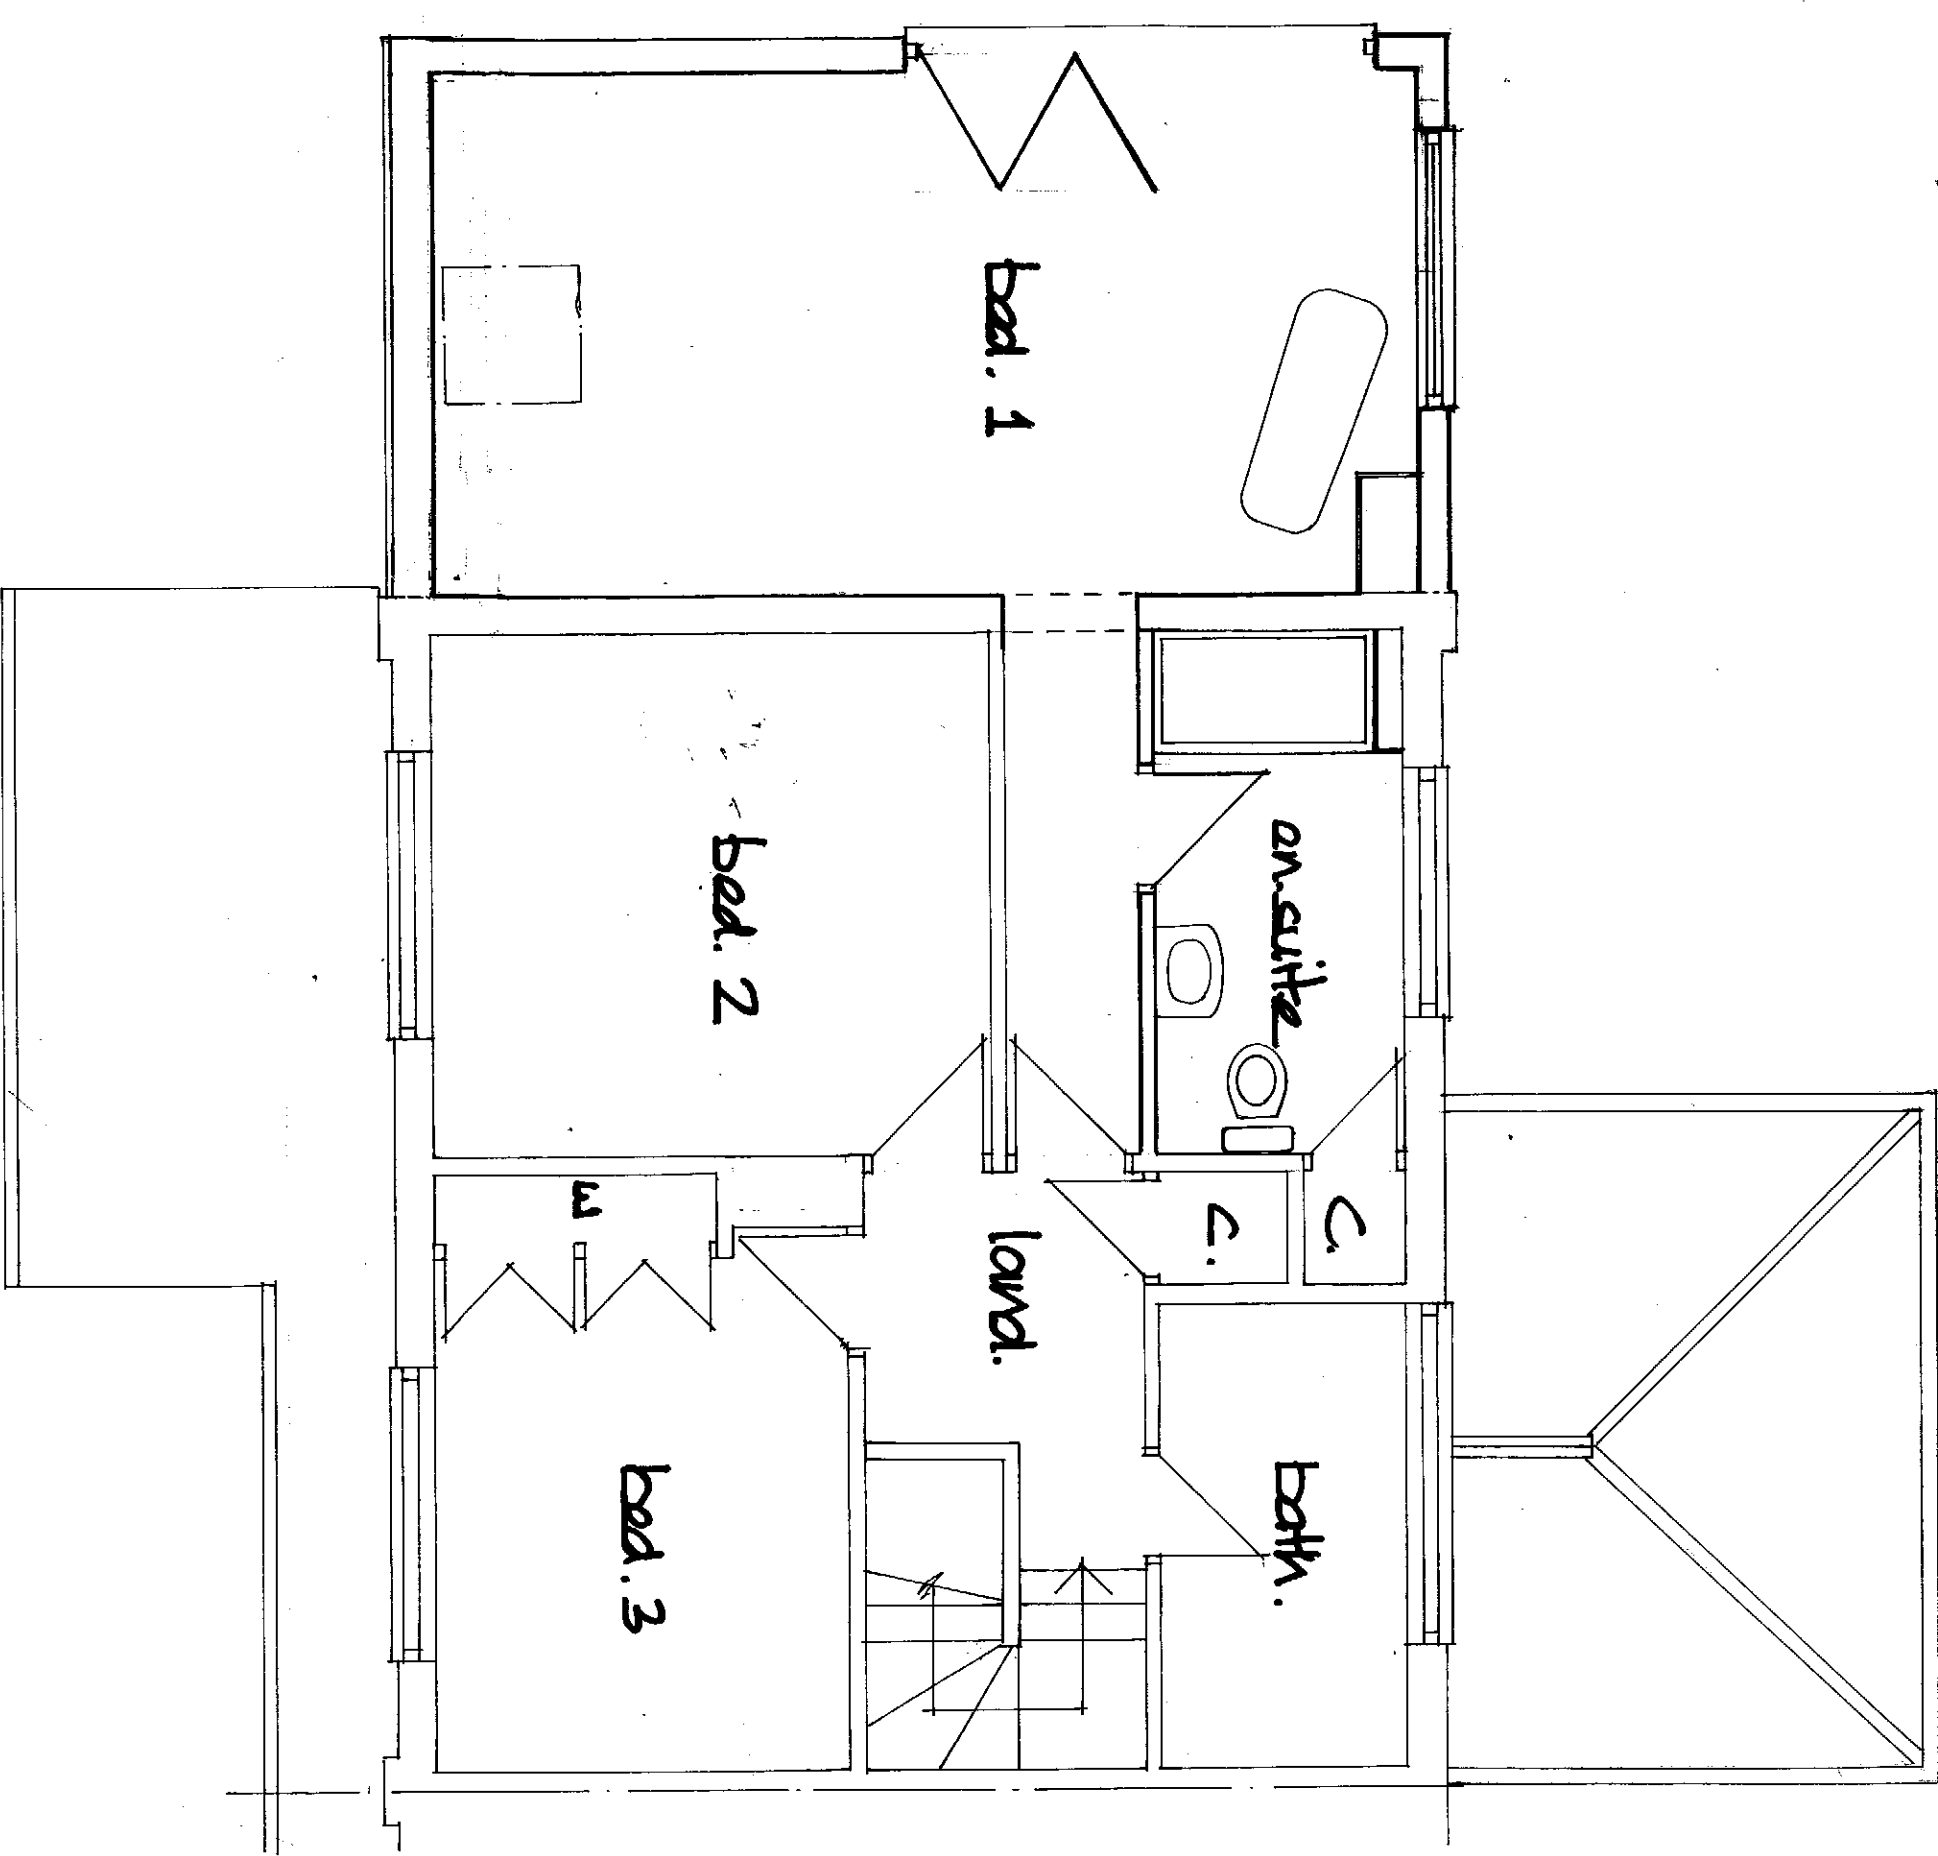

FIRST FLOOR