

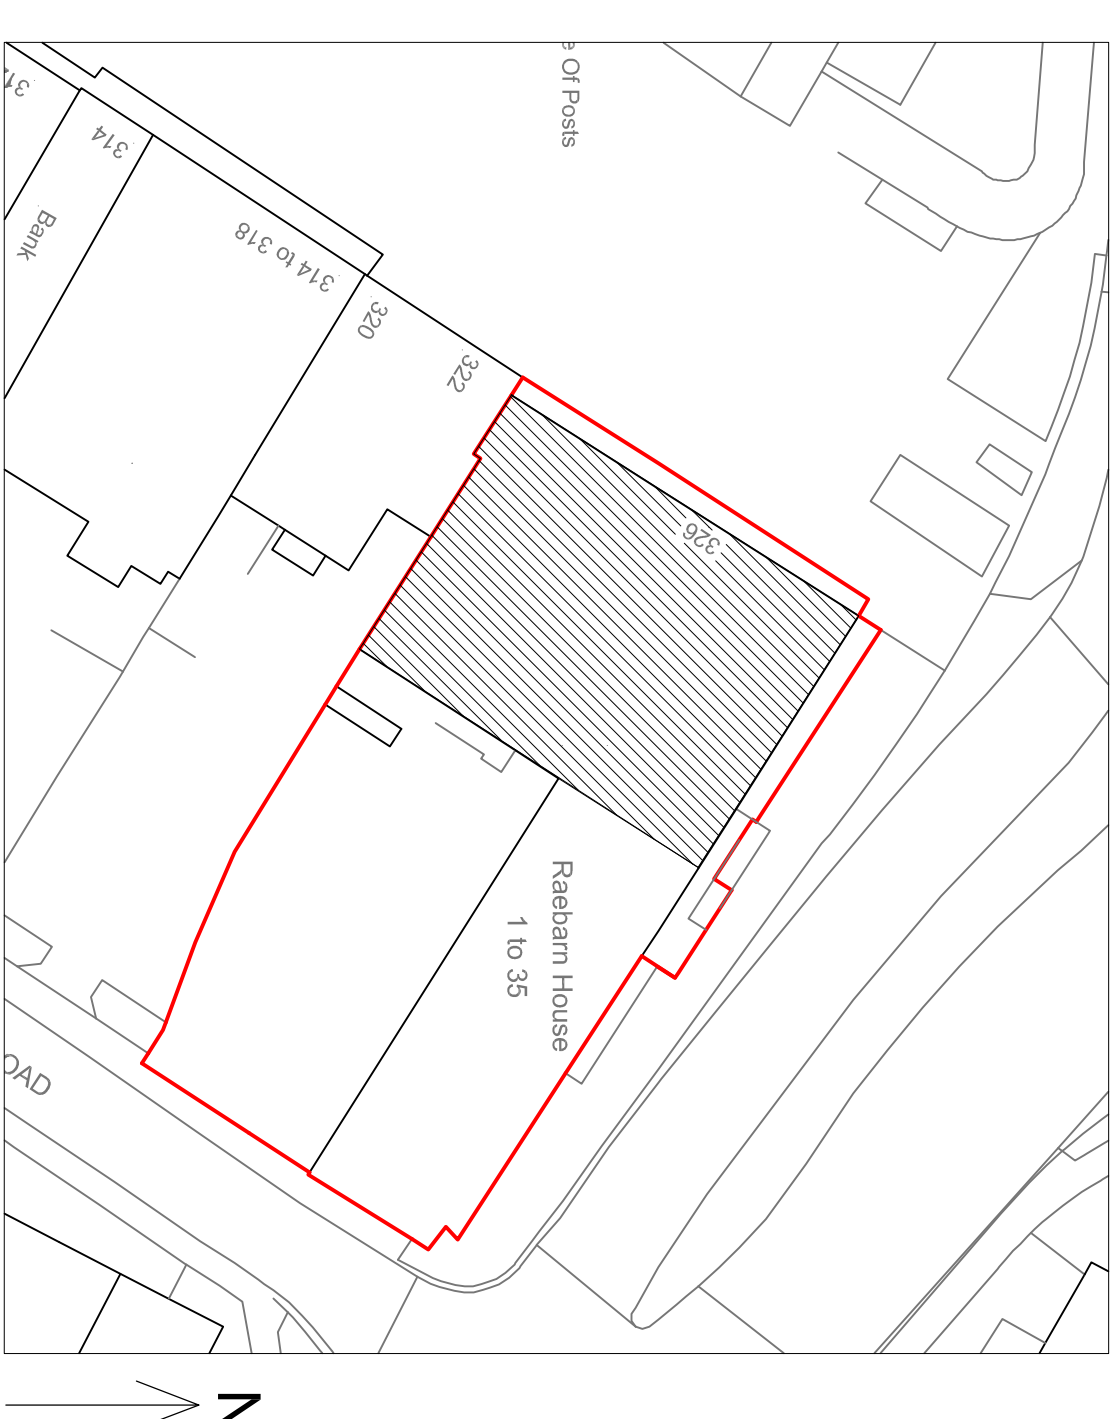
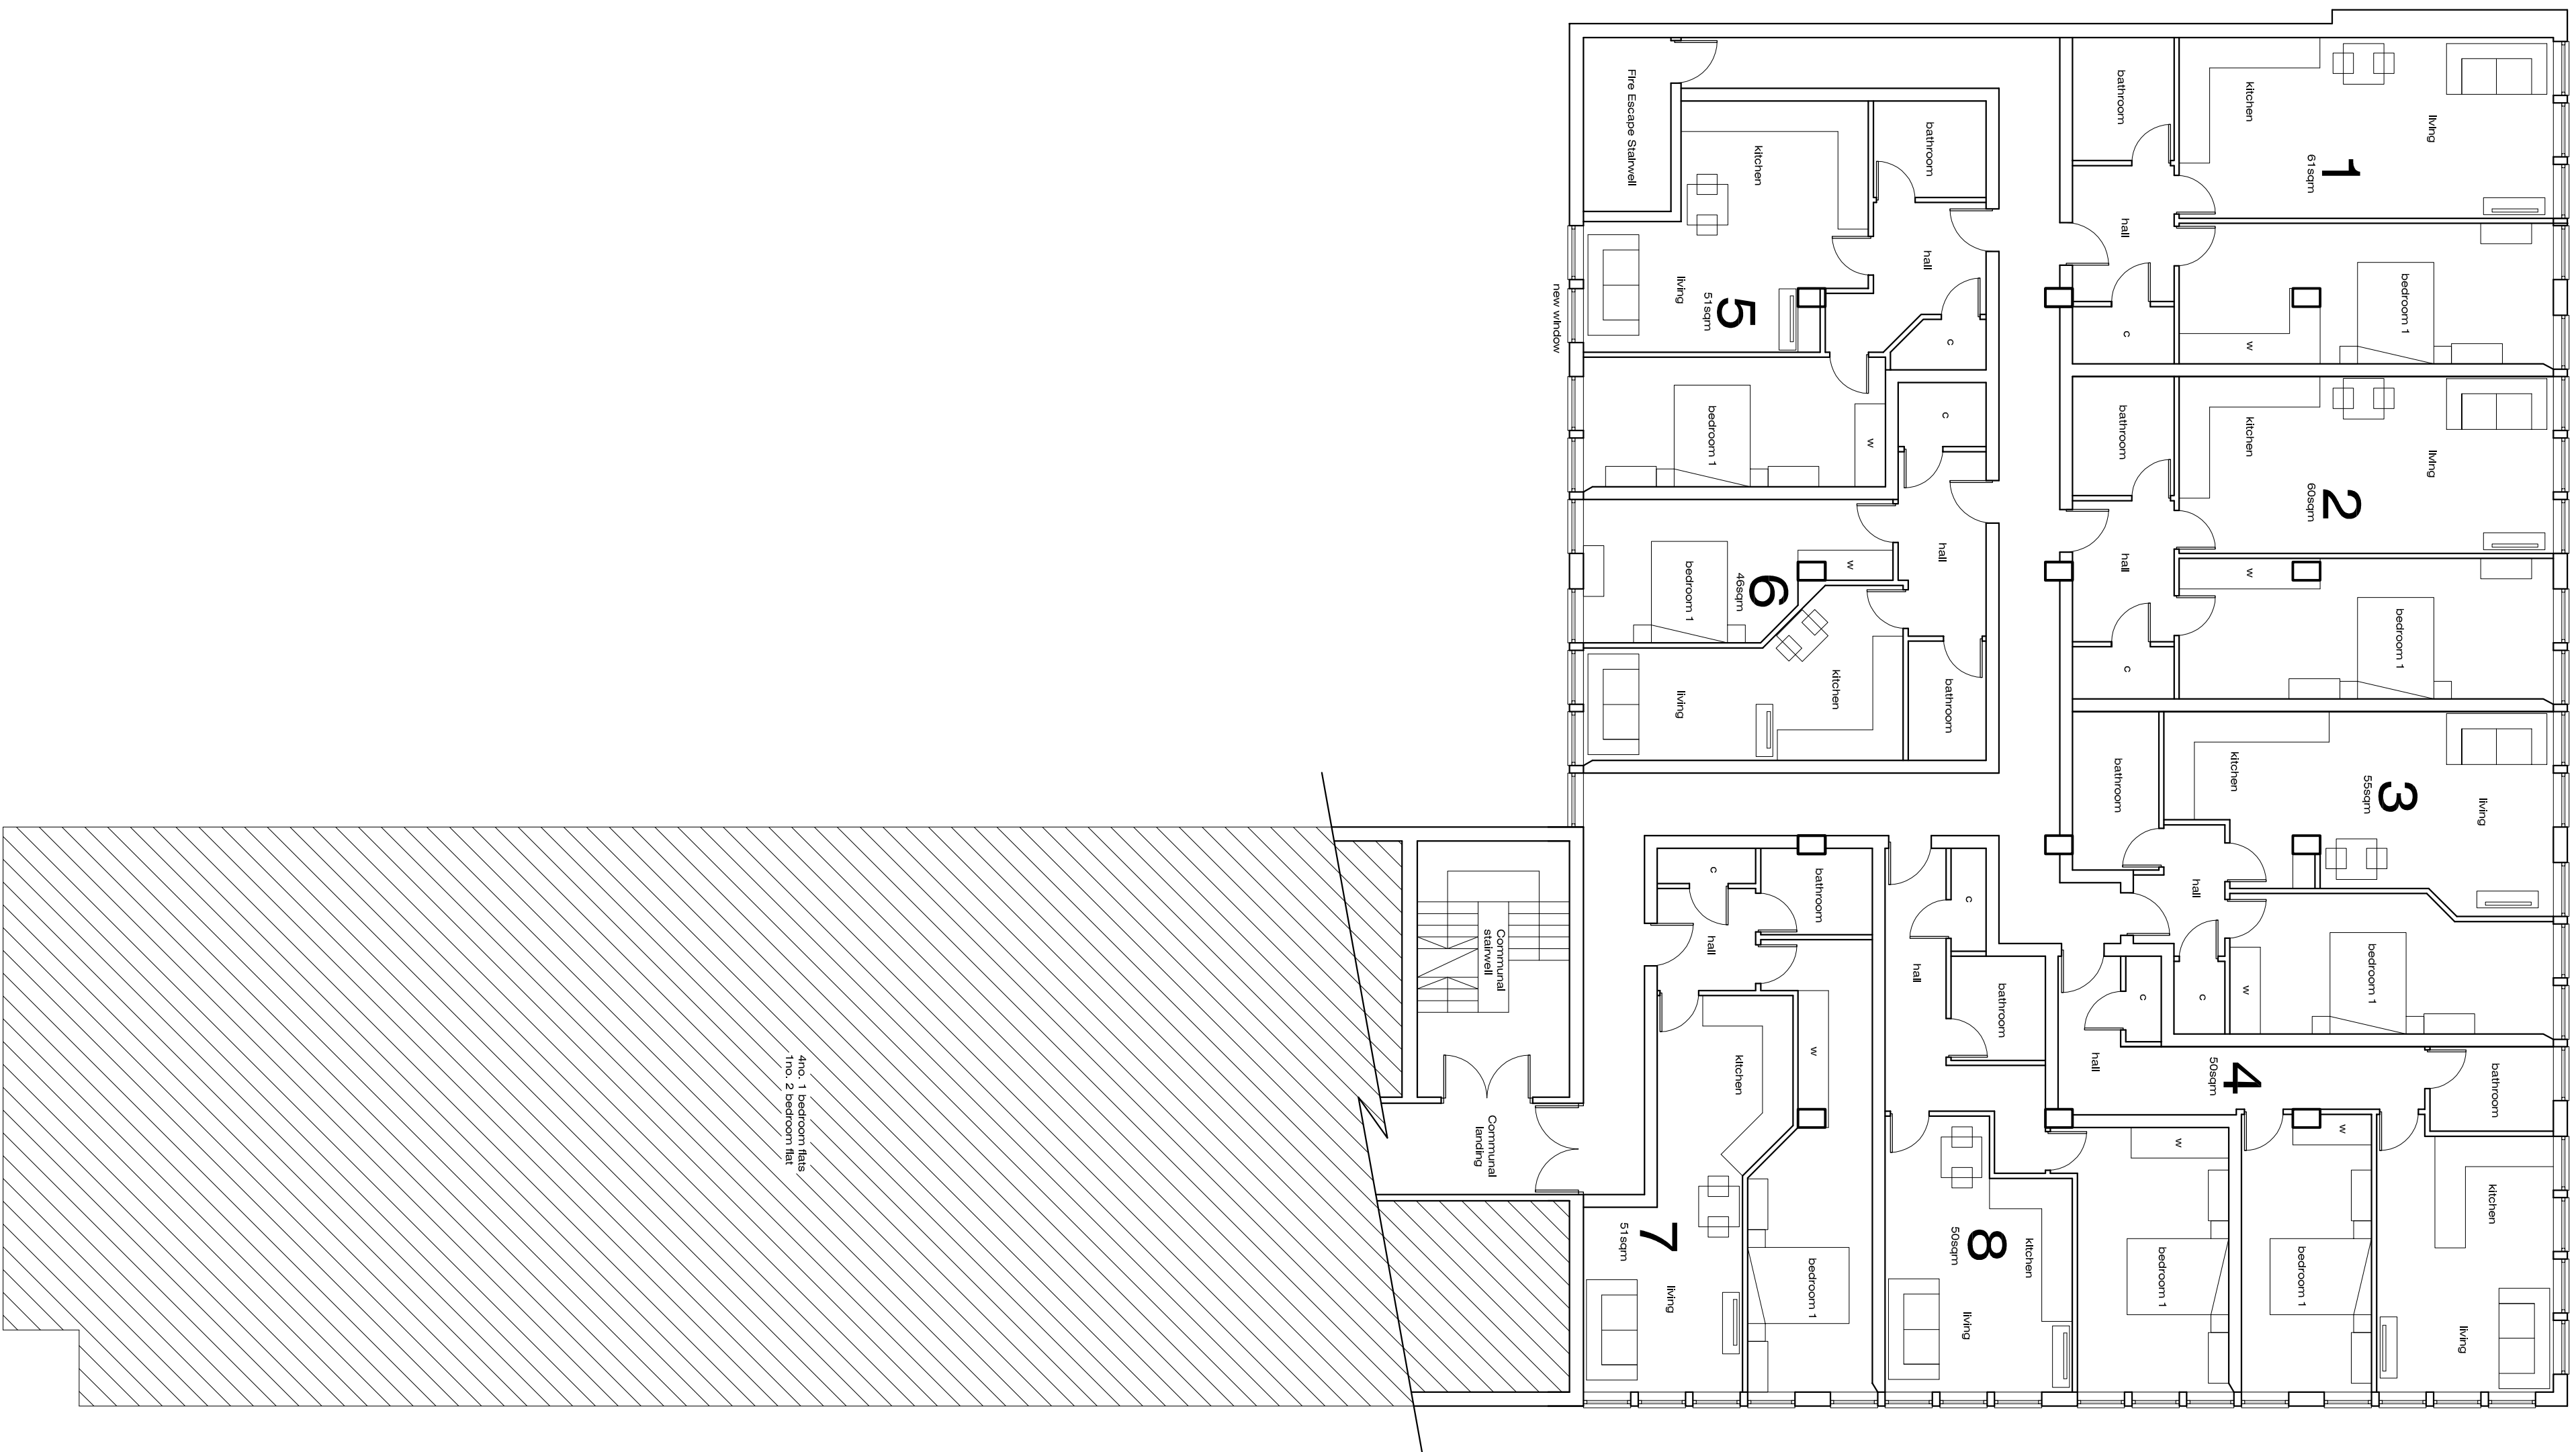


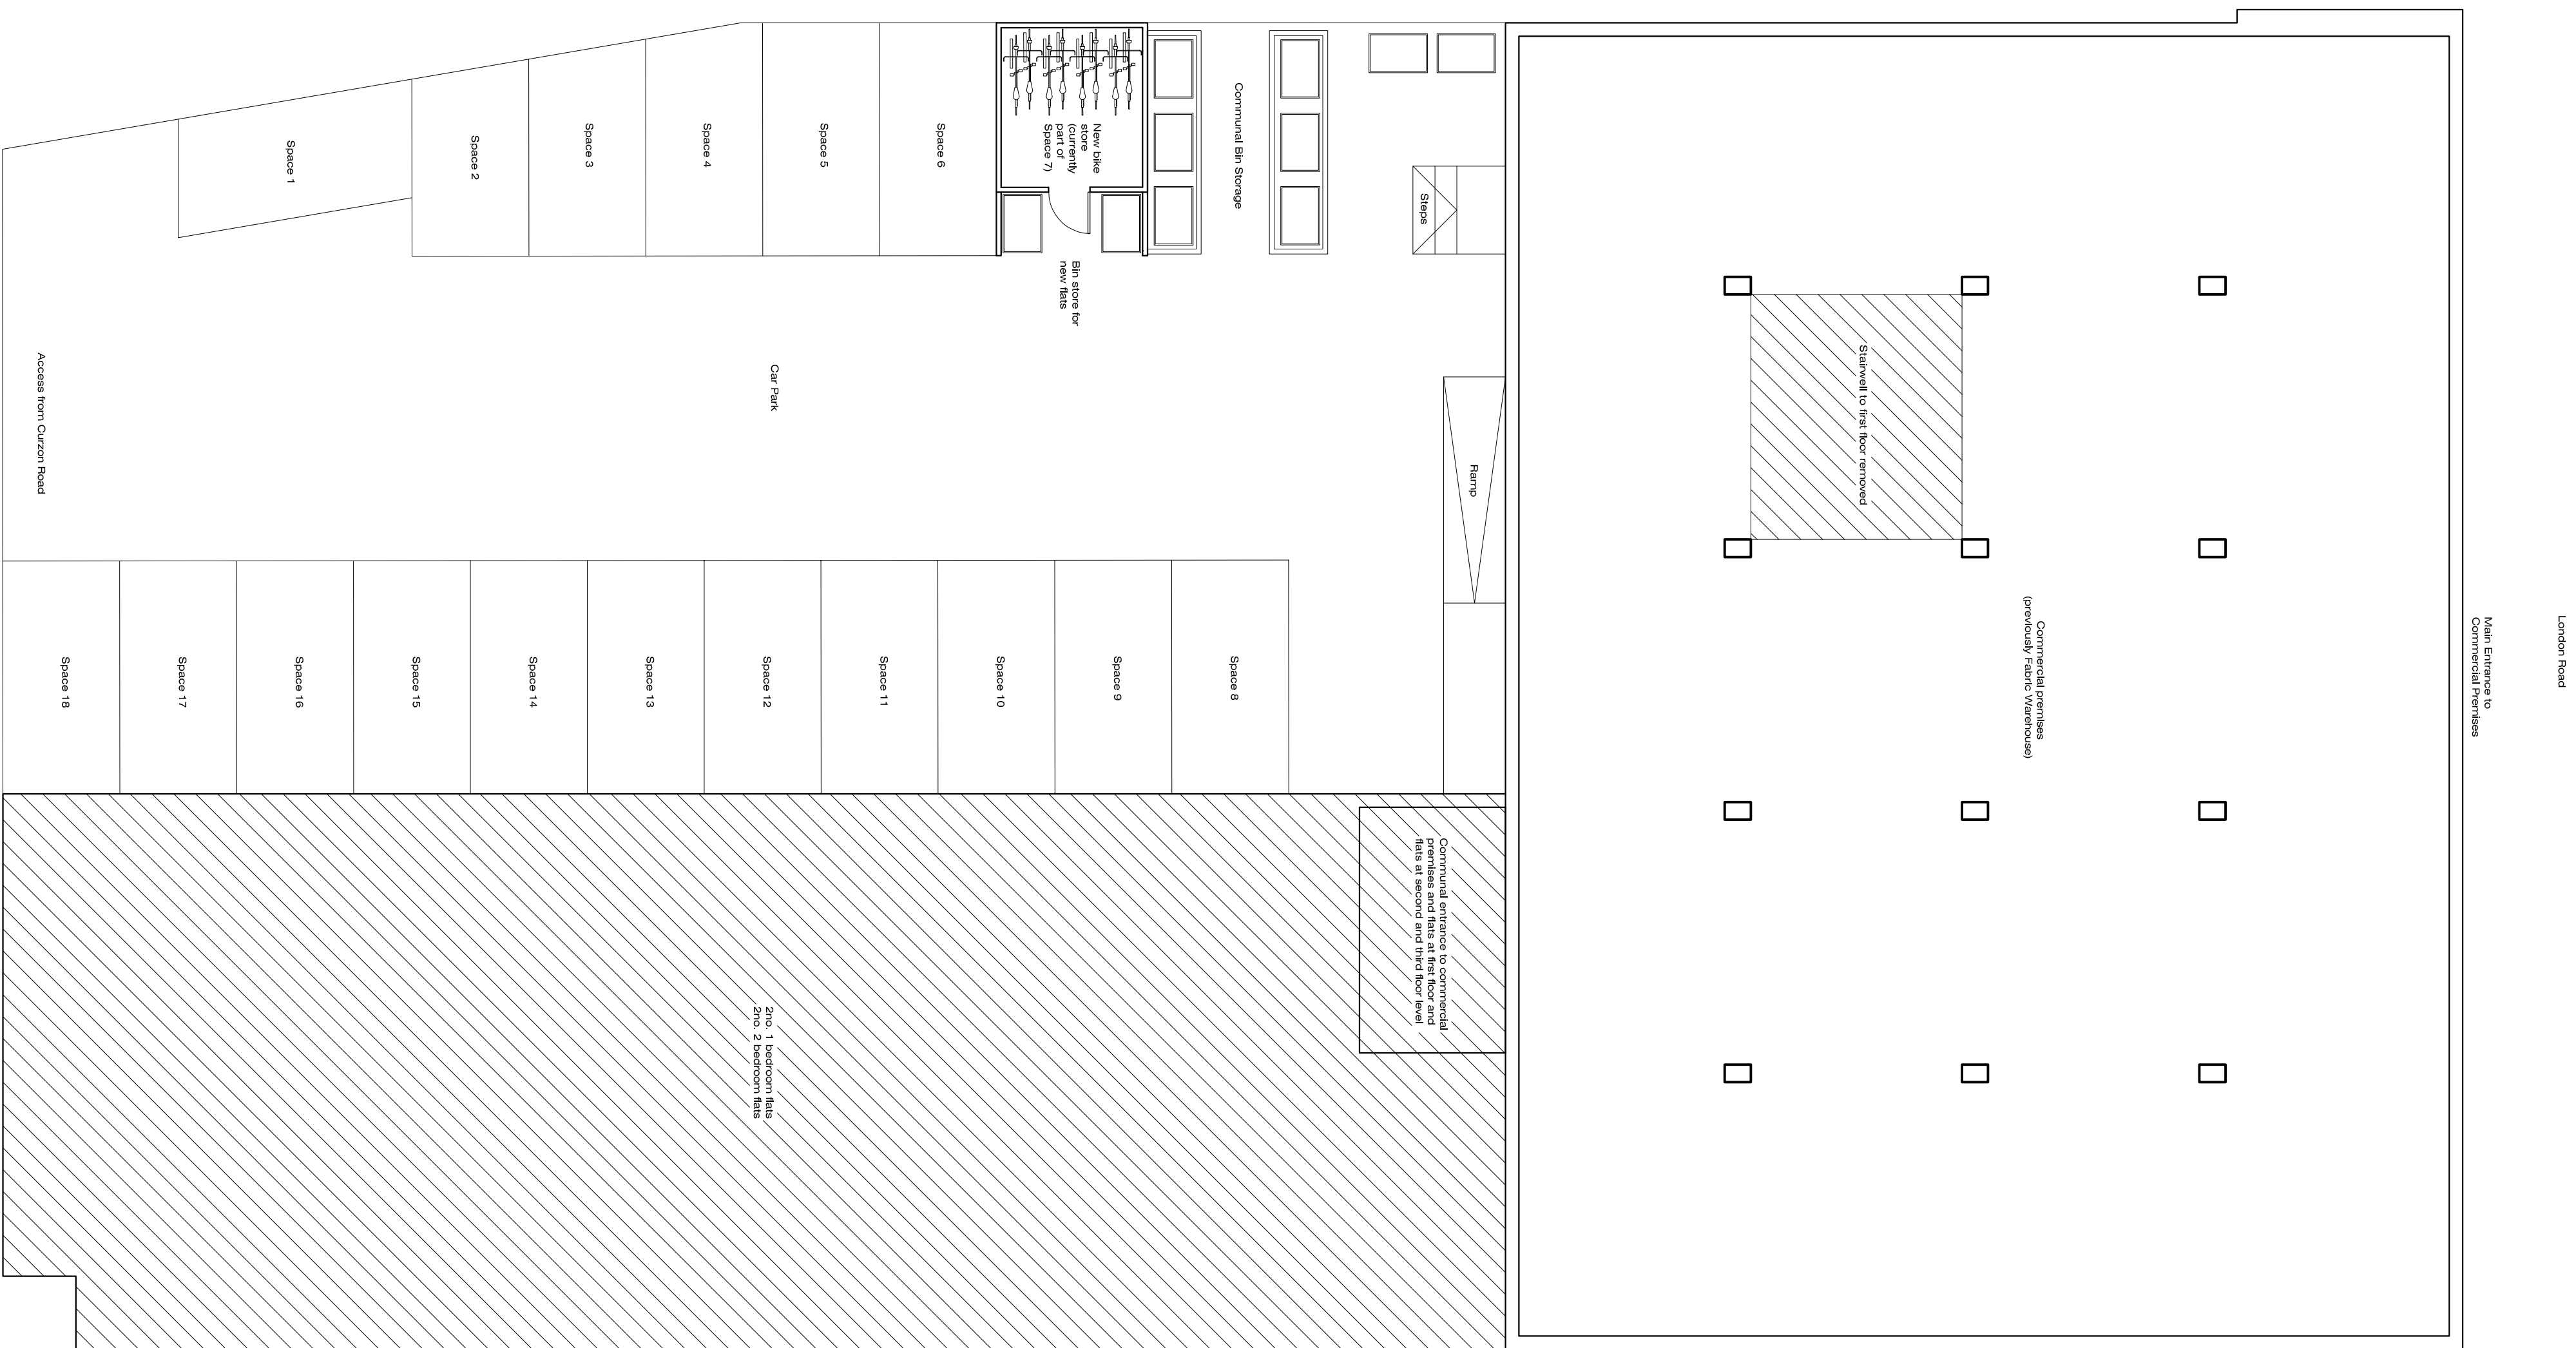


Block Plan - As Proposed 1:500

Bike Store Plan and Elevations - As Proposed

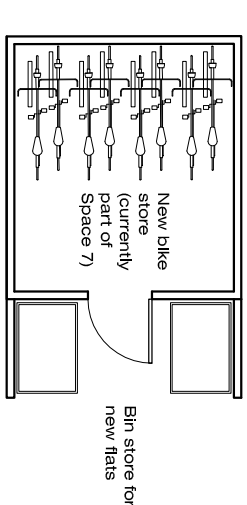

Black plinth and rendered blockwork walls felt roof

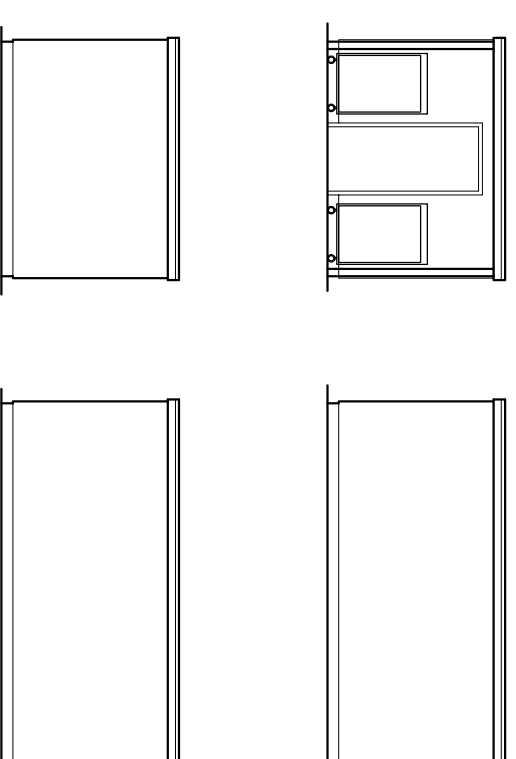

Rev.		By	Date
A	Re-issued for Planning Application	NJ	05-06-1
-	Issued for Planning Application	NJ	01-03-1

Wildern Architecture Ltd
Middle House, 3 Sampan Close,
Warsash, Southampton, SO31 9BL
07920 260758

Project

Raebarn House, Hulbert Road,
Waterlooville, PO7 7DU

Client

Title
Plans and Elevations - As Proposed

Date	Feb 17	Drawn By	N
------	--------	----------	---

Curzon Press

Site Plan - As Proposed

First Floor Plan - As Proposed

Title			
Plans and Elevations - As Proposed			
Date	Feb 17	Drawn By	NU
Job No.	Drawing No.	Scale	Revision
W16-030	101	1-100/ 500@A1	A