



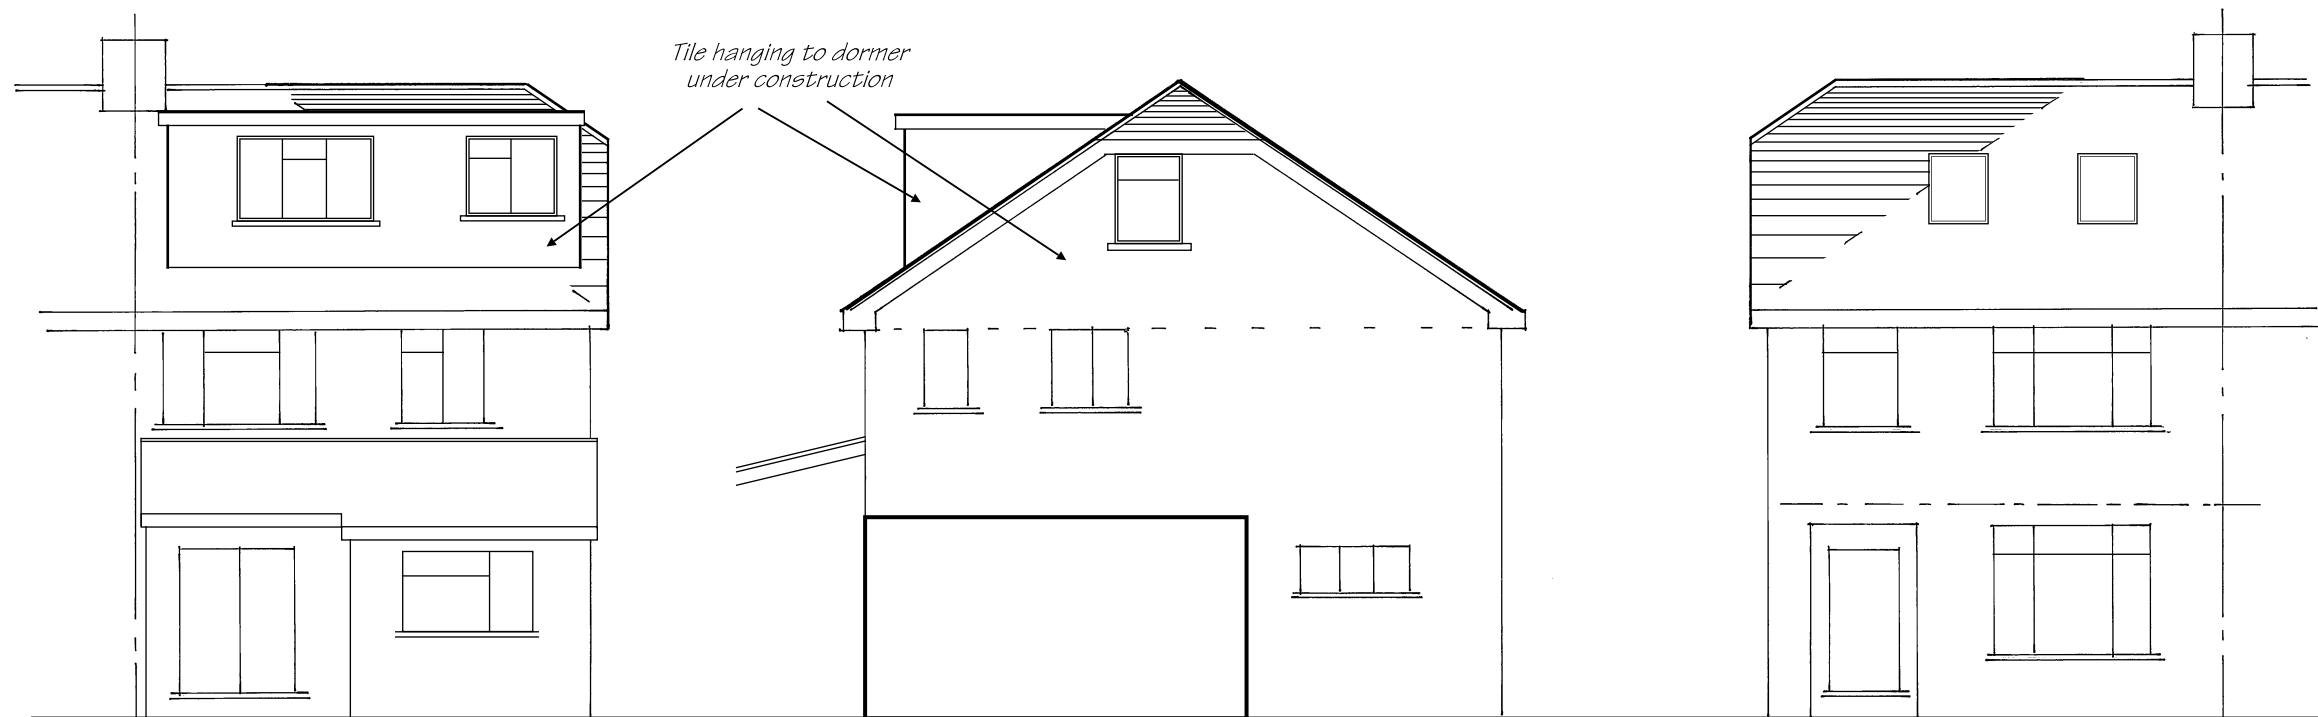

Existing Rear Elevation

Existing Side Elevation


Existing Front Elevation

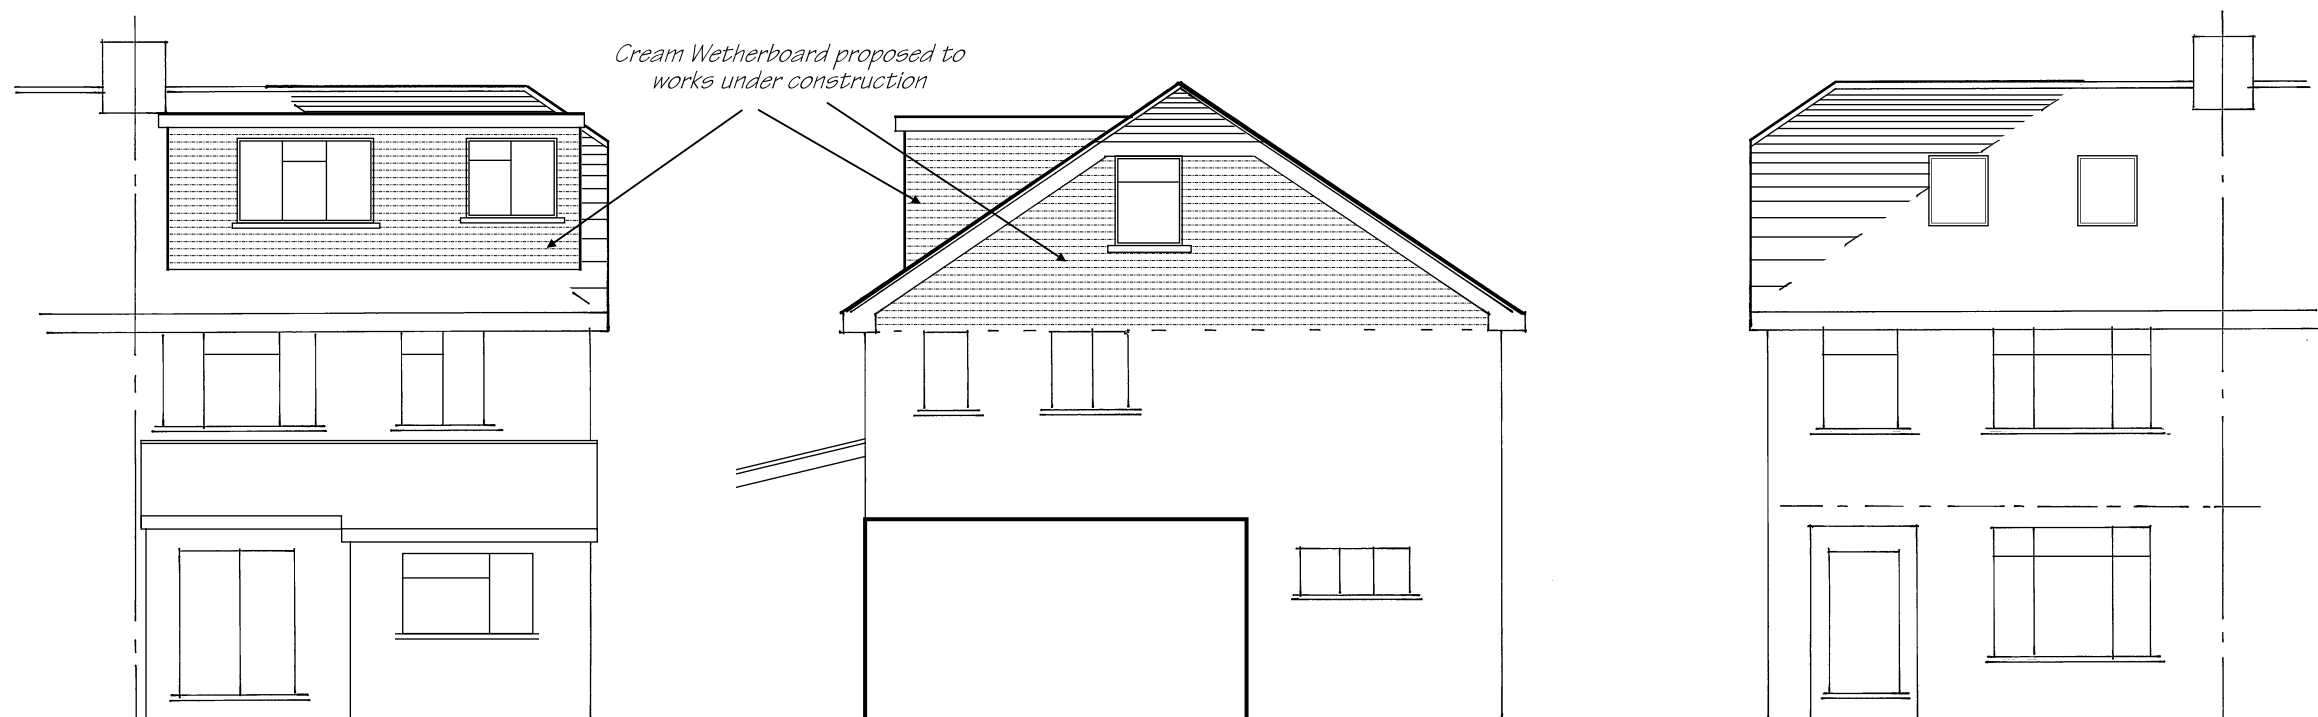

Proposed Rear Elevation

Proposed Side Elevation

Proposed Front Elevation

 

These Plans have been prepared for the purpose of obtaining Planning Permission and/or Building Regulation Approval for the work shown thereon only and should not be used for any other purpose.

© These Plans remain the copyright of the architect and must not be copied or reproduced in any way without written permission with the exception of Local Authorities for Planning Purposes



Andrew R Dunks

BSc(Hons) MRICS CBuiltE MCABE

Chartered Surveyor and Building Engineer

Unit 1, Basepoint, Waterberry Drive
Waterlooville, Hants, PO7 7TH
Tel: (023) 9225 3034
e-mail: andrewRdunks@gmail.com

Proposed Loft Conversion

41 Fortunes Way
Bedhampton

For Mr A Brown

Scale - 1:100 at Page Size A3

Date - May 2017

Drawing No. 4746/3 - Rev C