




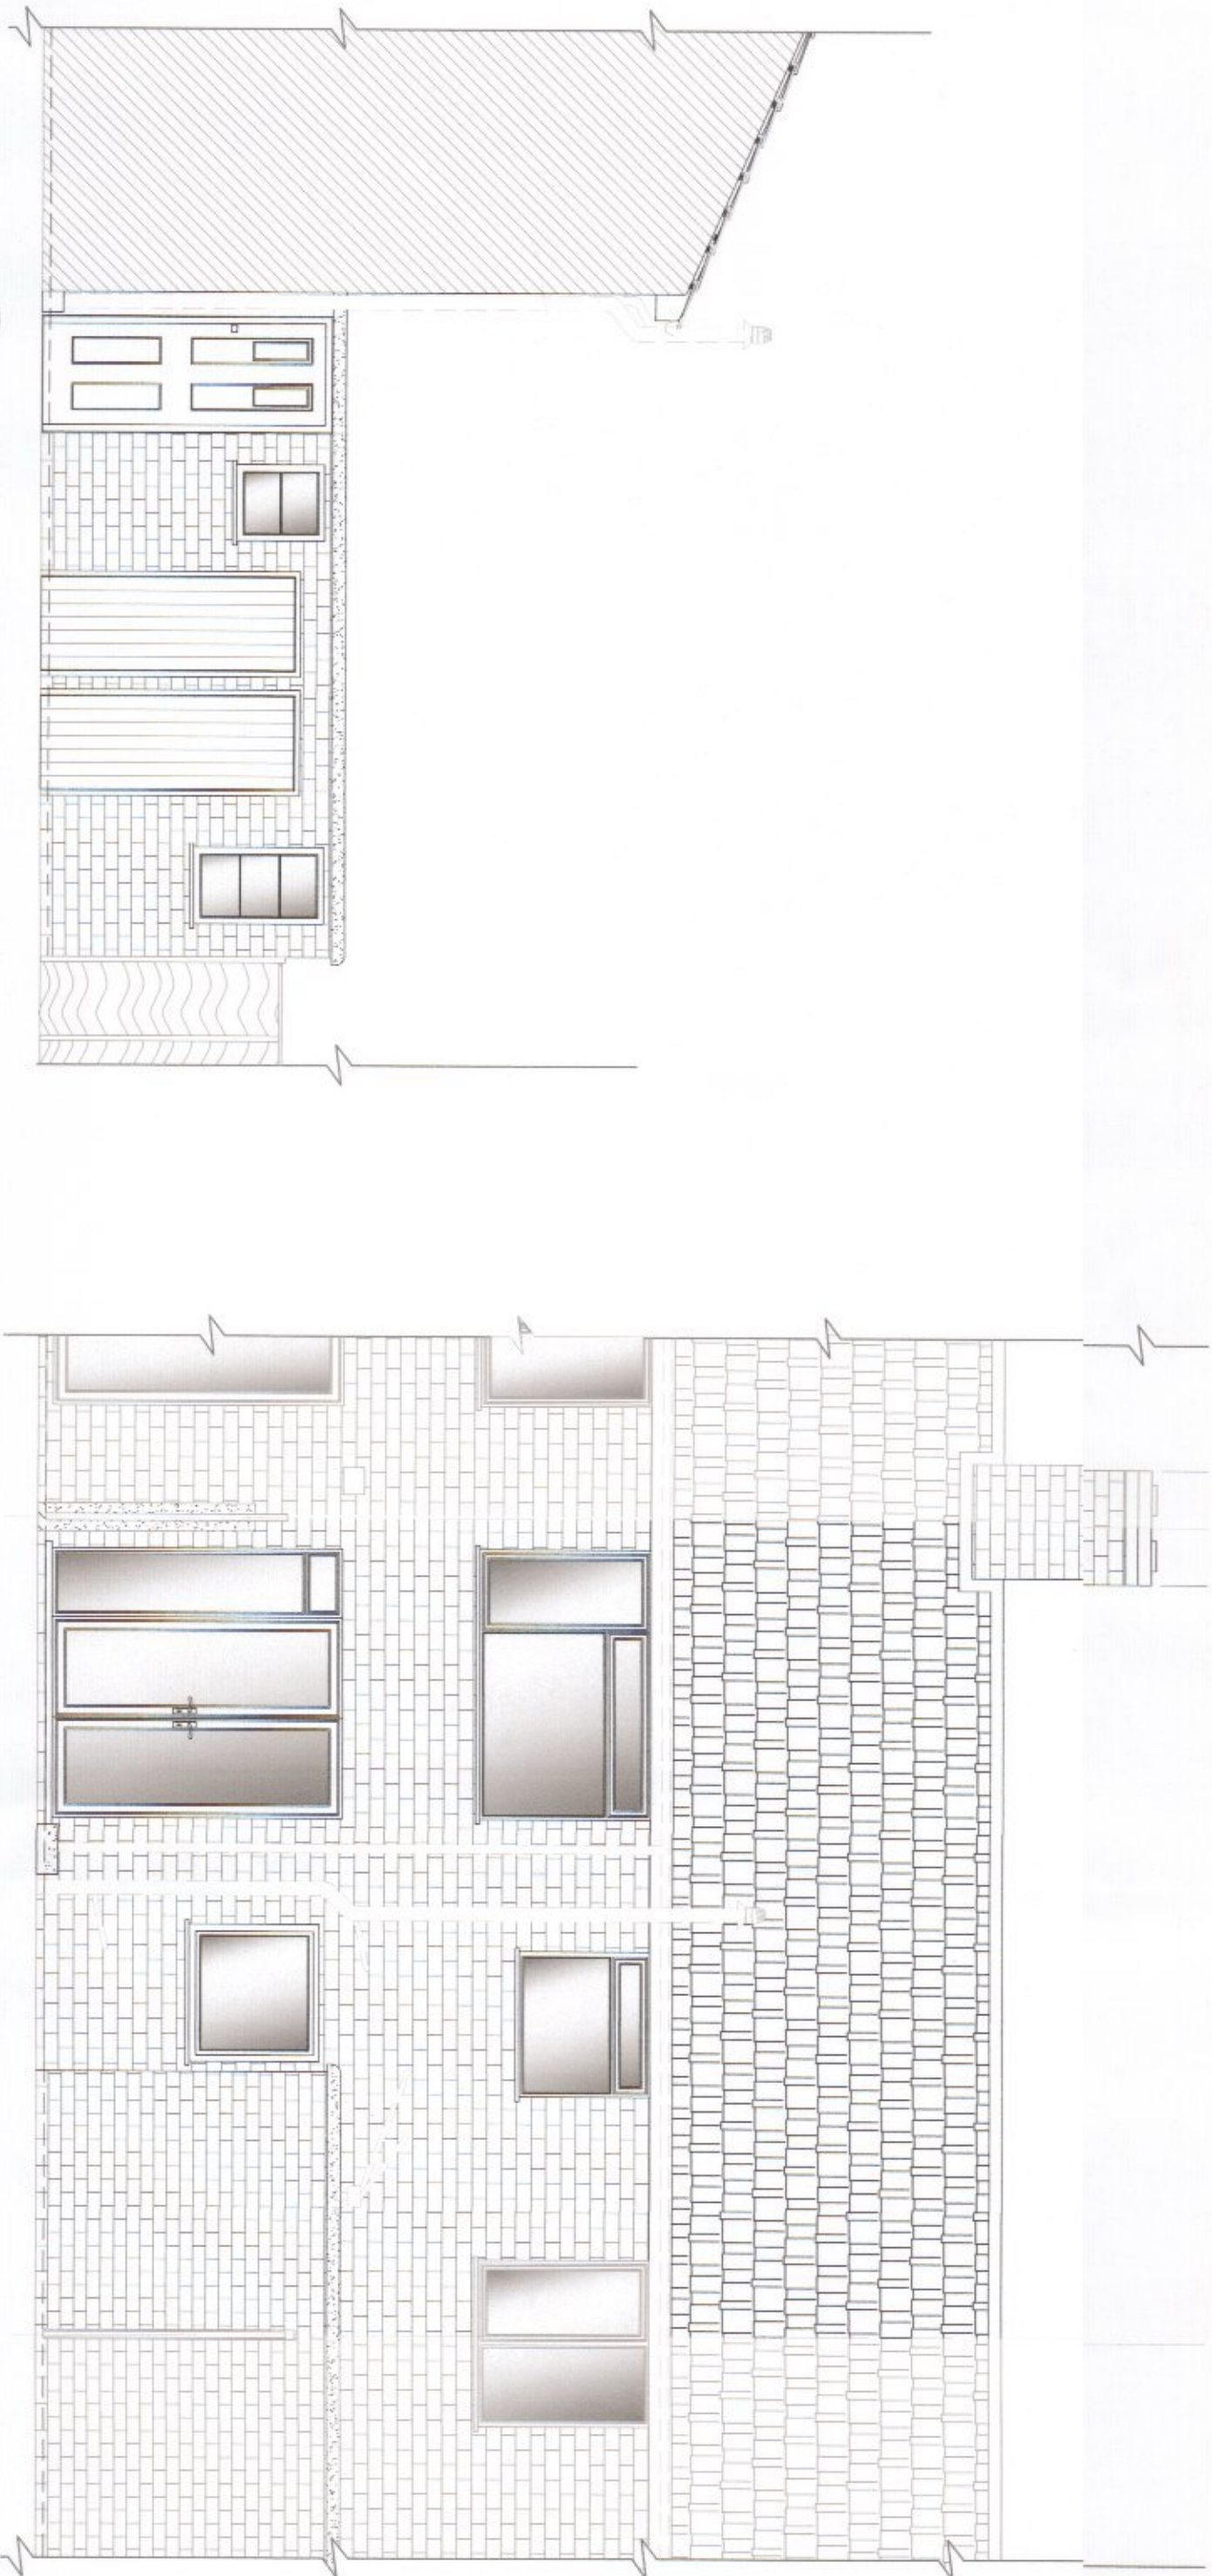


1 EXISTING SIDE ELEVATION
1:50

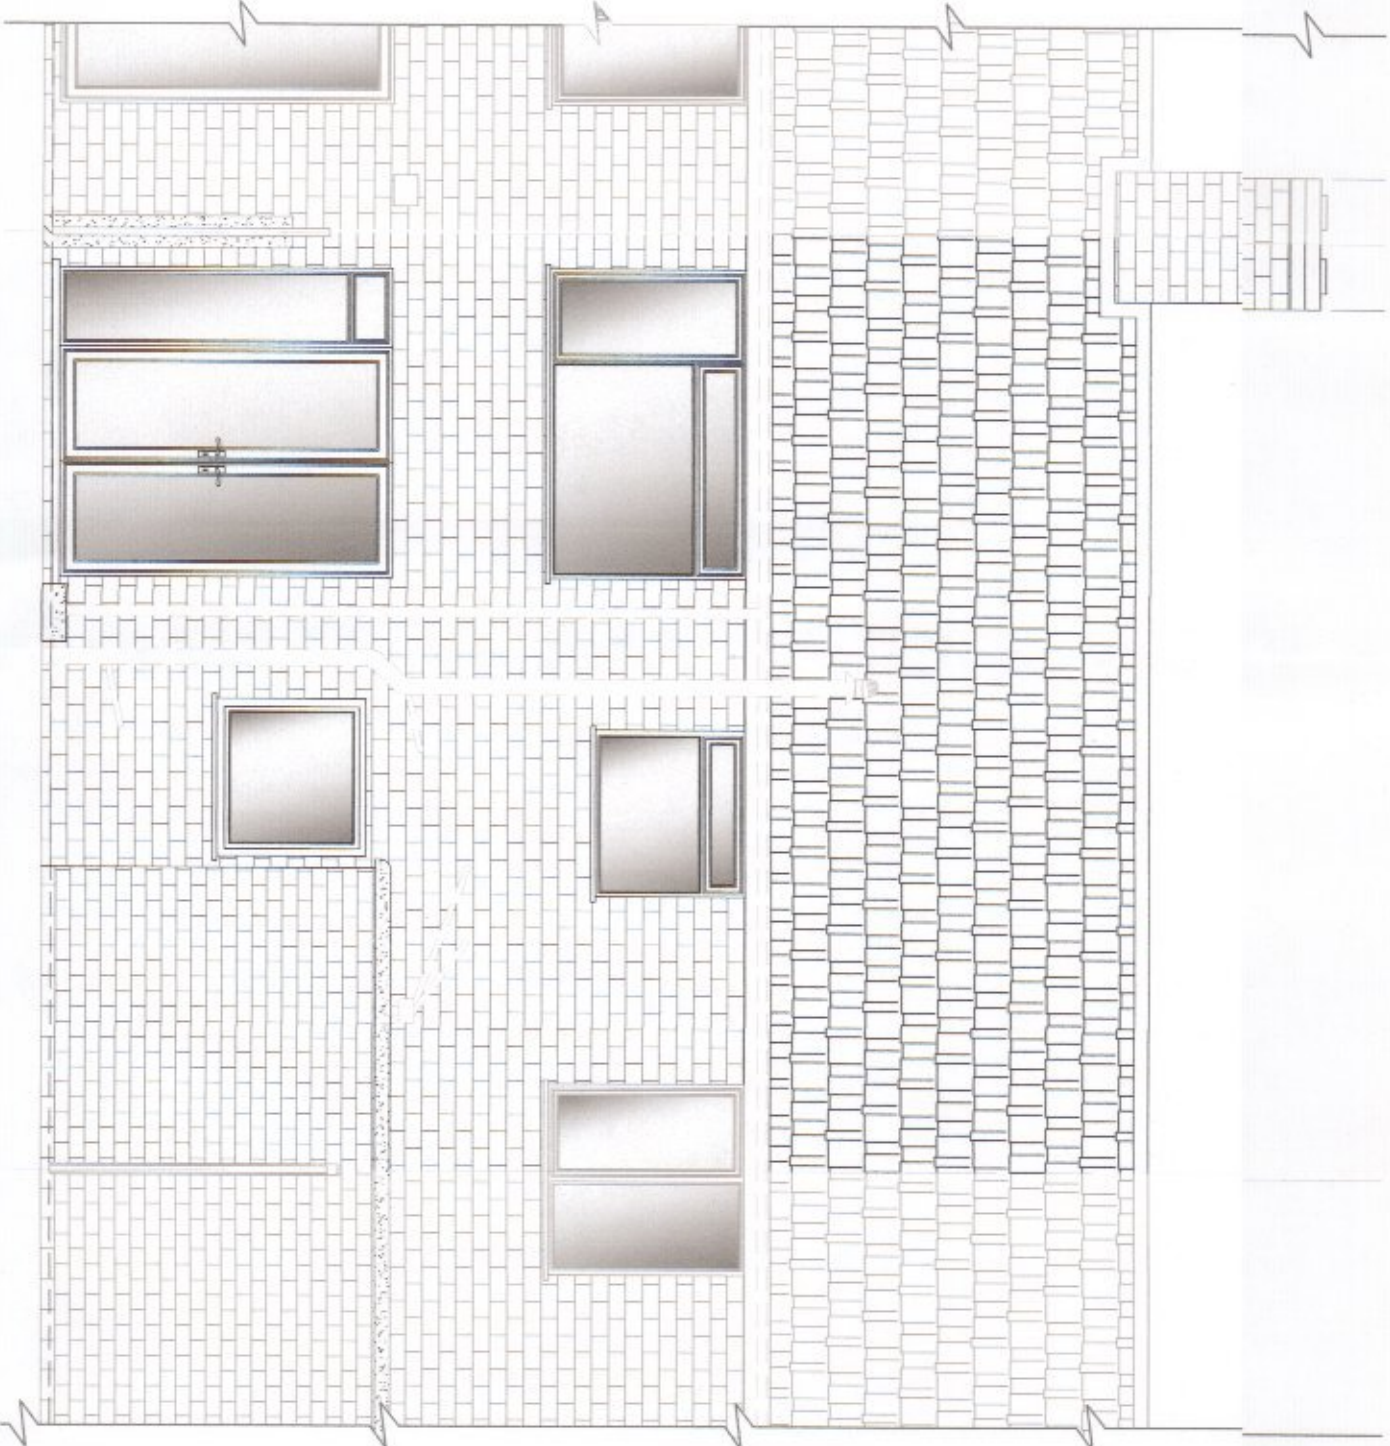


2 EXISTING REAR ELEVATION
1:50

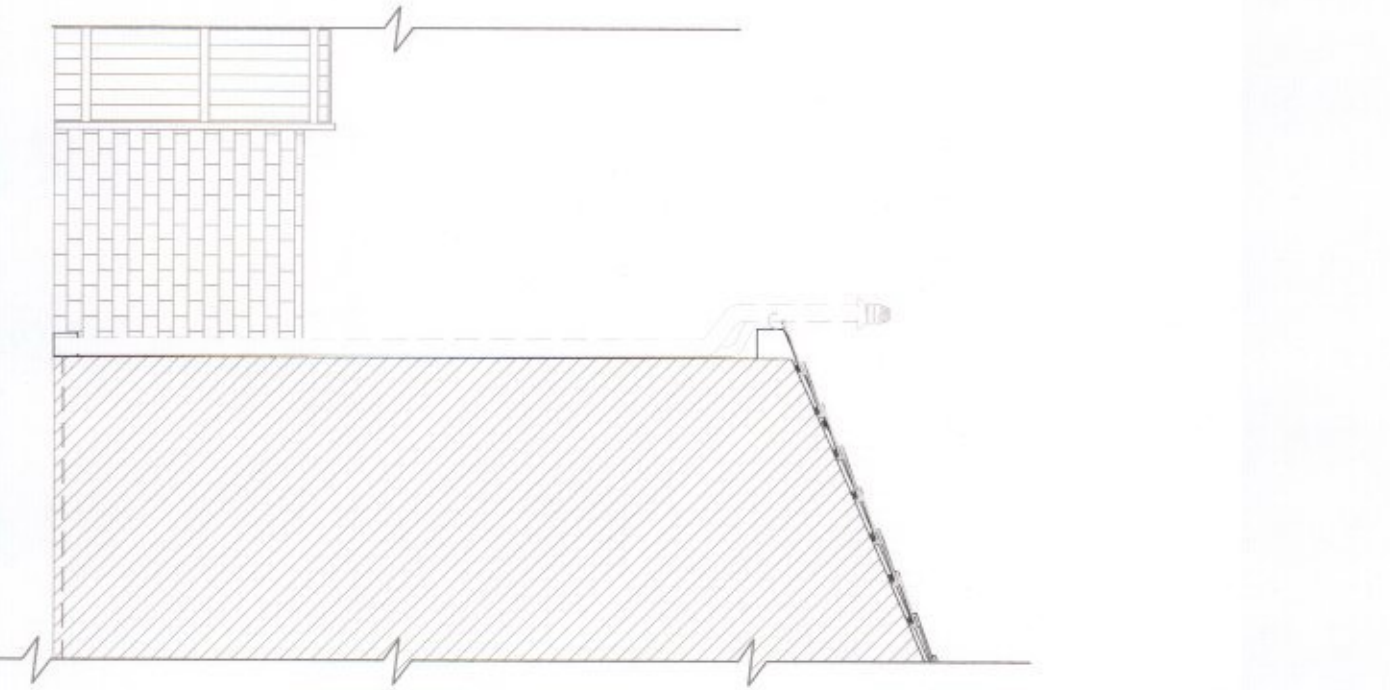


3 EXISTING SIDE ELEVATION
1:50

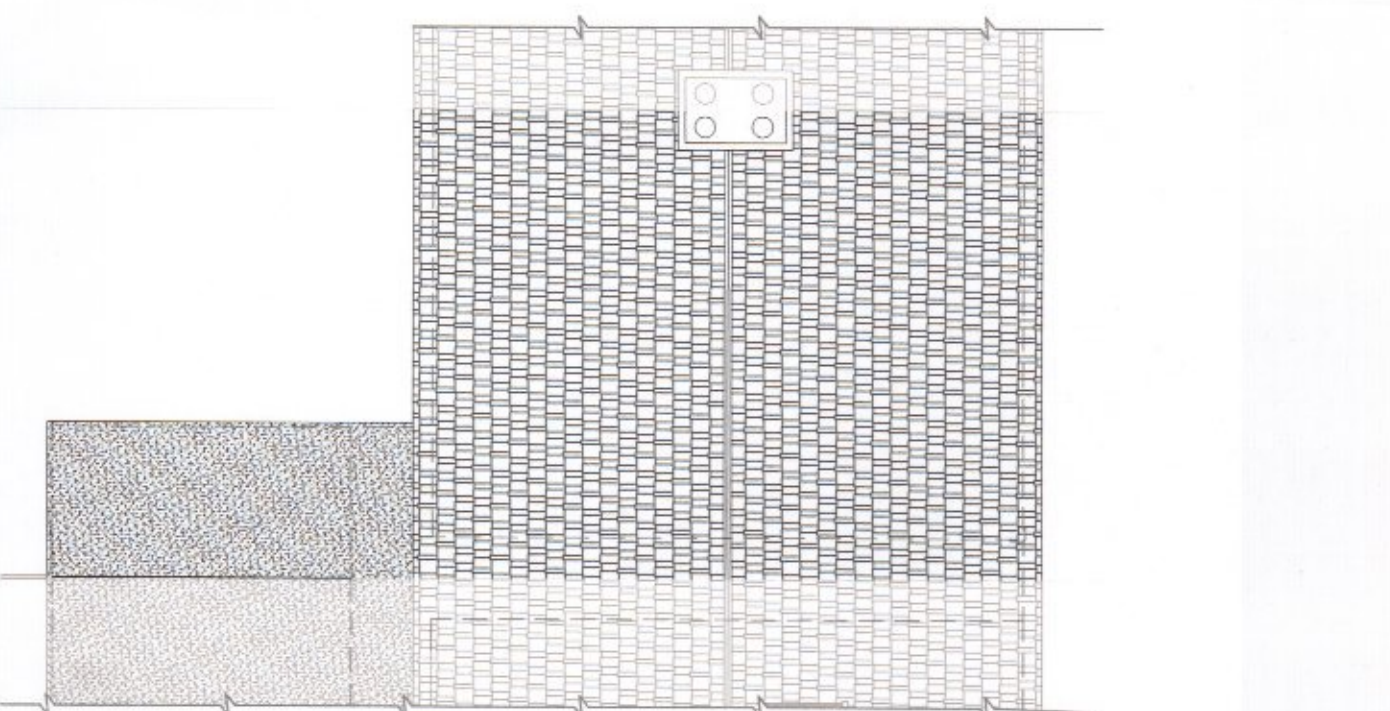


4 EXISTING ROOF PLAN
1:100

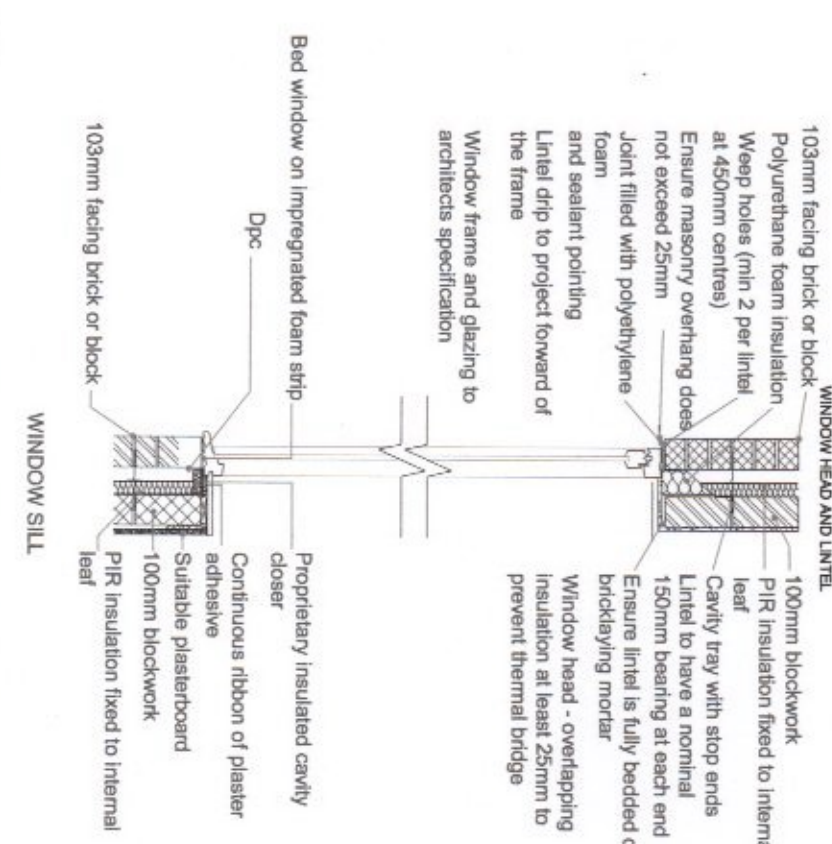


5 PROPOSED SECTION THRU DOOR/WINDOWS
1:25

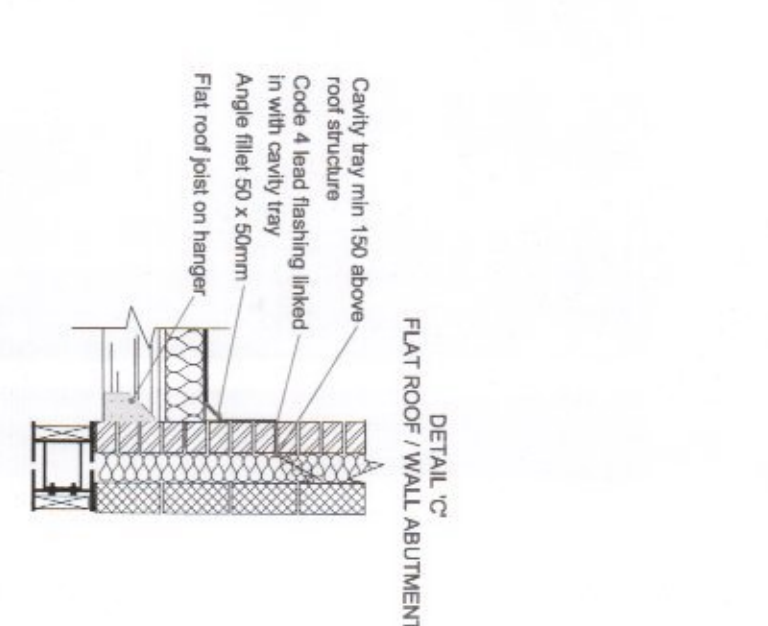


6 PROPOSED ROOF SECTION DETAIL 'A-A'
1:25

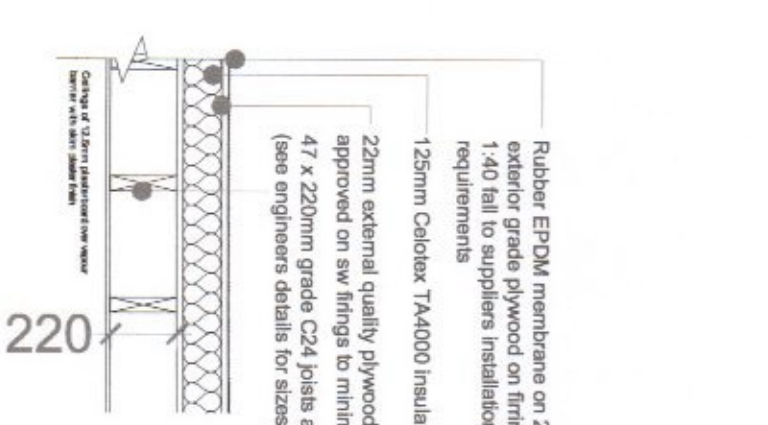


7 PROPOSED ROOF SECTION
1:25

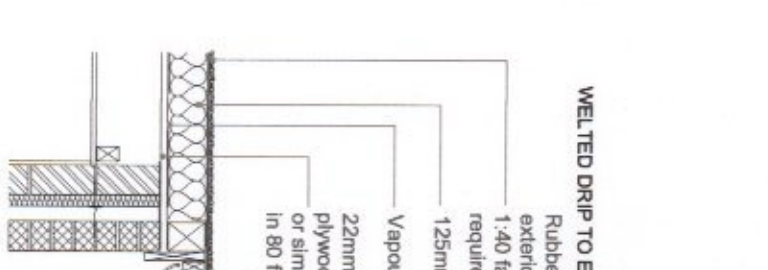


8 PROPOSED ROOF SECTION DETAIL 'D-D'
1:25

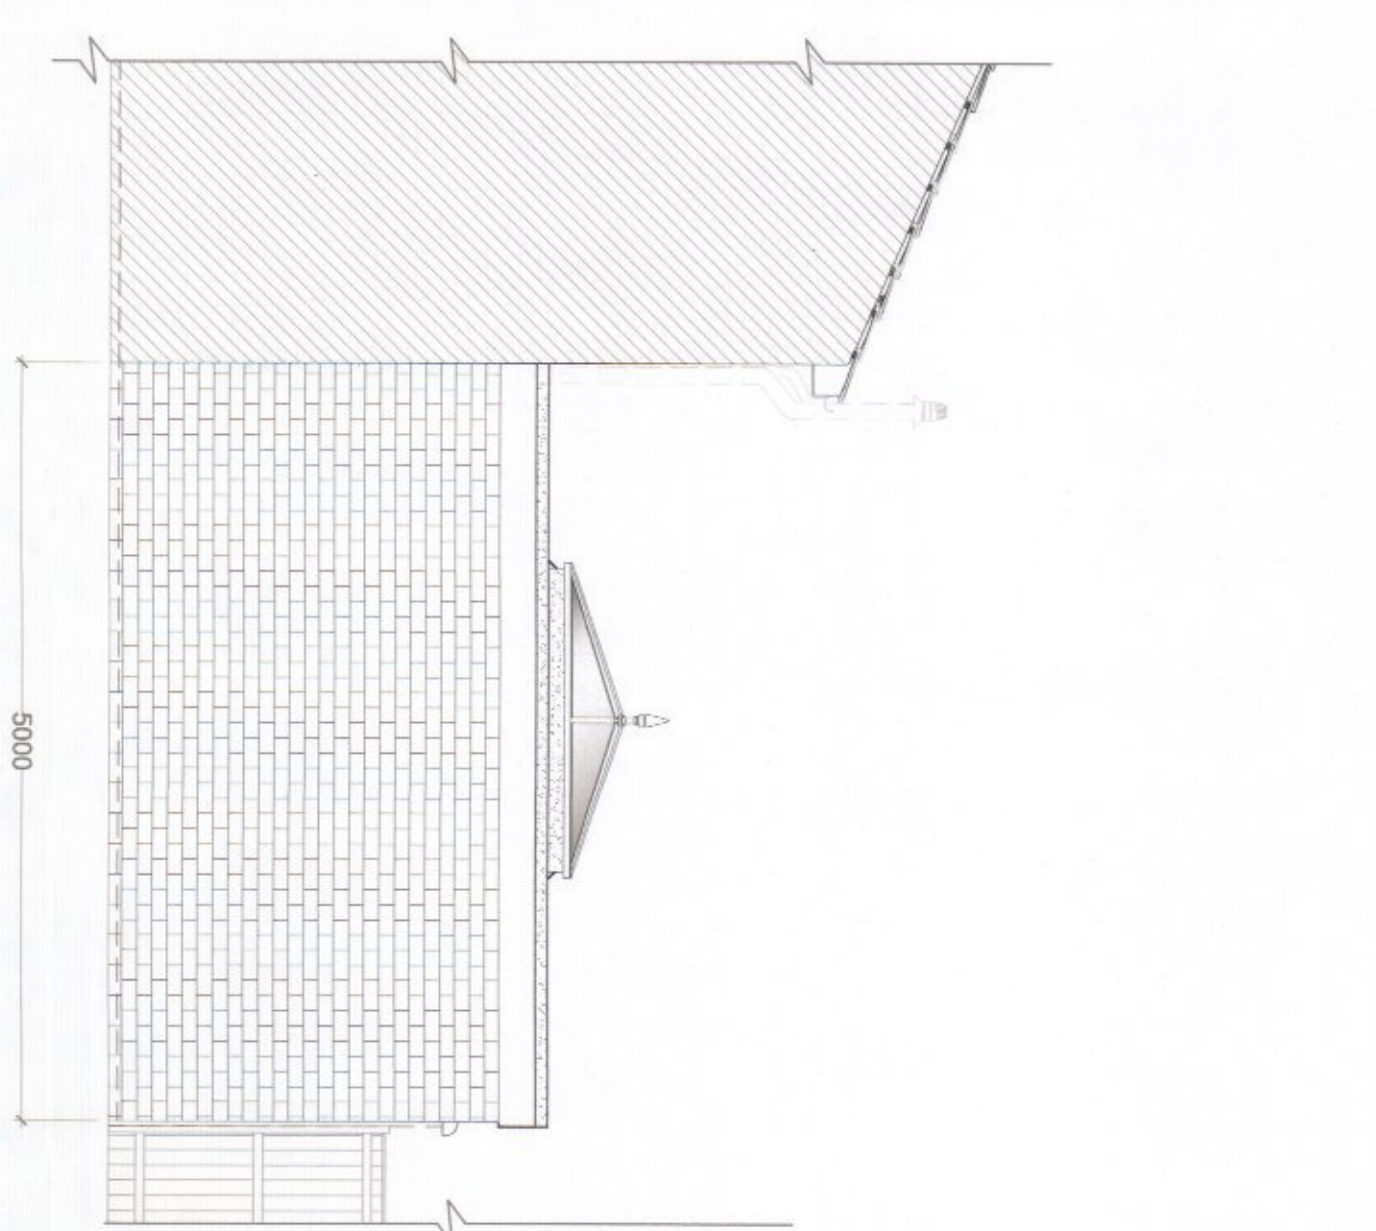


9 PROPOSED SIDE ELEVATION
1:50

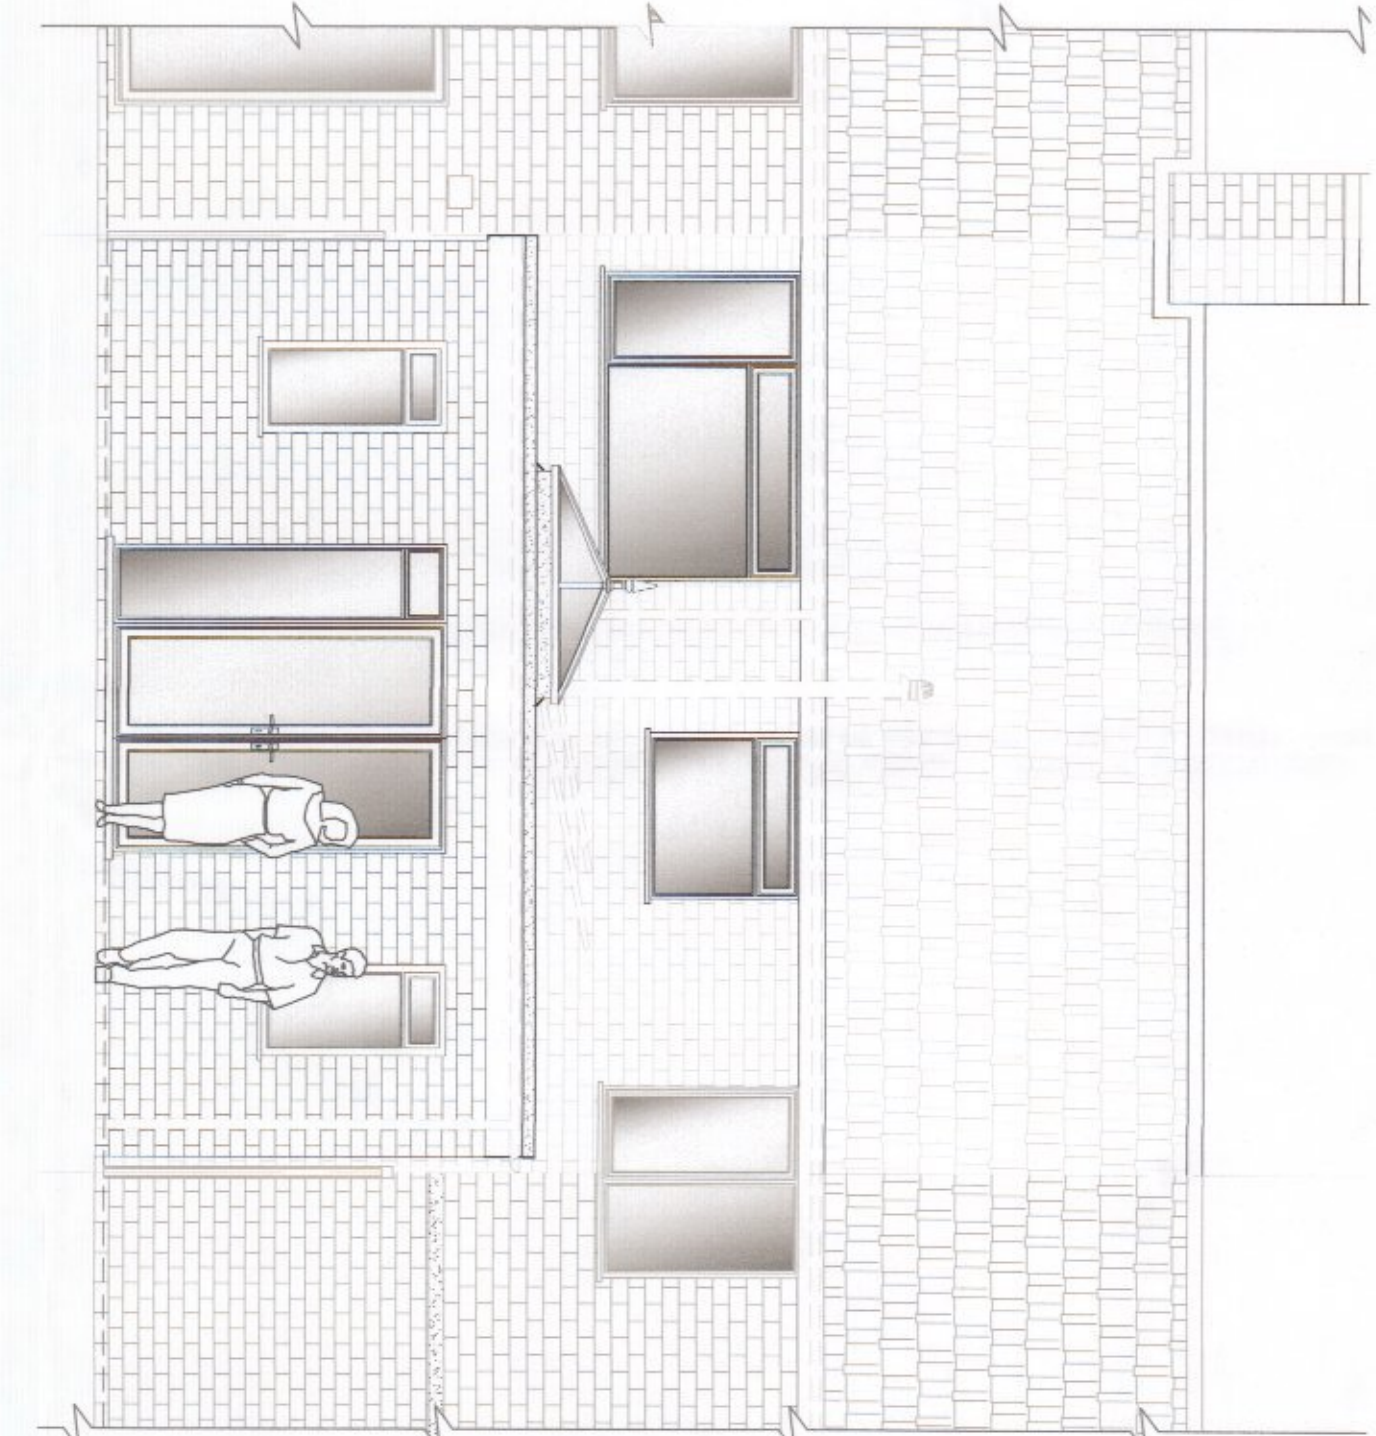


10 PROPOSED REAR ELEVATION
1:50

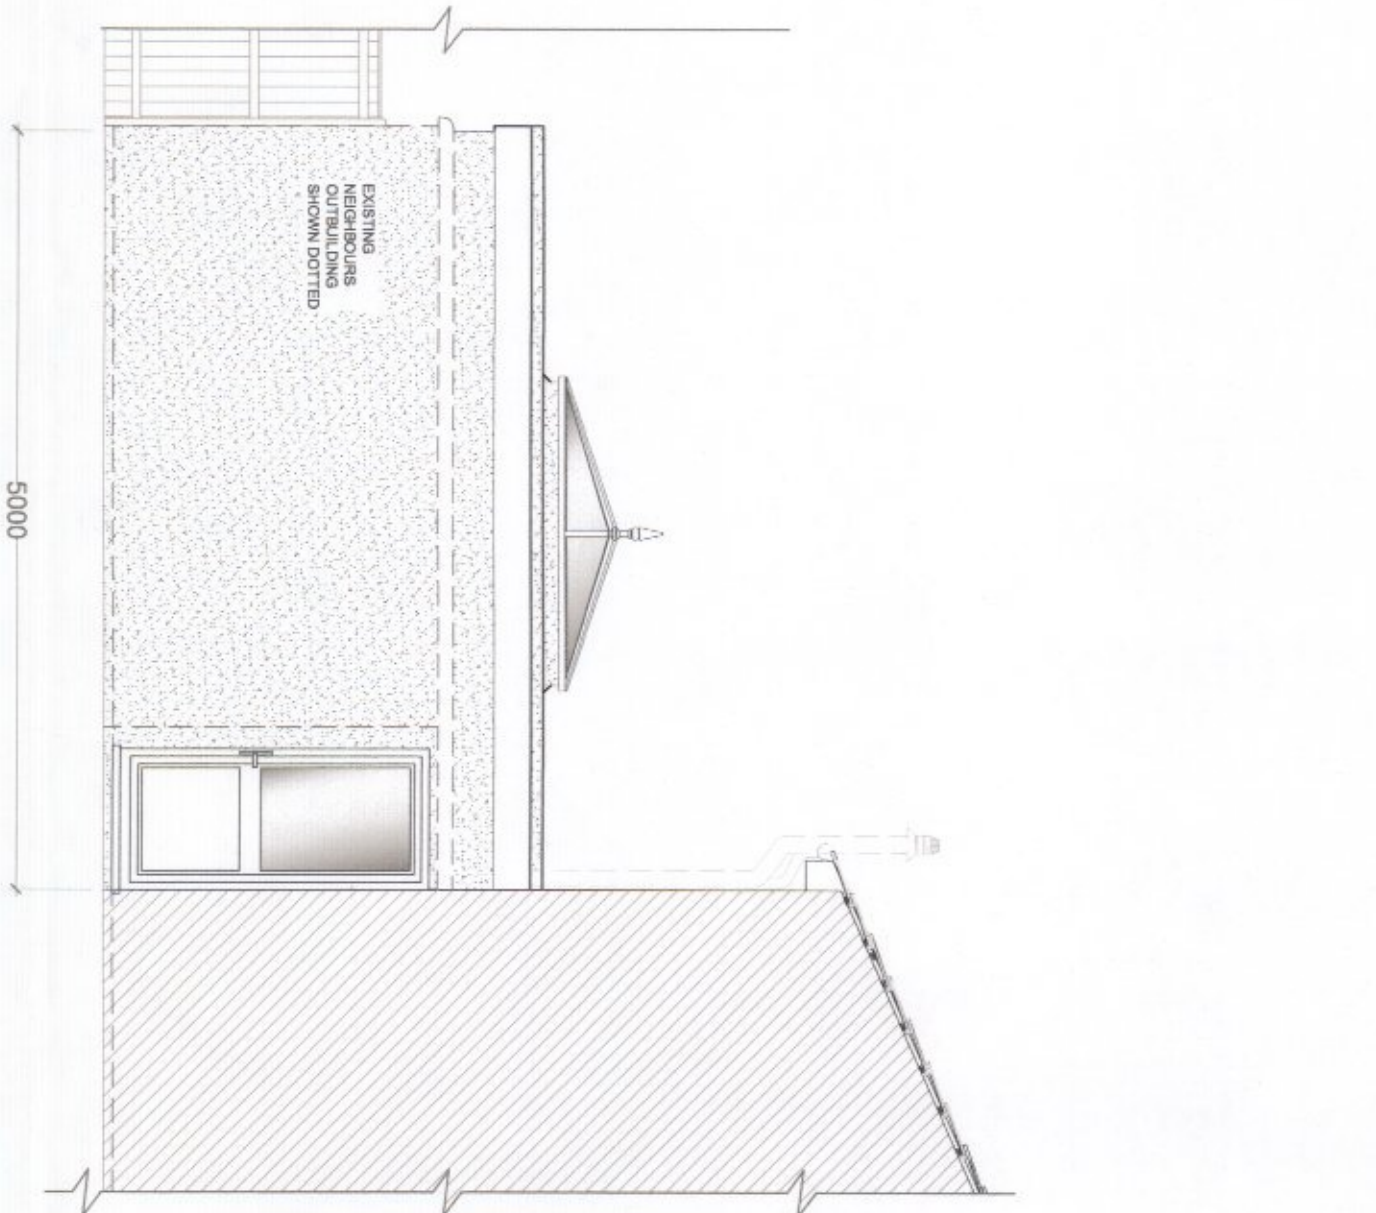


11 PROPOSED SIDE ELEVATION
1:50

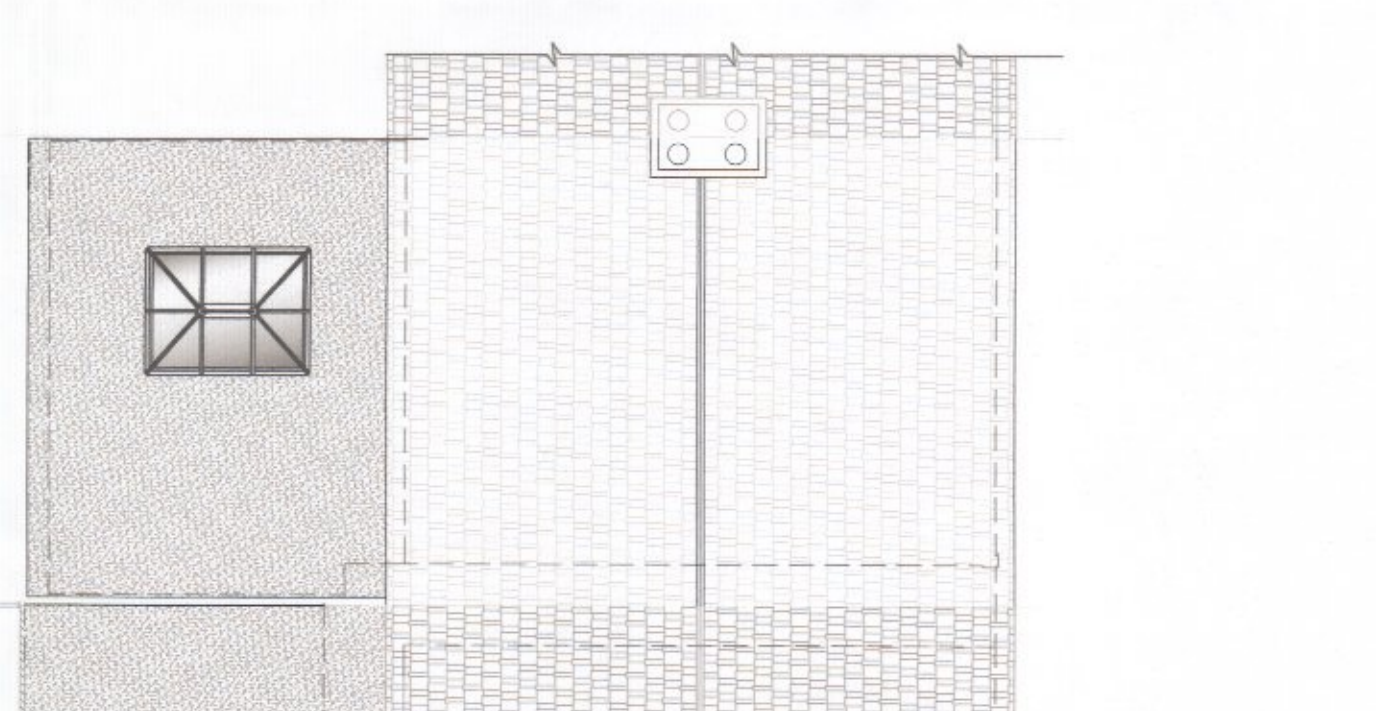


12 PROPOSED ROOF PLAN
1:100

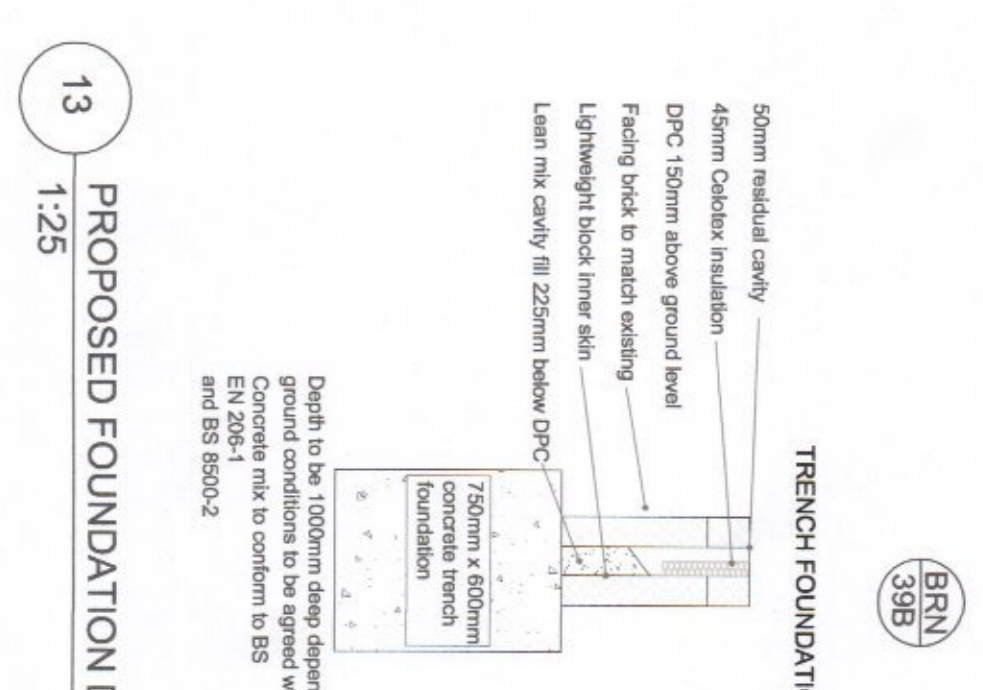


13 PROPOSED FOUNDATION DETAIL
1:25

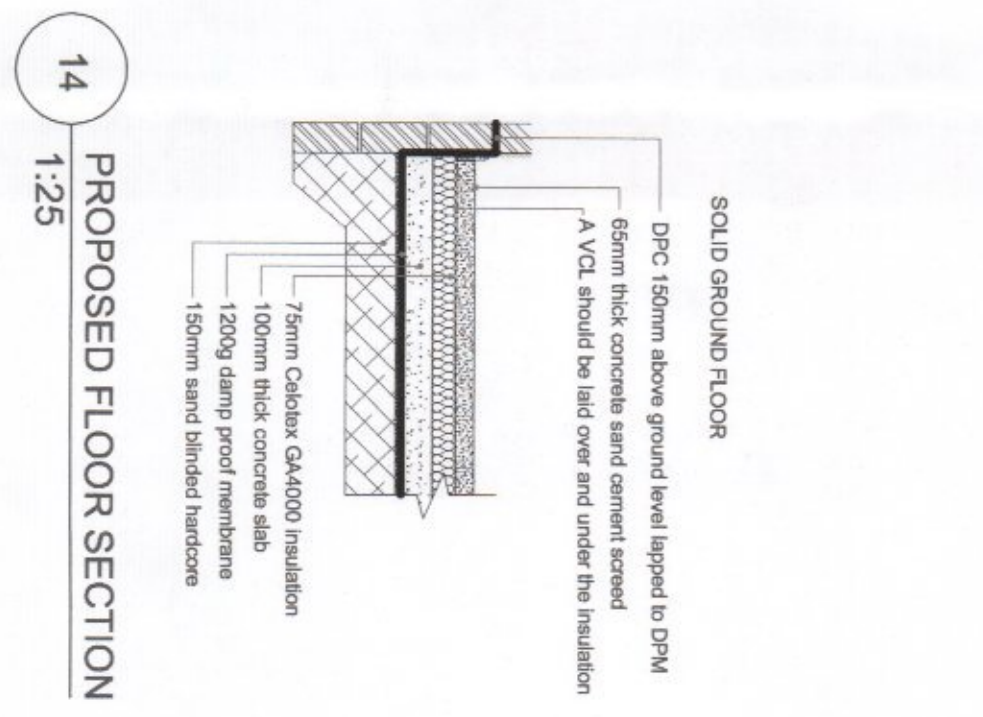


14 PROPOSED FLOOR SECTION
1:25

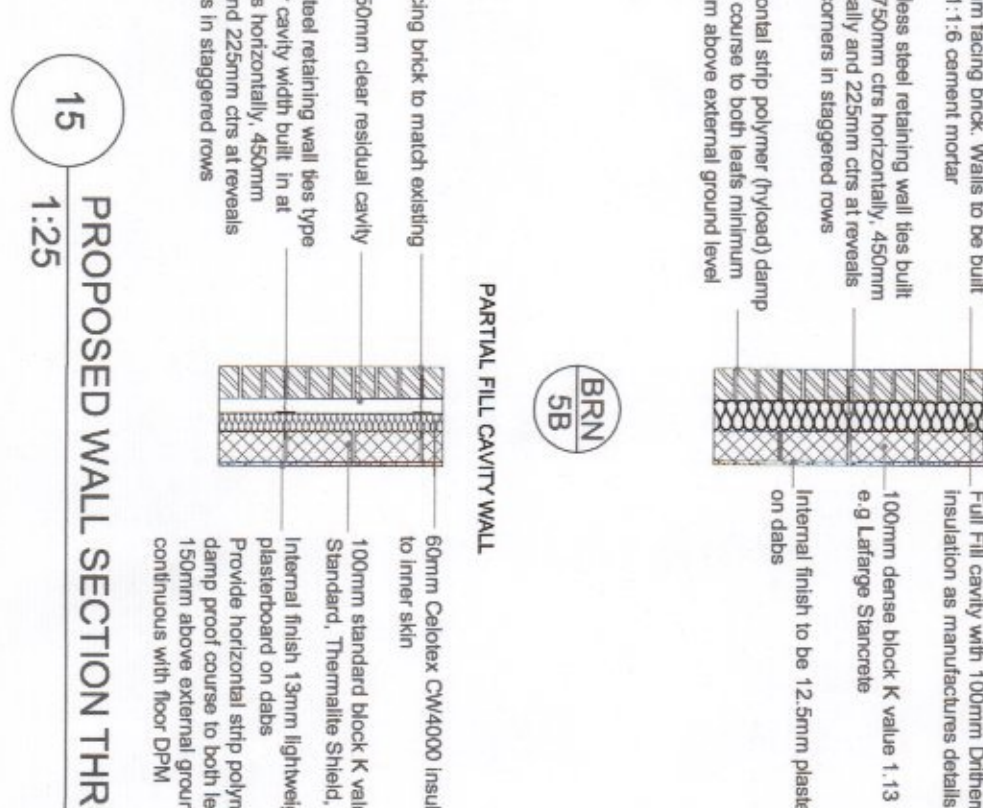

15 PROPOSED WALL SECTION THRU
1:25

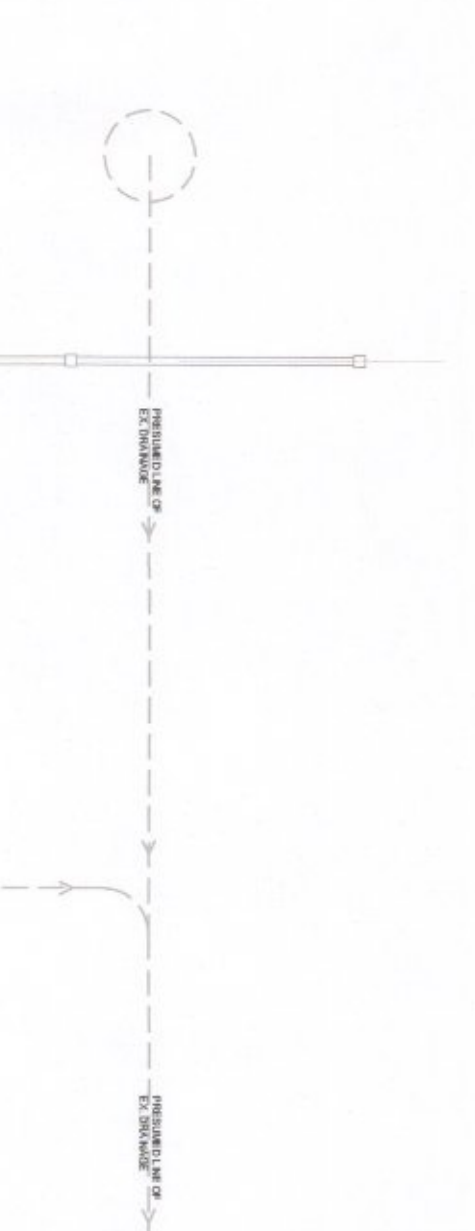


16 EXISTING GRD FLOOR PLAN
1:30

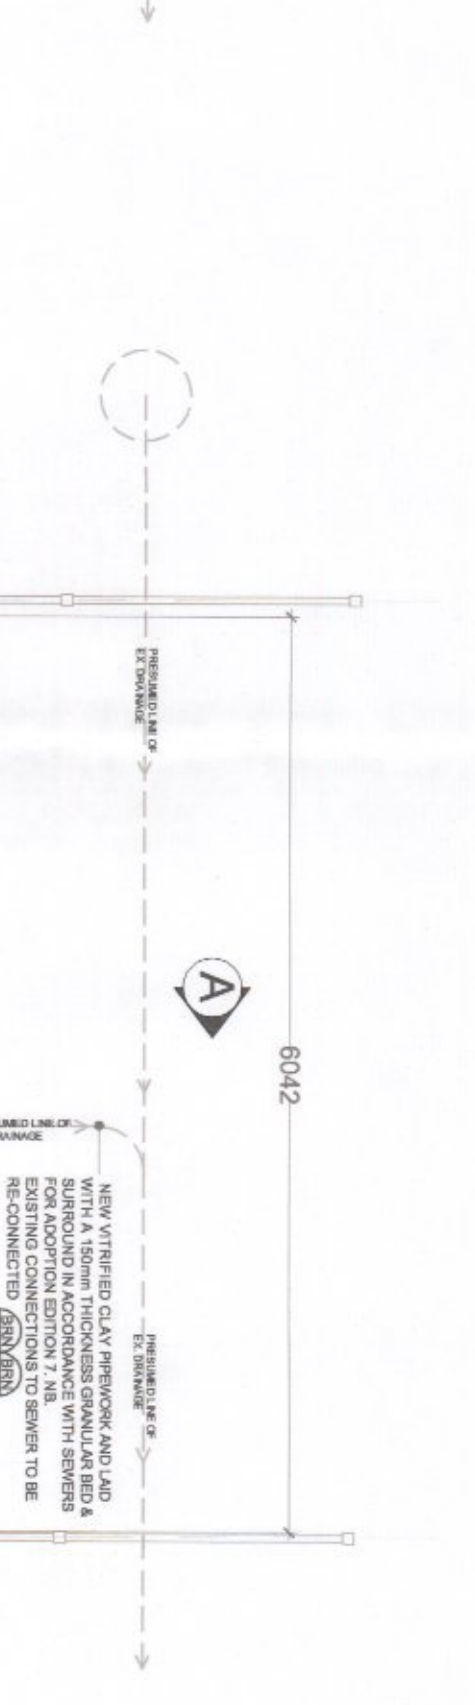


17 PROPOSED GRD FLOOR PLAN
1:50



18 PROPOSED GRD FLOOR ROOF JOIST LAYOUT
1:30

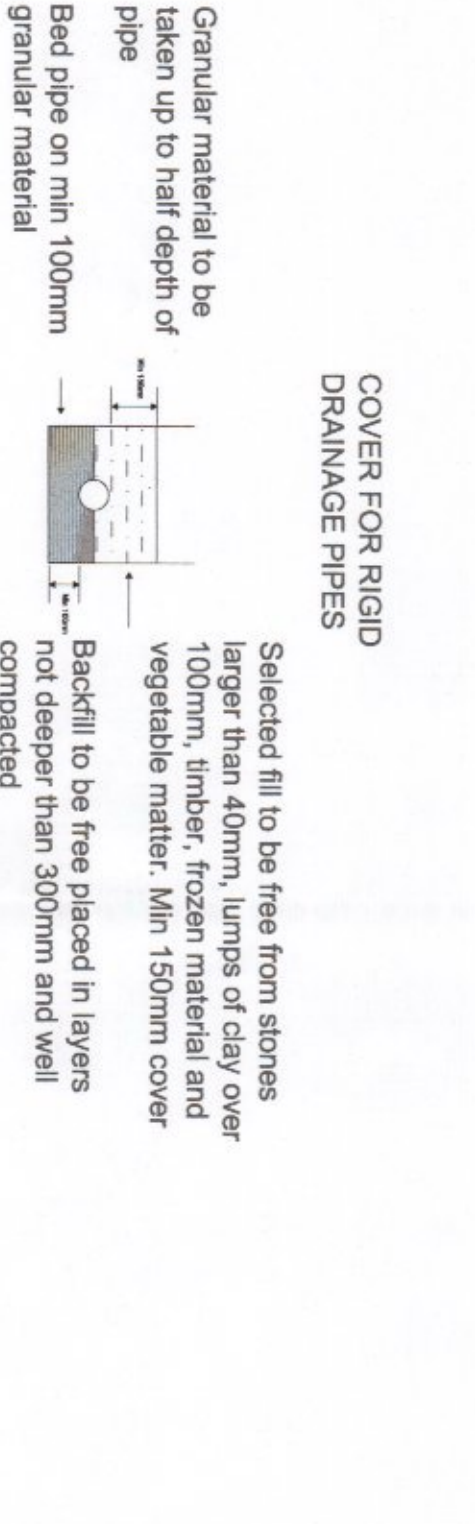

19 PROPOSED U/GRO. PIPE DETAIL
1:25

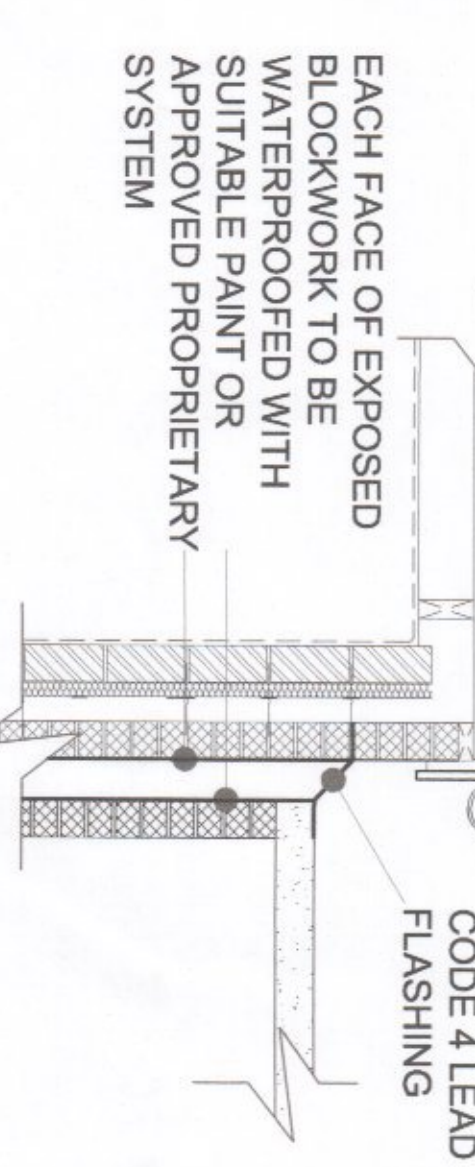

20 PROPOSED DETAIL BETWEEN BUILDINGS
1:20



21 PROPOSED SECTION THRU 'A-A'
1:30

DM designs

draw your dreams - with a building

DRAWING NO. 1 OF 1

WOODHAM 01A

SCALE: 20.04.2017

VARIES: A

REVISION: A

AO

1

BRN

28 APR 2017

HBC Development Control

MODIFICATIONS

28 APR 2017

ISSUE

TITLE

PROPOSED SINGLE STOREY REAR EXTENSION

CUSTOMER

J WOODHAM

5 BATTENS WAY, LEIGH PARK, HAVANT

HAMPSHIRE, PO9 2DX

NOTE: DRAWING WOODHAM 01A TO BE USED IN CONJUNCTION WITH ASSOCIATED BUILDING REGULATION NOTES WOODHAM /BRN. DIRECTIONAL NORTH ARROW SHOWN ON BLOCK & LOCATION PLANS WOODHAM /BLP.

DETAILS AND DIMENSIONS OF ALL LEVELS OF PROPOSED PLANS TO BE CHECKED ON SITE BY APPOINTED CONTRACTOR PRIOR TO ANY COMMENCEMENT/ORDERING OF MATERIALS OF WORK. ANY QUERIES, VARIATIONS OR DISCREPANCIES DIRECTED TO CLIENT DM DESIGNS ACCEPTS NO RESPONSIBILITY IN ANY PART ON DRAWINGS UNLESS OTHERWISE AGREED PRIOR.

BRN DENOTES ATTACHED BUILDING REGULATION NOTES