


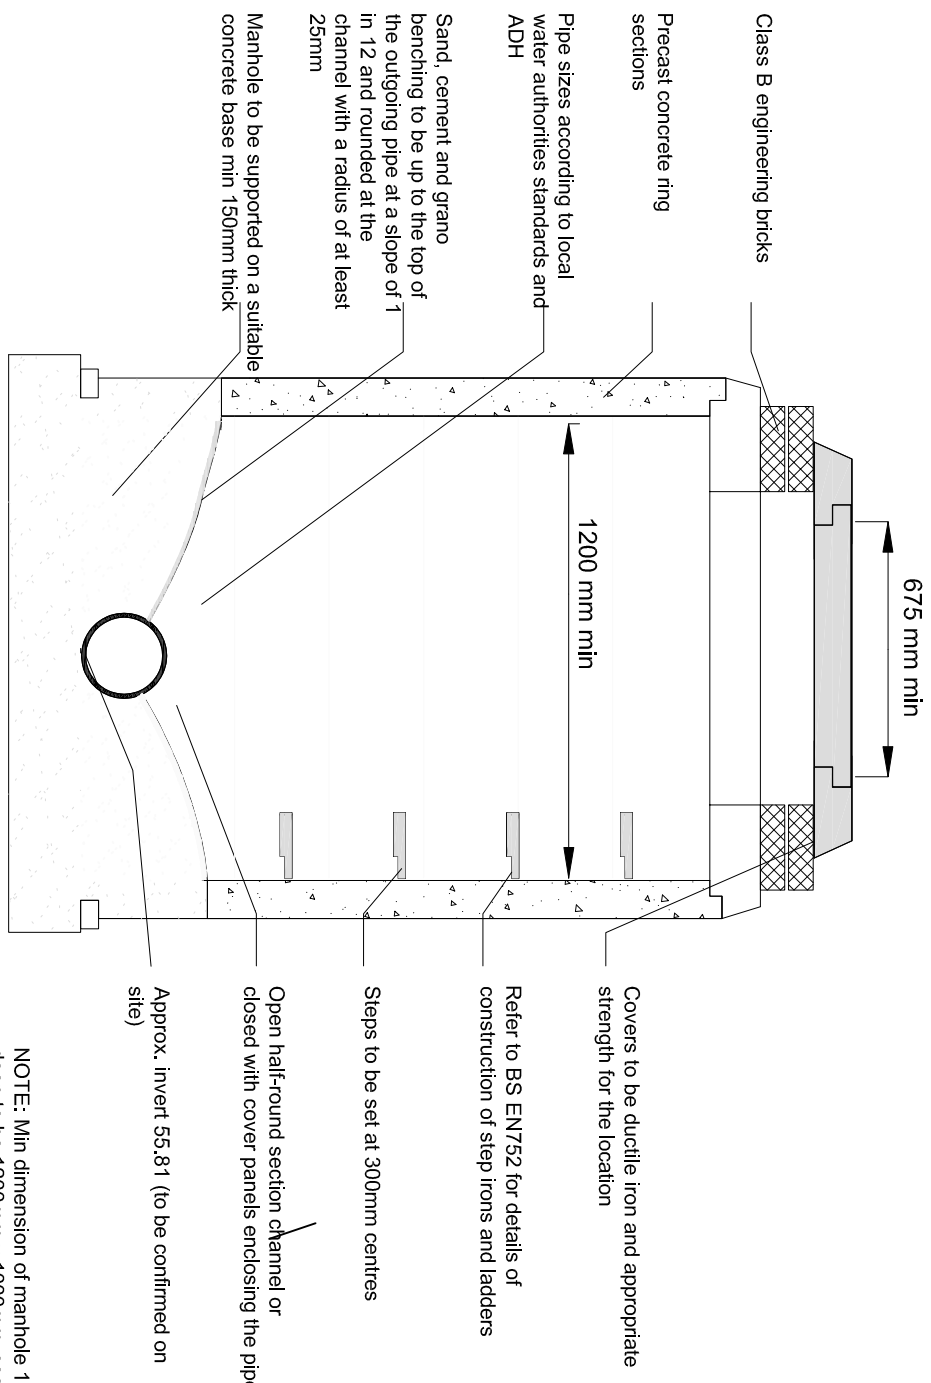


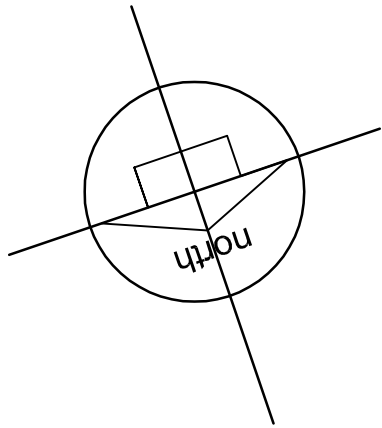

NOTE: Min dimension of manhole 1.5m deep to be 1200mm x 1000mm, see ADH Table 2 for details

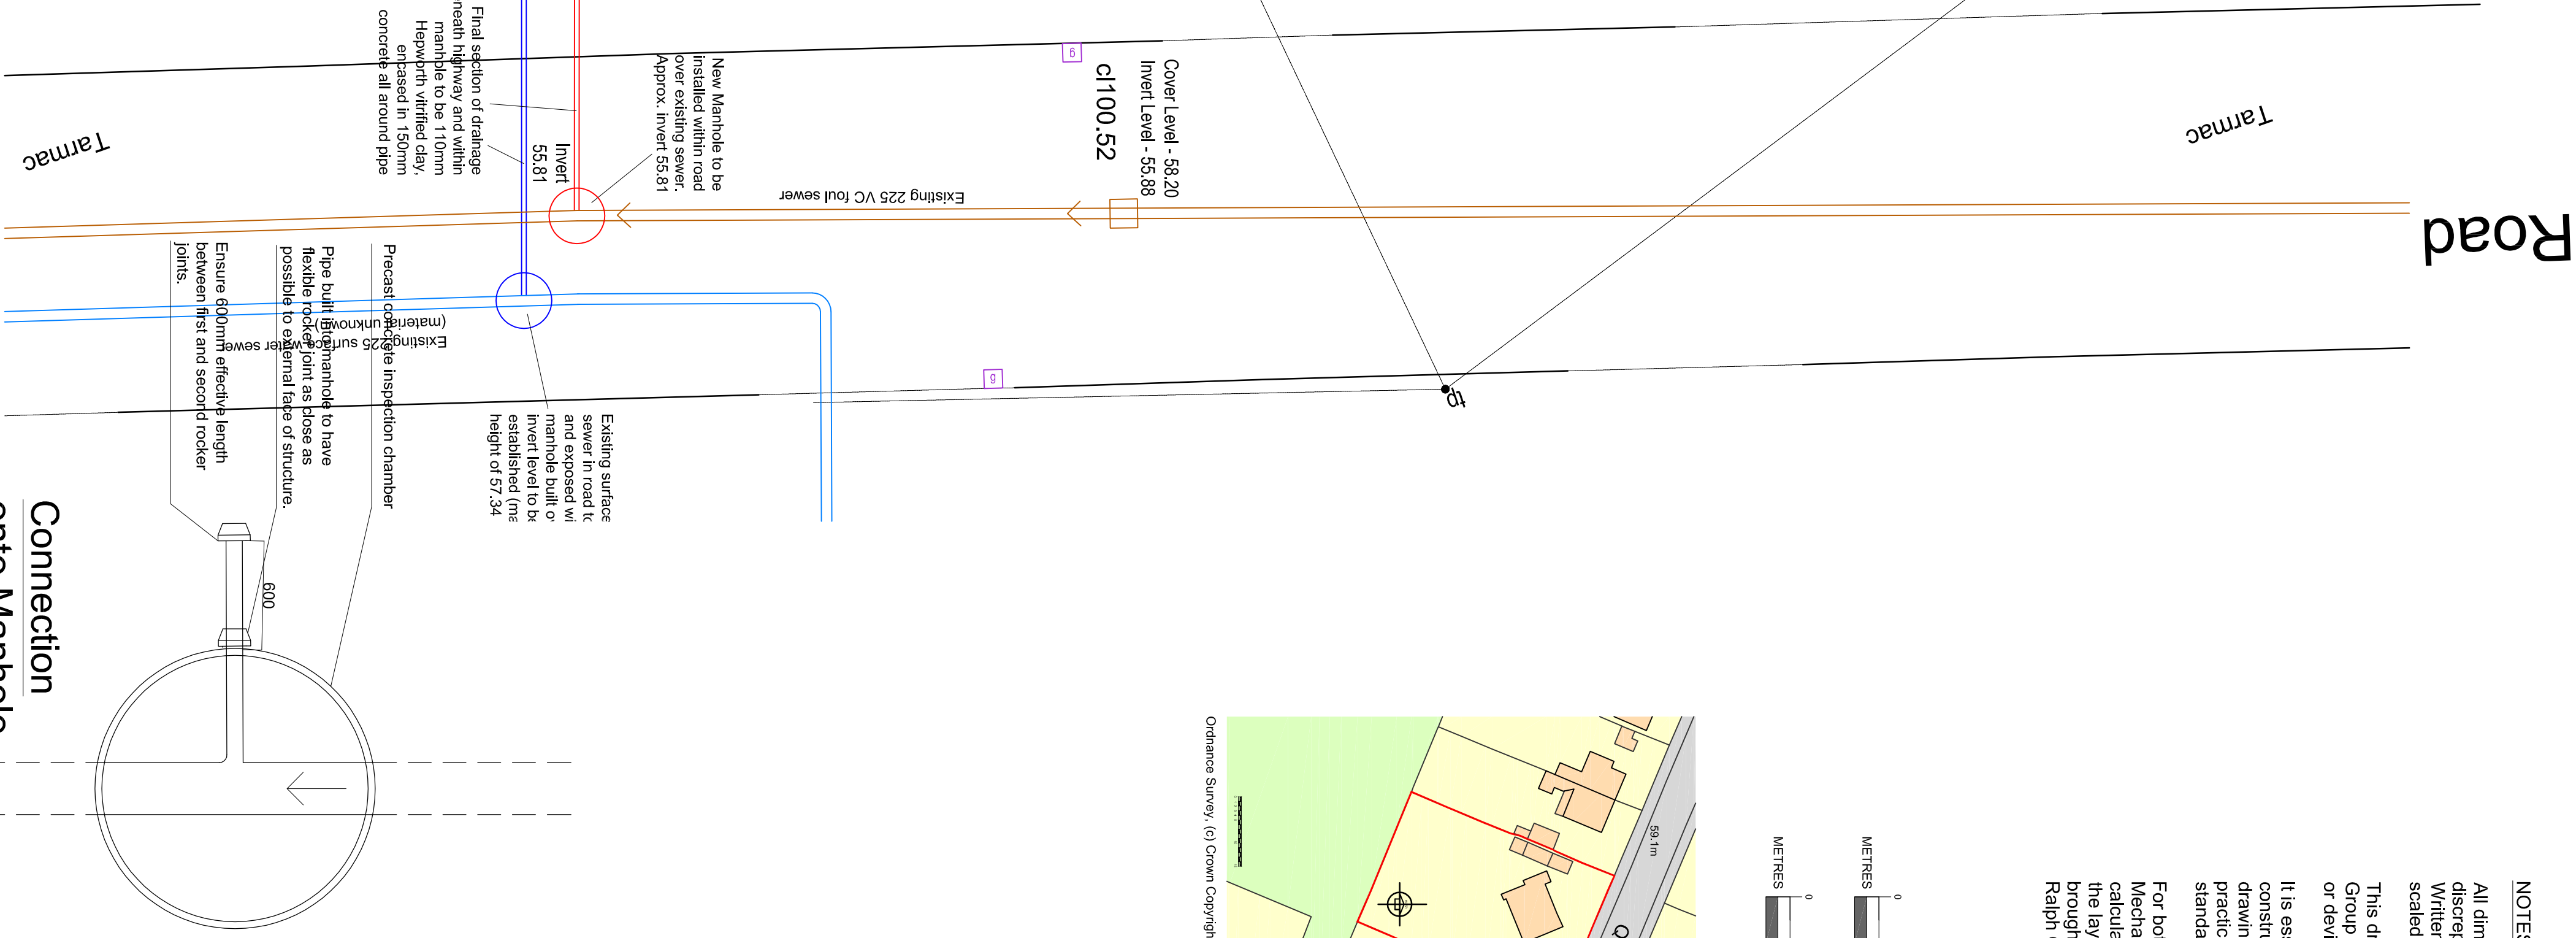

Manhole Detail 1:20

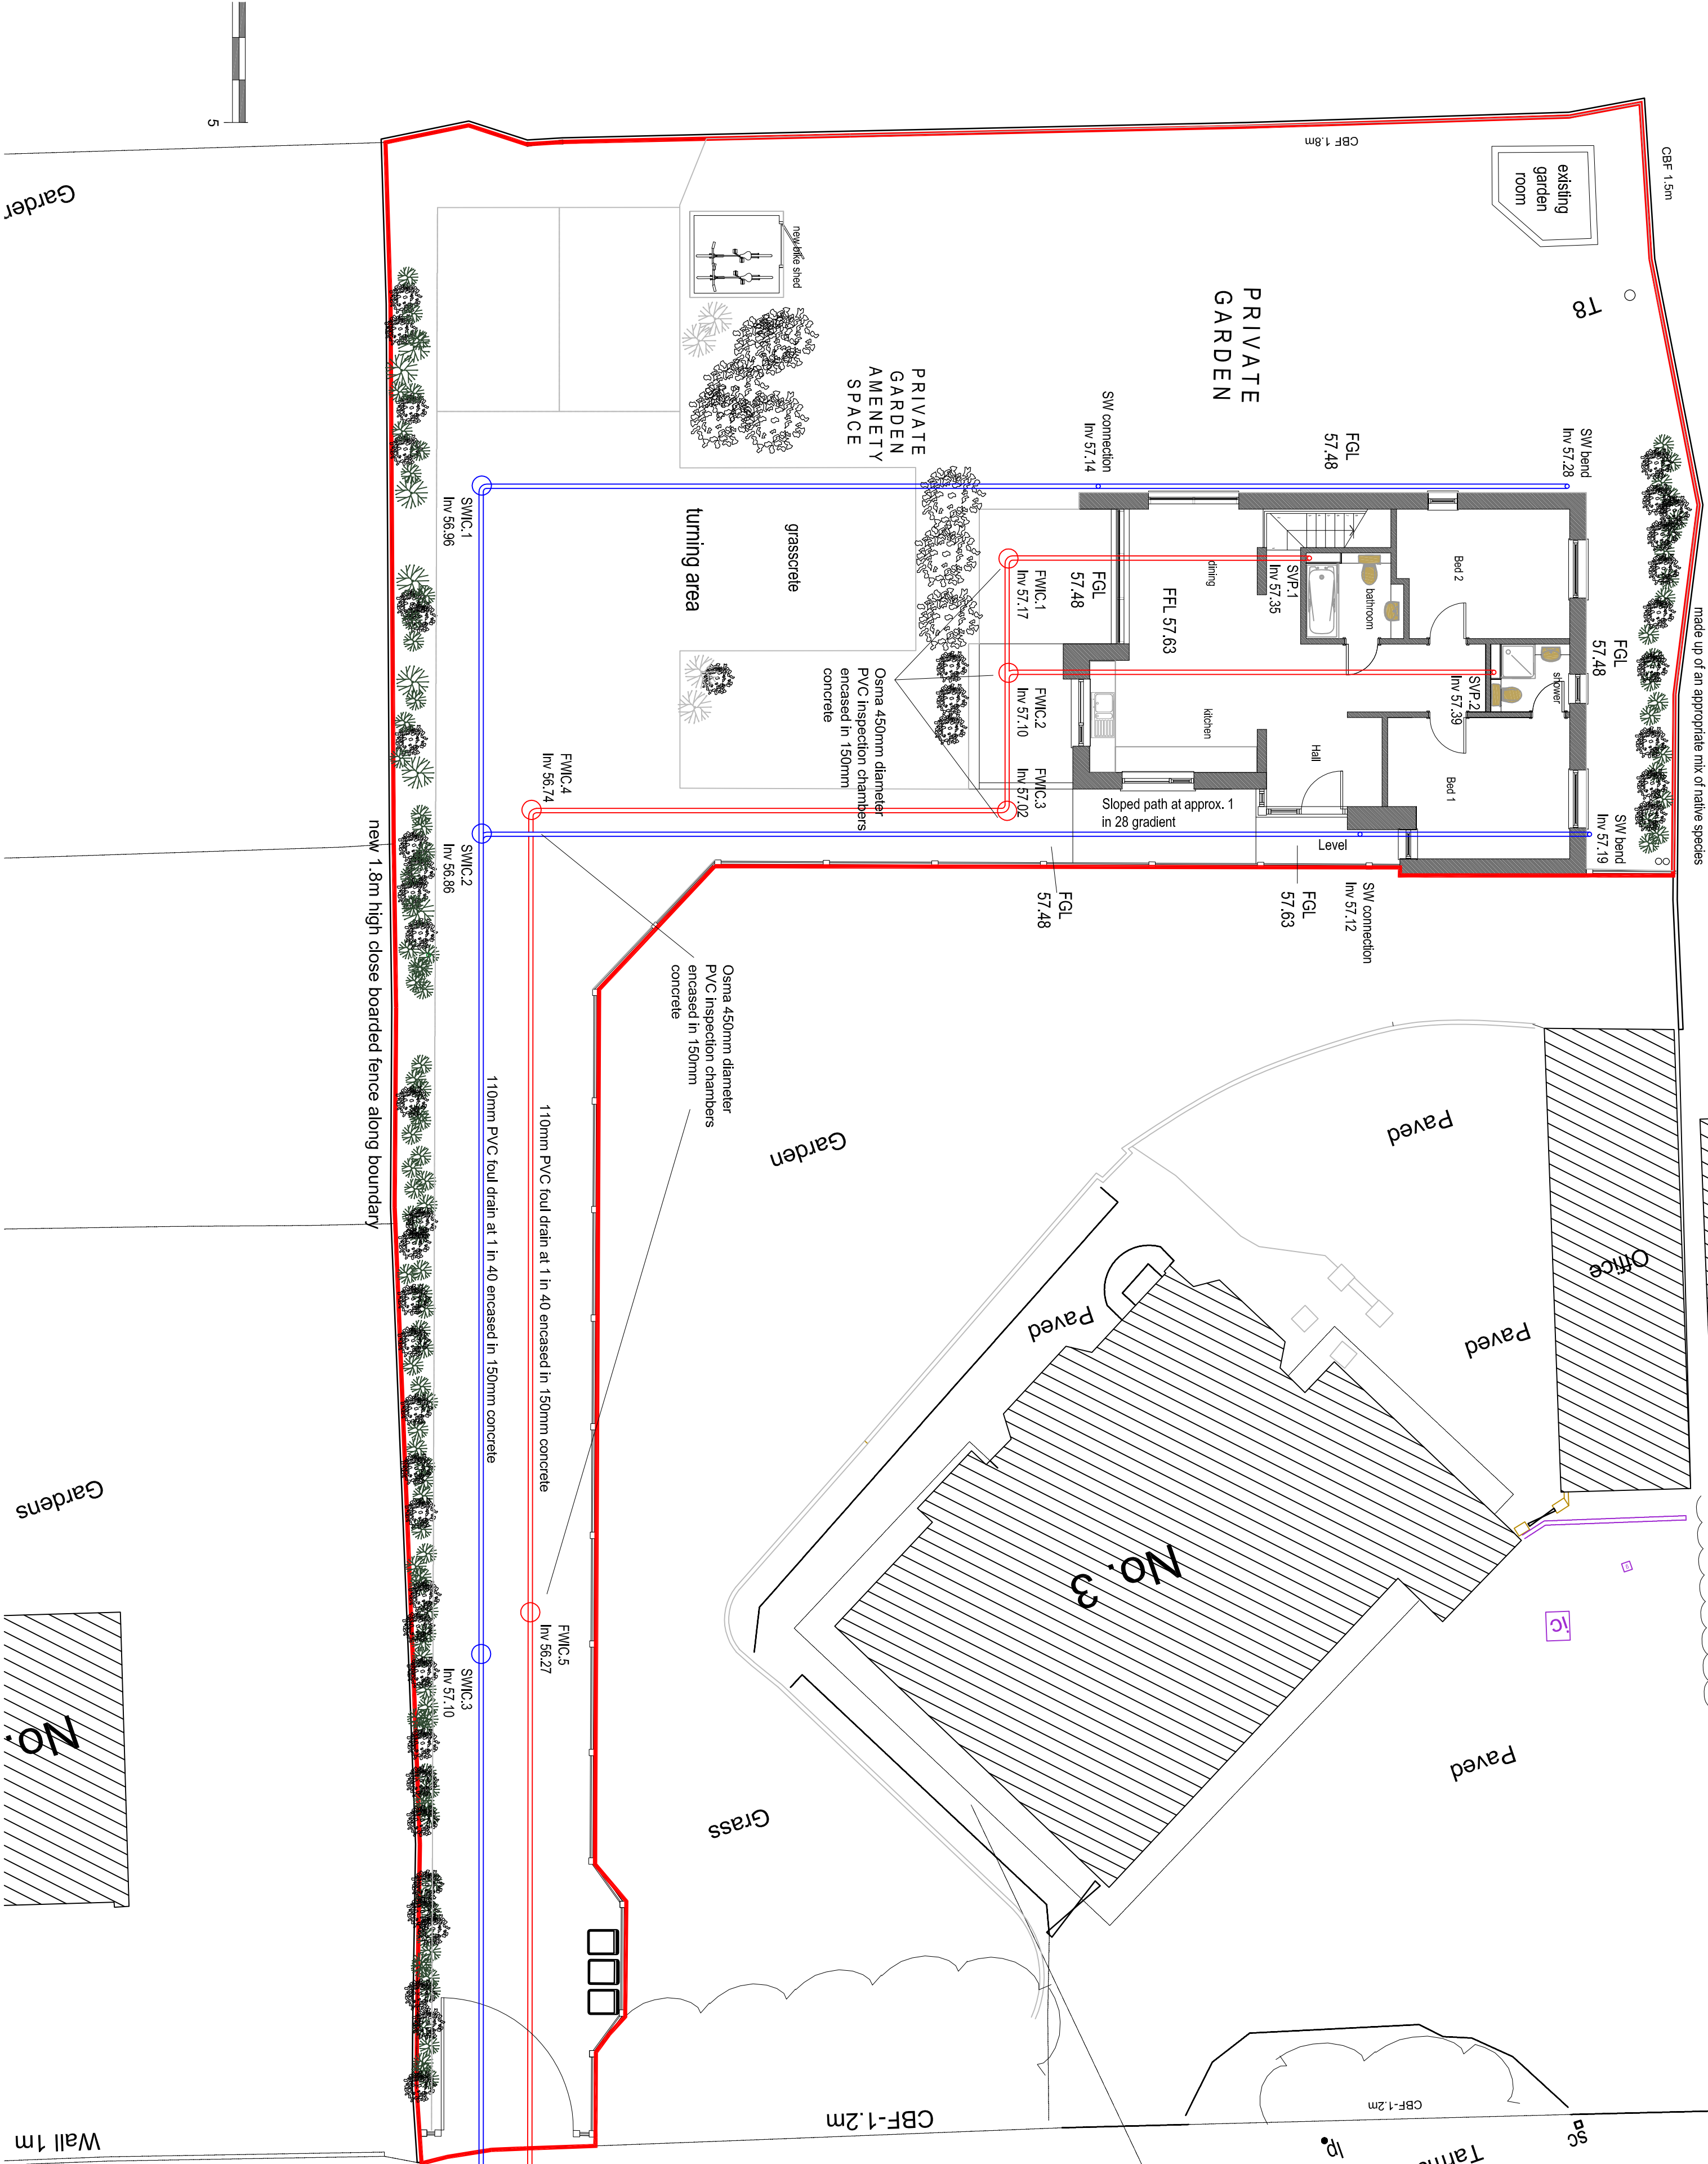



NOTES:

All dimensions to be checked on site and any discrepancy notified to The Martin Ralph Group. Written dimensions are to be used in preference to scaled dimensions.

This drawing is the property of The Martin Ralph Group and must not be reproduced, in part or whole, or deviated from, without their permission.

It is essential that prior to commencement and during construction works, the contractor reviews the drawings and specification and discusses with the practice any inconsistencies, anomalies, non-industry standard features or other concerns.

For both pricing and construction purposes Structural, Mechanical and Electrical Engineers designs, calculations and sizes etc are to take preference over the layout drawings. Any discrepancies are to be brought to the immediate attention of The Martin Ralph Group.

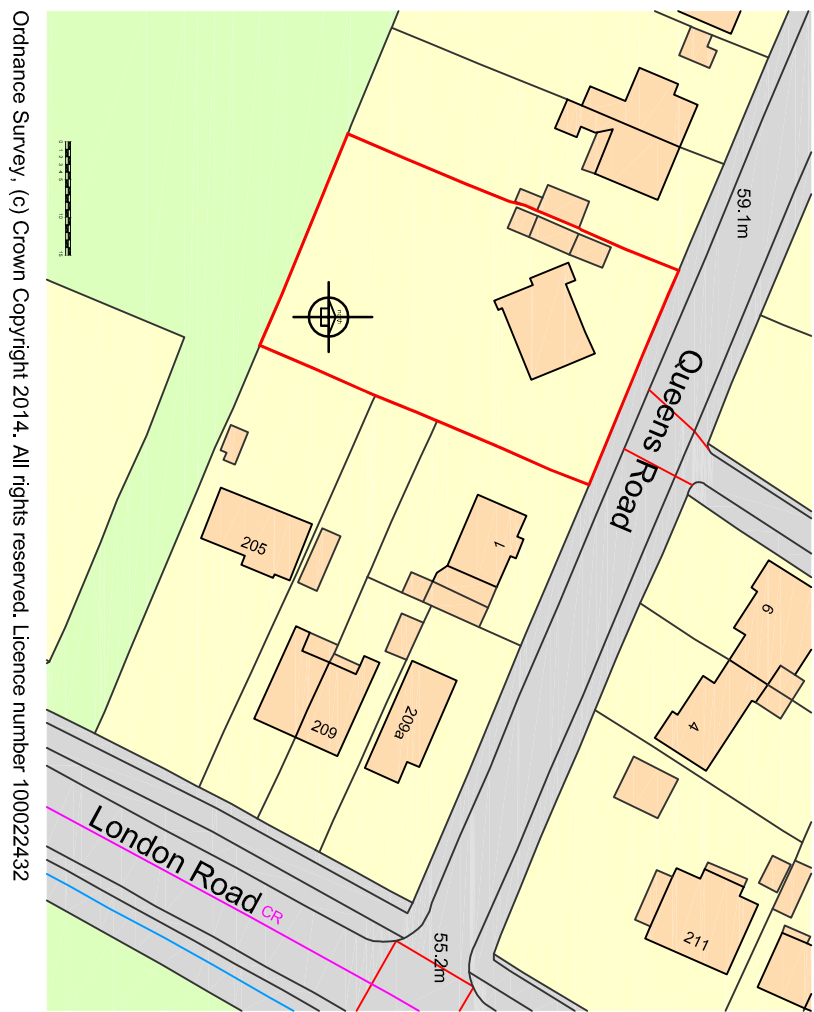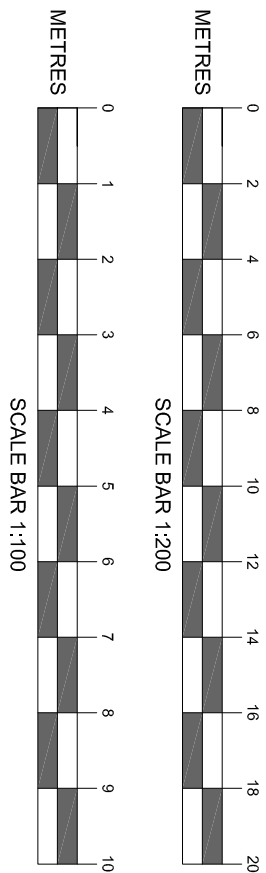

Ordnance Survey, (c) Crown Copyright 2014. All rights reserved. License number 100022432

AMENDMENTS	DATE
C	LEVELS CONFIRMED SURFACE WATER TO DRAIN TO SW SEWER 07/05/2017
CLIENT	
MR. G. COOK 3 QUEENS ROAD COWPLAIN HAMPSHIRE PO7 7SB	
PROJECT	
PROPOSED NEW DWELLING 3 QUEENS ROAD COWPLAIN HAMPSHIRE PO7 7SB	
DRAWING TITLE	
Drainage Plan	
DATE	24/03/2016
SCALE	As indicated @ A1
DRAWING NO.	16.367 SP 05
REVISION	C
MARTIN RALPH GROUP	
CHARTERED SURVEYORS ARCHITECTS & ENGINEERS	
11 Dropson House Halsall Court Ryde, PO33 1JH Hampshire PO3 7SB	
www.martinralph.co.uk info@martinralph.co.uk T. 023 9225 7711 F. 023 9225 7712	