


308 Care Home South Elevation

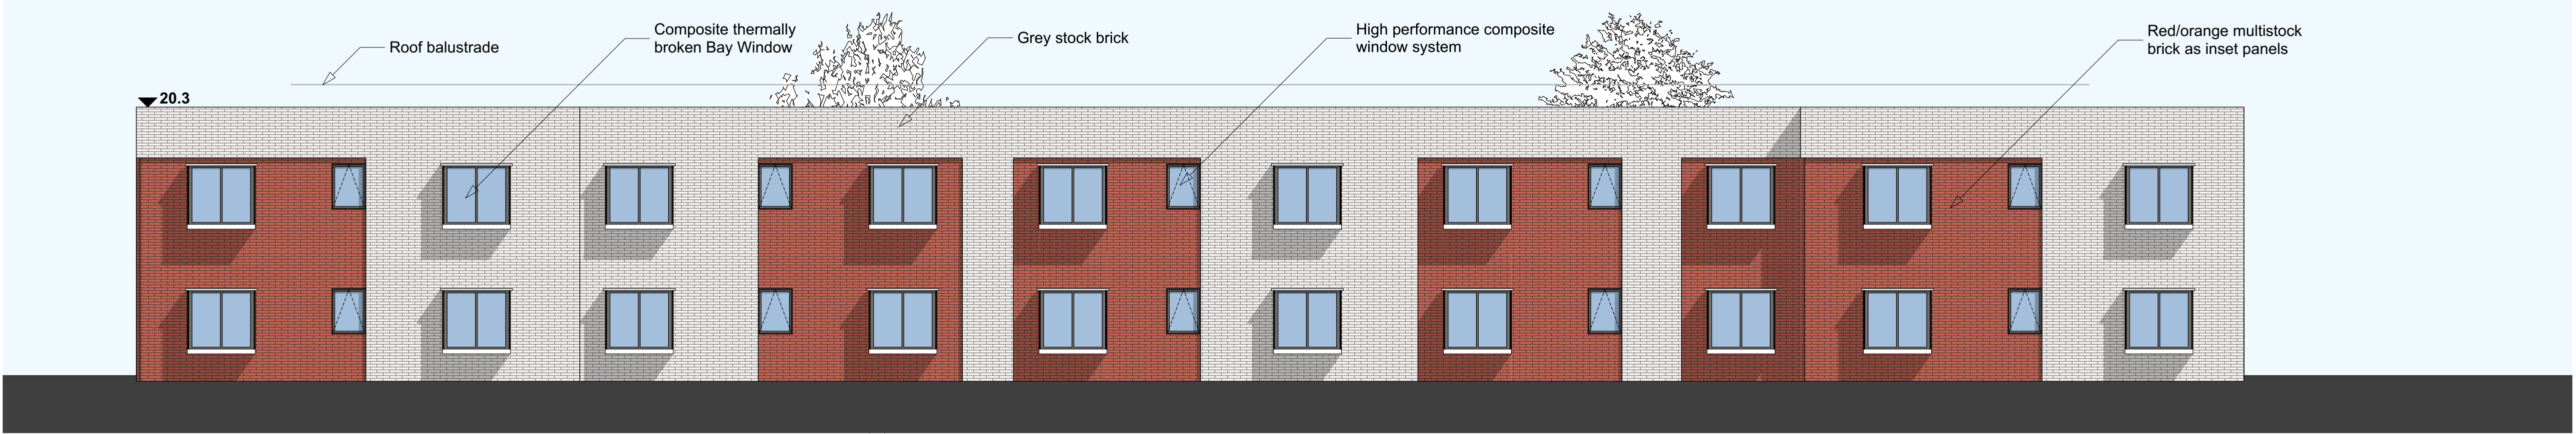


309 Care Home West Elevation



310 Care Home North Elevation



311 Care Home East Elevation

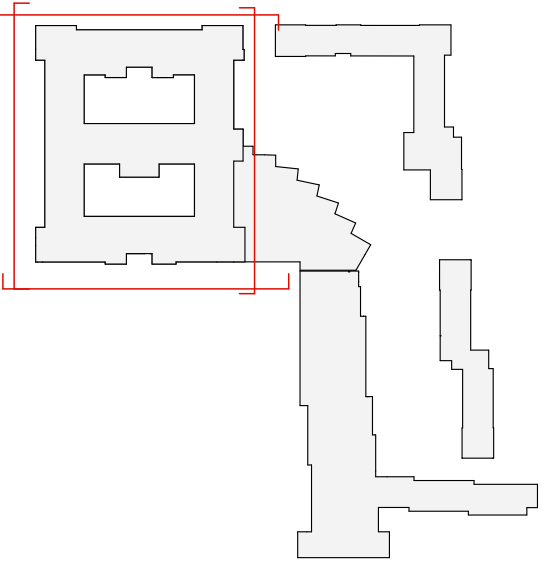

© Penoyre & Prasad LLP
Do not scale from this drawing.
Dimensions are to be verified on site prior to construction.
Ordnance Survey Data reproduced by permission of Ordnance Survey®, on behalf of Her Majesty's Stationery Office. © Crown Copyright. All rights reserved.

E	23/10/17	RS/GP	Changes to HUB, Extracare, Supported Living
D	18/01/16	RS/IPL	Tender Stage 1
C	23/03/15	VW/RS	Planning
B	11/03/15	VW/RS	Information
A	05/03/15	VW/RS	Information
Rev	Date	Prep/Check	Description

Penoyre & Prasad



28-42 Banner Street
London EC1Y 8QE
020 7250 3477
penoyreprasad.com

Client
Hampshire LivingSpace

Project
Oak Park Health & Wellbeing Campus

Drawing Title
Care Home Elevations 1

Drawing Status
Tender Stage 1

Date	05.03.2015	Scale	1:100 @ A1 / 1:200 @ A3
Drawing Number		Revision	

598-G-304

E