



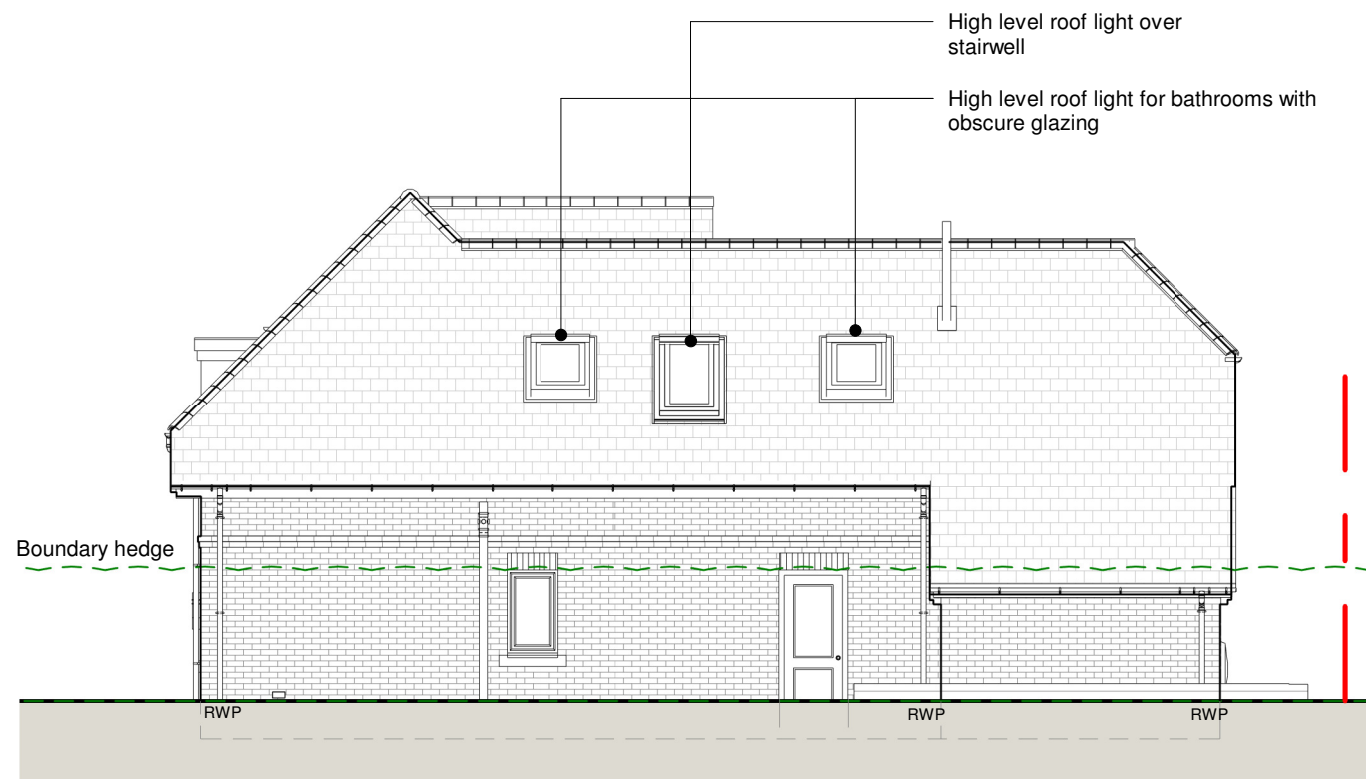

## SIDE (NORTH EAST) ELEVATION

Scale 1:100

(As per approved drawing App Ref: APP/16/01174)

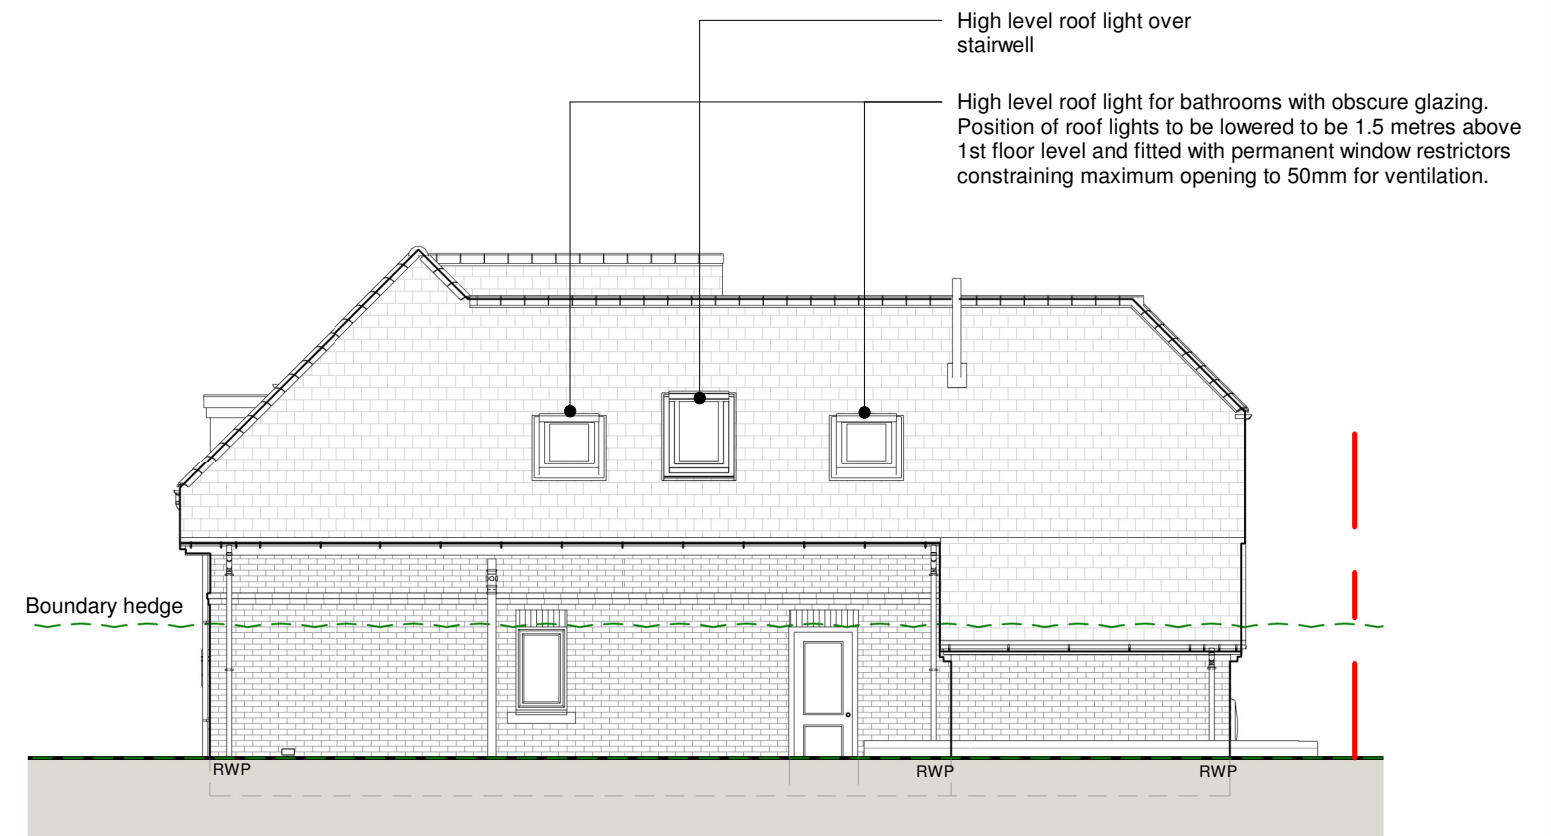

## PROPOSED SIDE (NORTH EAST) ELEVATION

Scale 1:100



Proposed restrictor "Jackloc Swivel/Stud" permanent window restrictor, installed to restrict opening to 50mm

### External Materials

Roof: Single cambered plain clay peg tile; colour brown  
Walls: Multi-Finish Face Brick and Marley Cedral Lap Weatherboard  
Windows: White powder coated aluminium/ uPVC frames  
Guttering: GRP White

Style Front Holdings Ltd

RO 114 London Road, Cowplain, PO8  
8HB

© 2017 - The contents of this drawing and the designs depicted are and remain the exclusive property under copyright of Style Front London Ltd.

Existing and Proposed North East Elevation

Project number 114LR

Date 19-10-2017

PL-2-01

Scale As indicated @ A3