


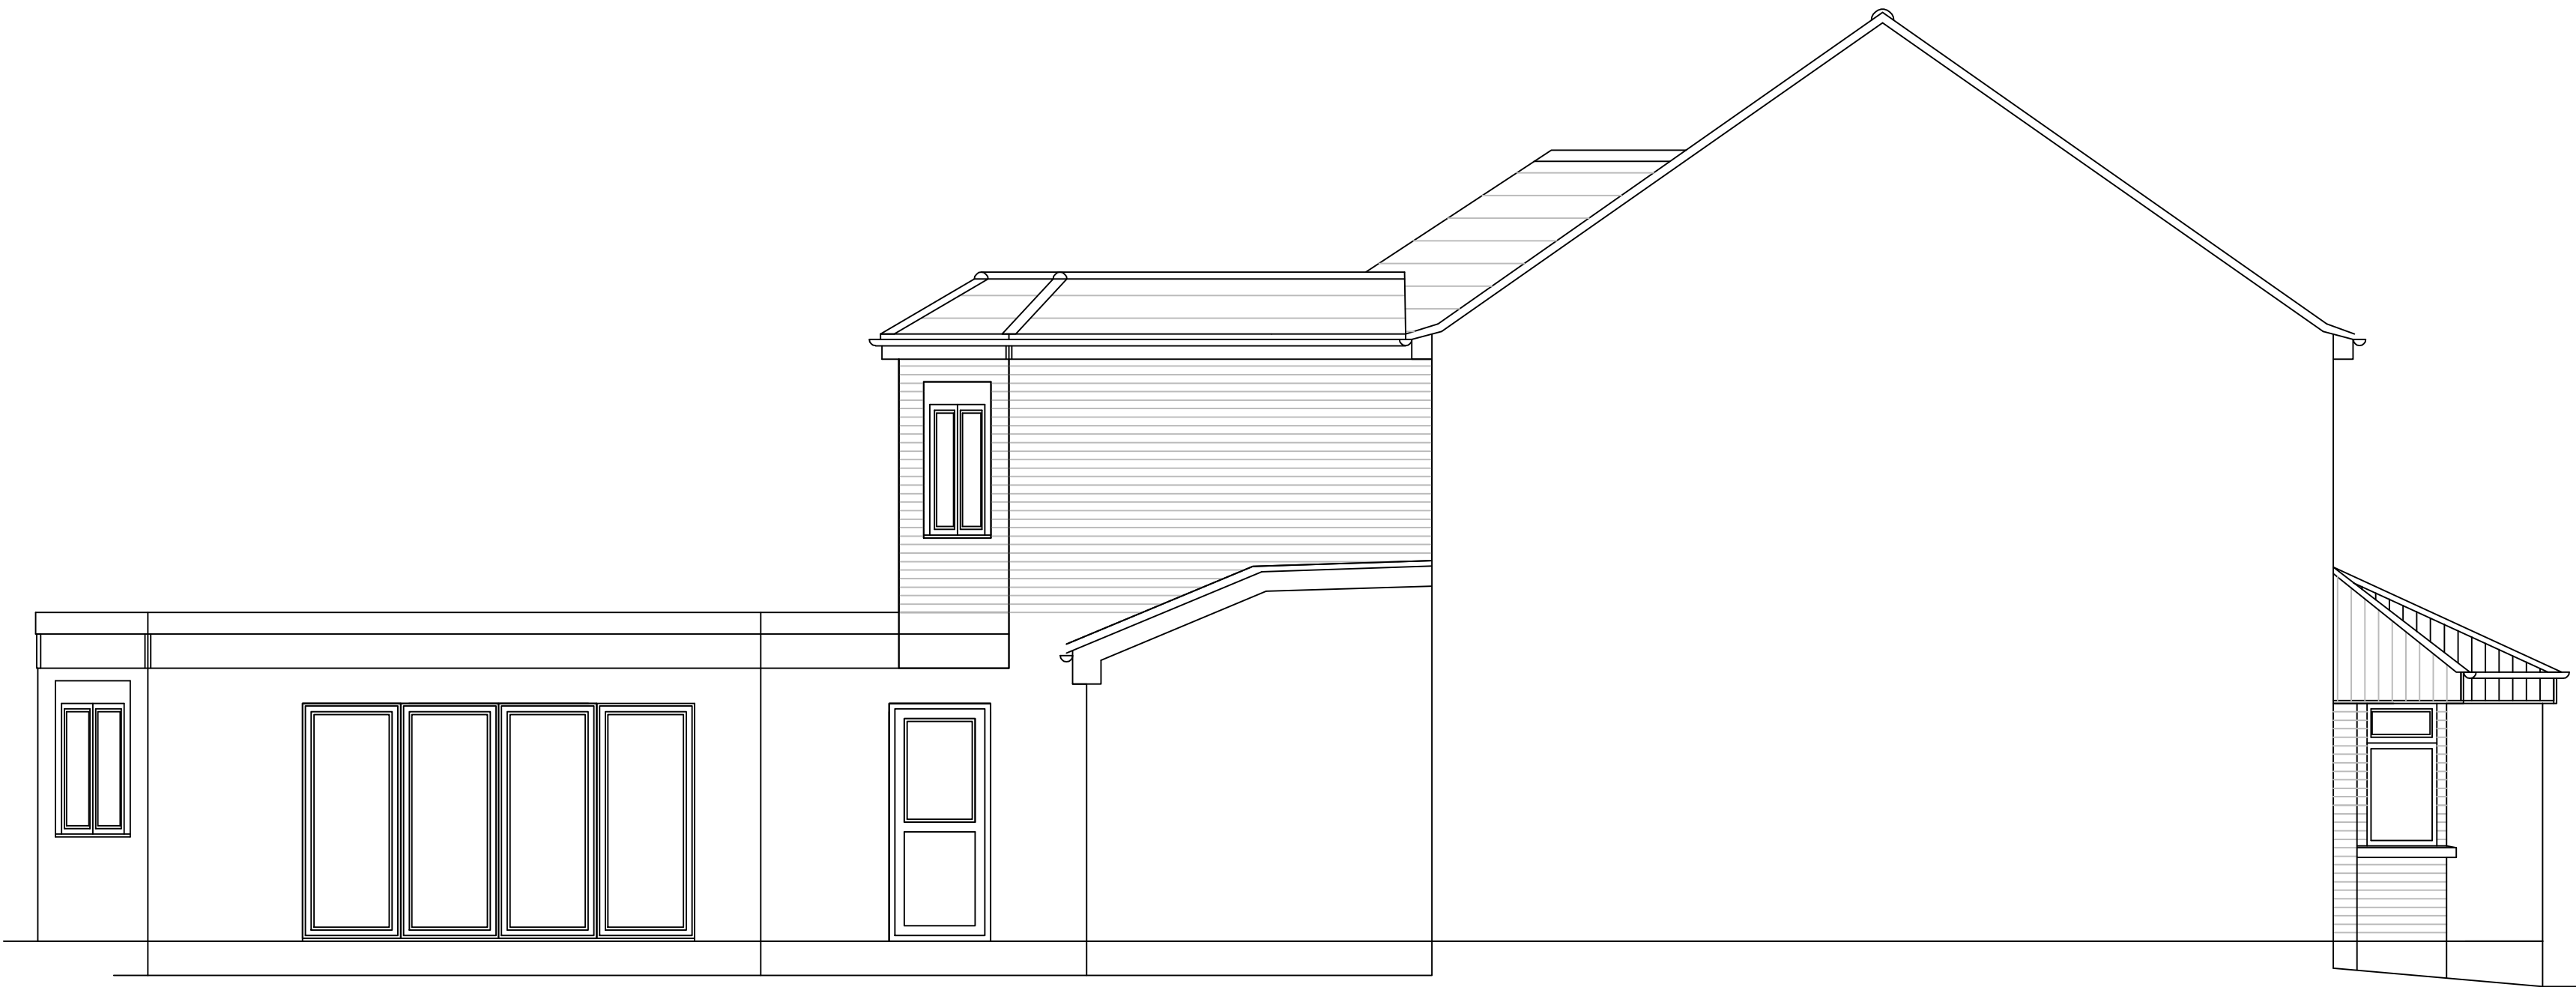

PROPOSED NORTH ELEVATION. ATTACHED SIDE OF HOUSE.

Notes:-

THIS PLAN SHOWS THE NORTH ELEVATION OF THE HOUSE DETAILING THE PROPOSED EXTENSION OVER THE GARAGE AND THE PROPOSED BAY WINDOW.

ALL DIMENIONS FOR THE PROPERTY HAVE BEEN TAKEN ON THE INITIAL SURVEY. ANY UNKNOWN HAVE BEEN ASSUMED.

ALL DIMENSIONS SHOWN IN MILLIMETRES TO BE CONFIRMED ONSITE BY CONTRACTOR.

Woodhill Design & Build
07778 527169

Produced by Peter Evans

Site address:-

**27 CORHAMPTON CRESCENT,
HAVANT, P09 3BX.**

Details:-

**TWO STOREY EXTENSION OVER THE GARAGE,
CONVERSION OF REAR OF GARAGE INTO
HABITABLE SPACE.**

Drawing title:-

PR N ELEV 01

Date:- 08/09/2017 Scale:- 1:50 @ A2

