



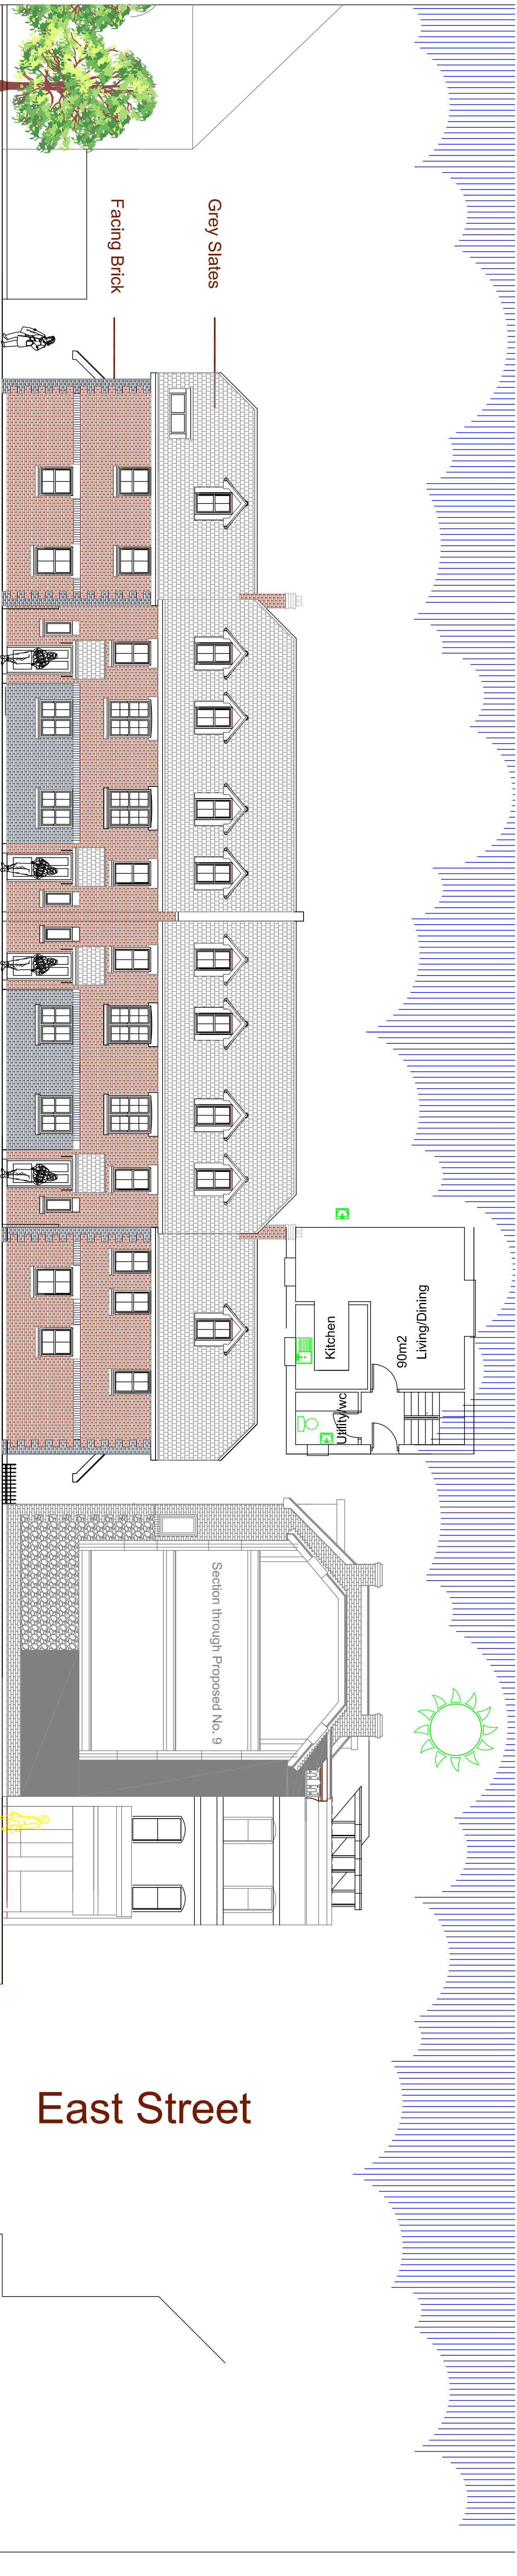

West Elevation (Buildings removed from foreground)

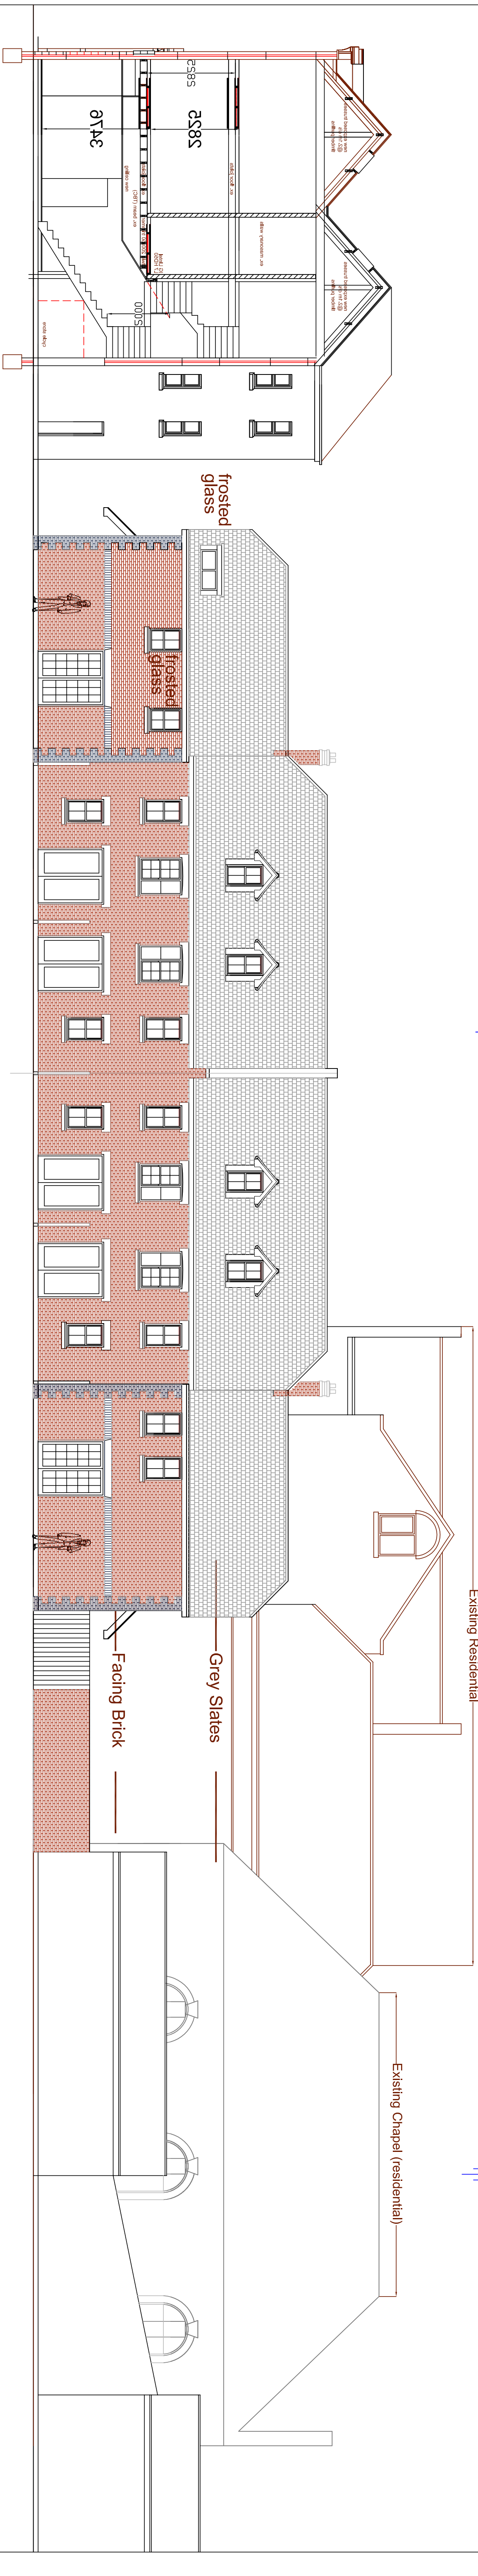

East Elevation (Buildings removed from foreground)



North Elevation South Elevation

PETER GALLOWAY PARTNERSHIP	
ARCHITECTS	
HAYANT	
TEL: 02392 483153	
E-MAIL: peter@gallowayarchitects.co.uk	
PG	
17/300/06	
DRAWING NO	
Elevations	
11, East Street - Havant	
DATE	
May 17	
REVISION B: UNIT 1 FIRST FLOOR PLAN AND WINDOWS REARRANGED AND FROSTED GLAZING INDICATED - 06/09/17 - PG	
REVISION A: WINDOWS AND MATERIALS AMENDED/CHANGED ADDED - 01/08/17 - PG	
SCALE	
1/100	
TITLE	
Residential Proposals	
DATE	
May 17	
AUTHOR	
PG	