
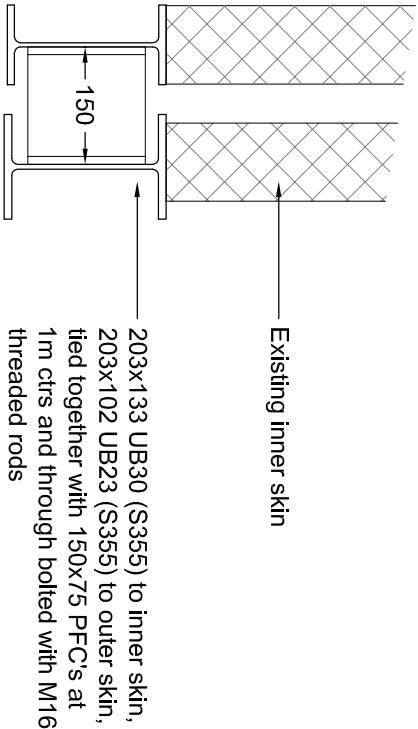


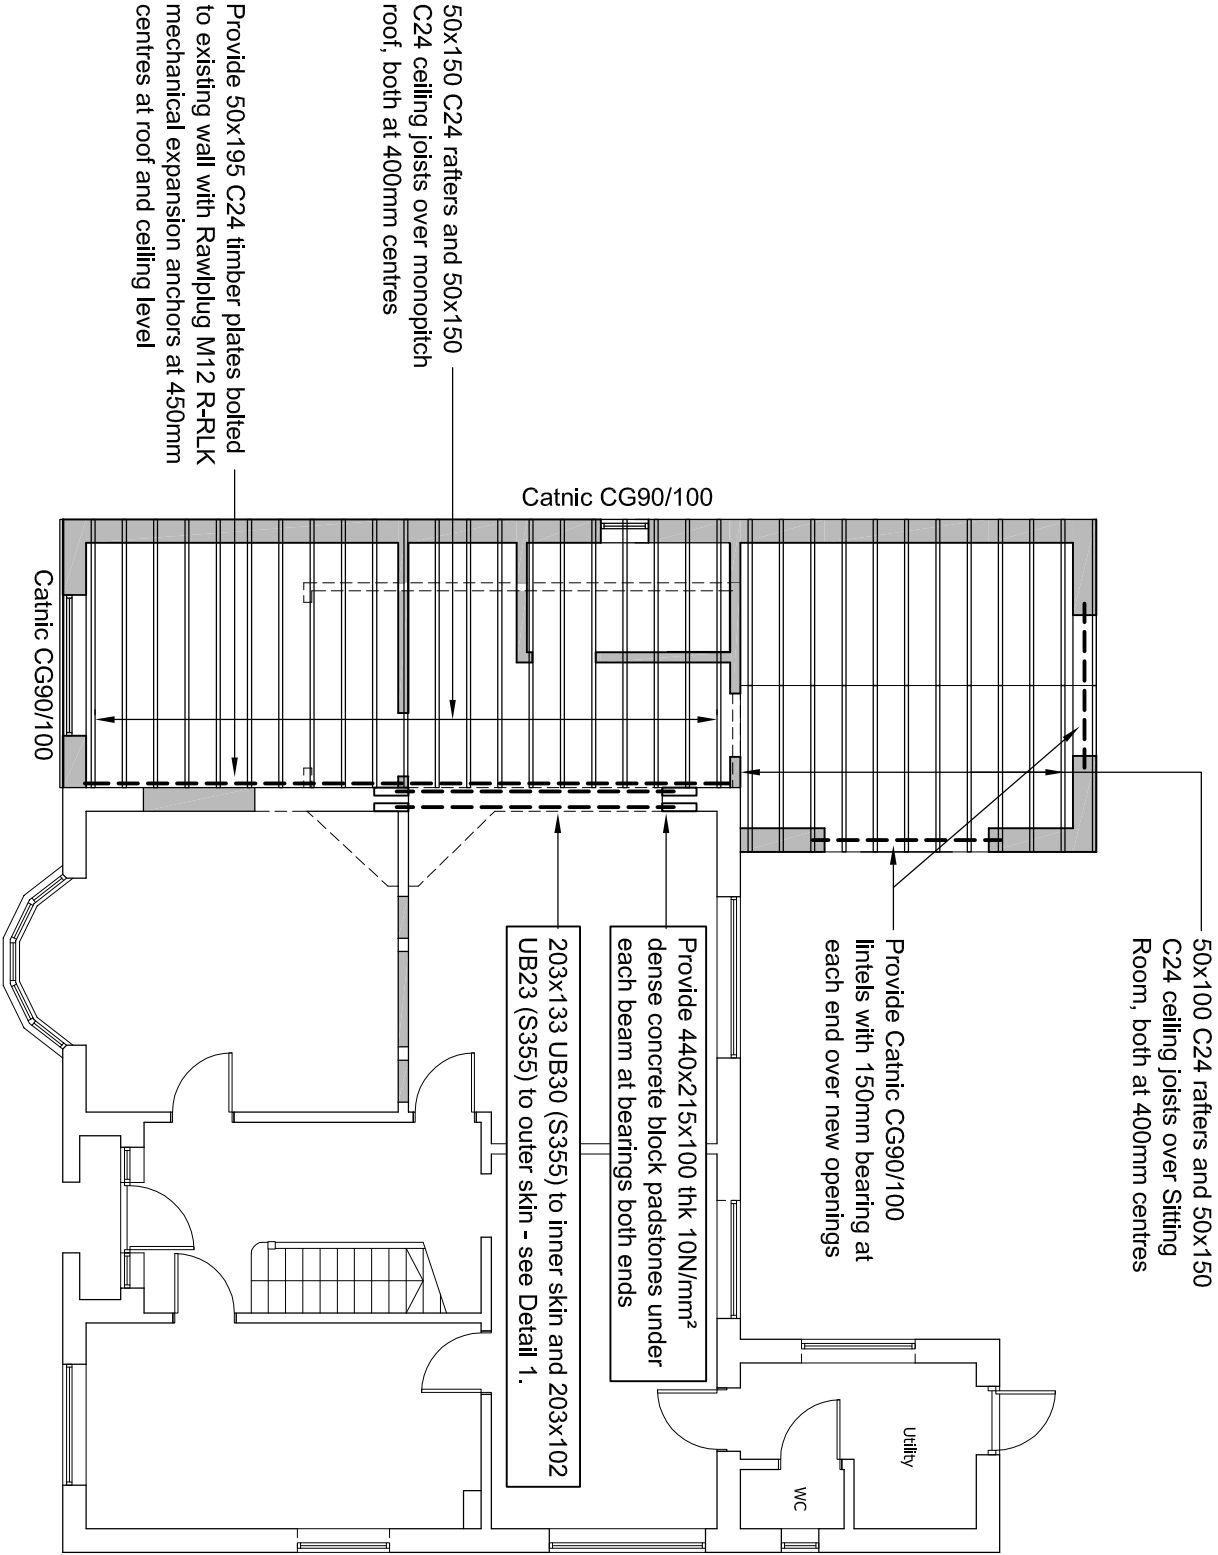

DETAIL 1
(1:10)

Rev	Description	Drawn	Appd	Date

PAG Associates Ltd
Consulting Structural Engineers
Red Oaks, South Lane, Normansland, Wiltshire SP5 2BZ
Tel: 01794 399952 Mob: 07908 126750

CLIENT
Mr and Mrs M. Mitchell

PROJECT
34 Lovedean Lane
Lovedean
Waterlooville

DRAWING TITLE
Ground Floor Plan showing First
Floor and low level Roof supporting
structure

ORIGINAL DRAWING A3	SCALE	DWG No.	REV.
1:50	PAG	220317/02	P1

DRAWN	TRACED	CHECKED	APPROVED	DATE
PAG				May 17