


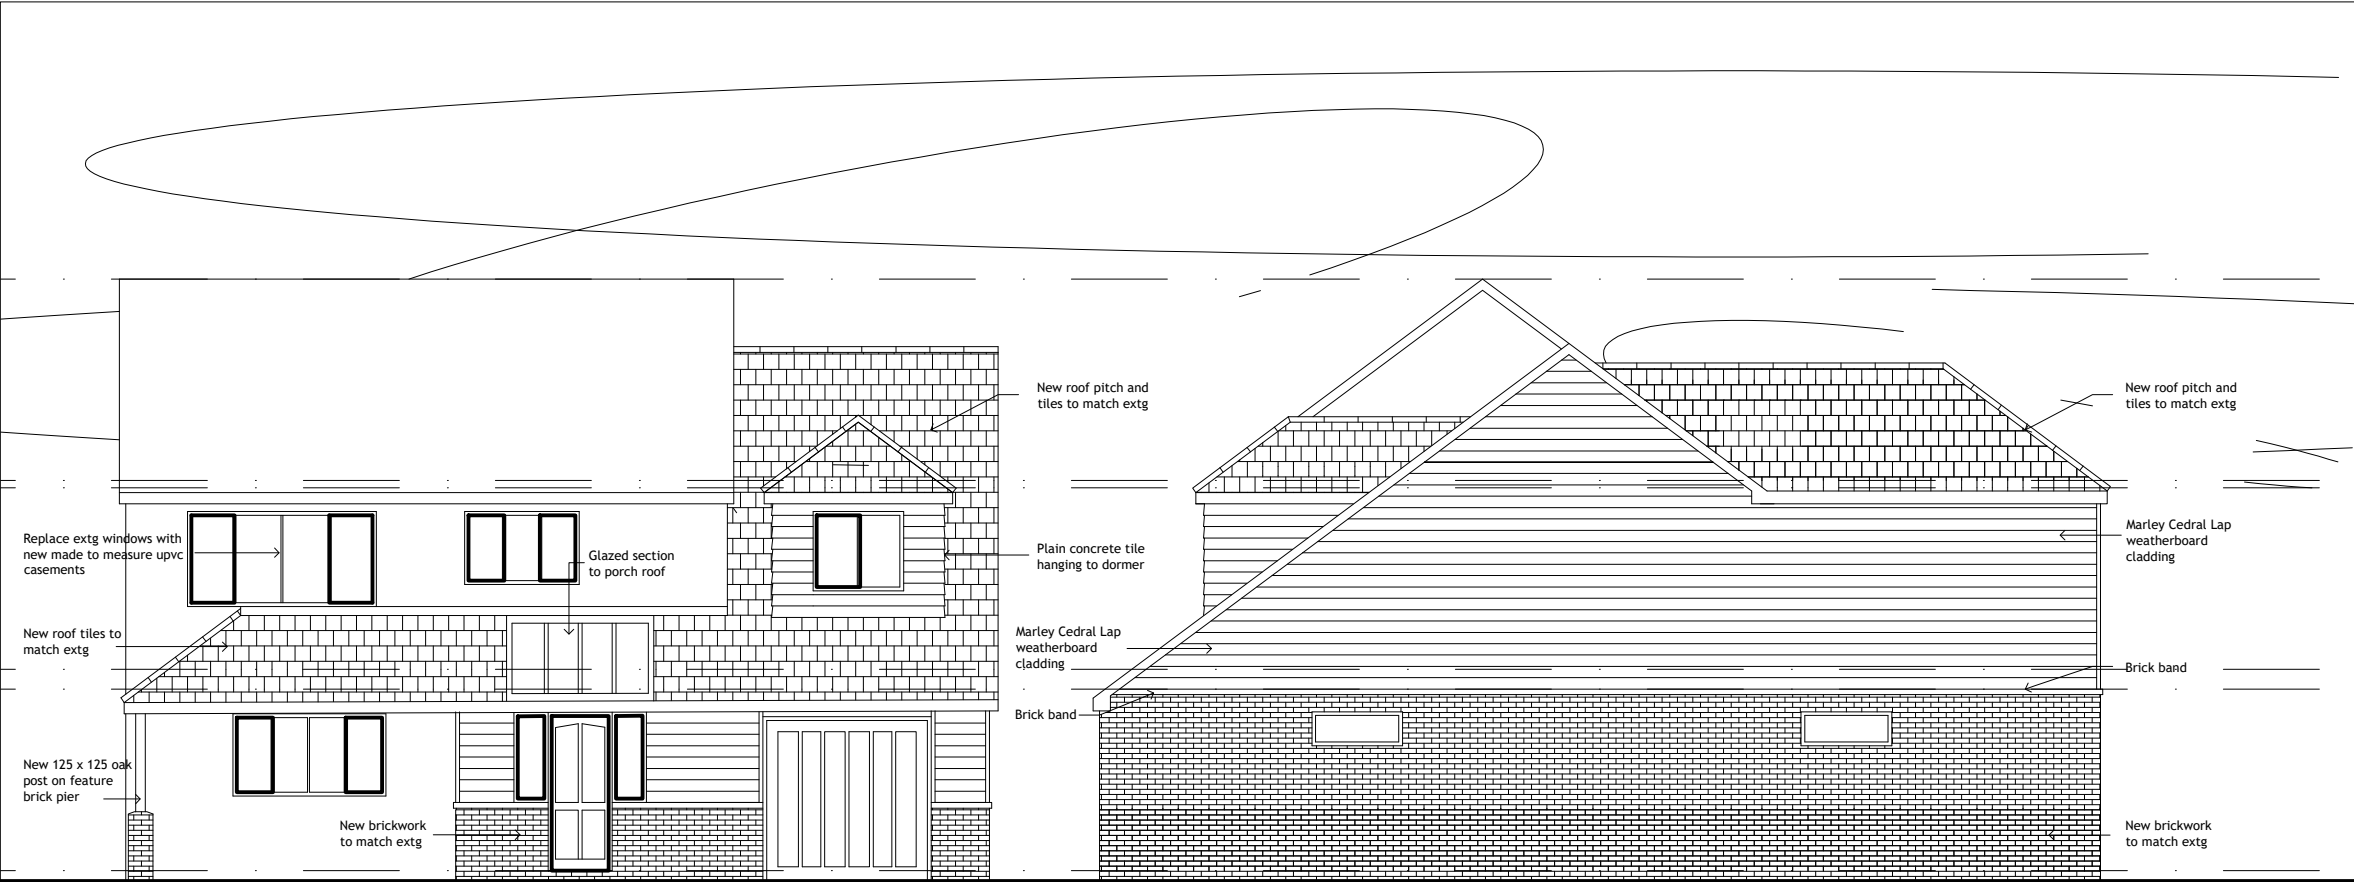


FRONT ELEVATION

SIDE ELEVATION

Aug 17 B Side Elevation amended to reduce cladding to FF only.

DATE : REV DRAWN CHECKED NOTES

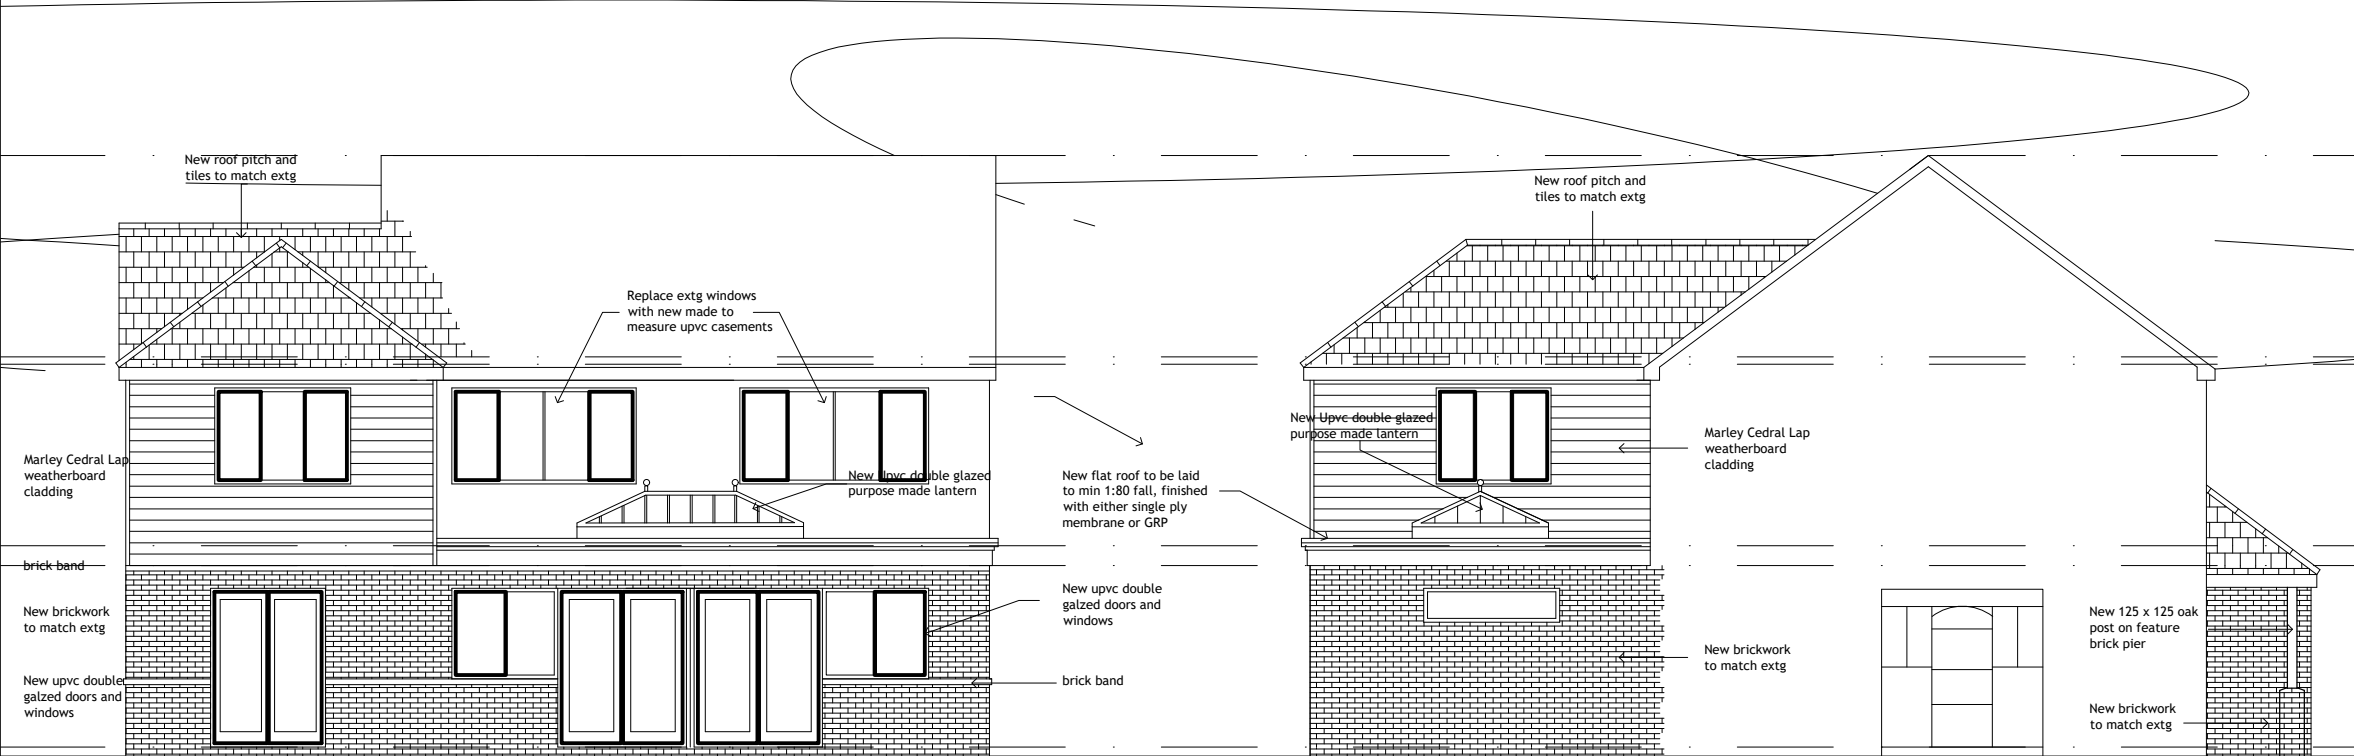

REAR ELEVATION

SIDE ELEVATION

Project
Two Storey Extension
47 Horndean Road
Emsworth
Mr & Mrs Laycock

Drawing Title
Proposed Elevations

		Project No	
Scale 1:100@A3	Drawn PG	Checked	Date May 17
Drg.No 202			Revision B