



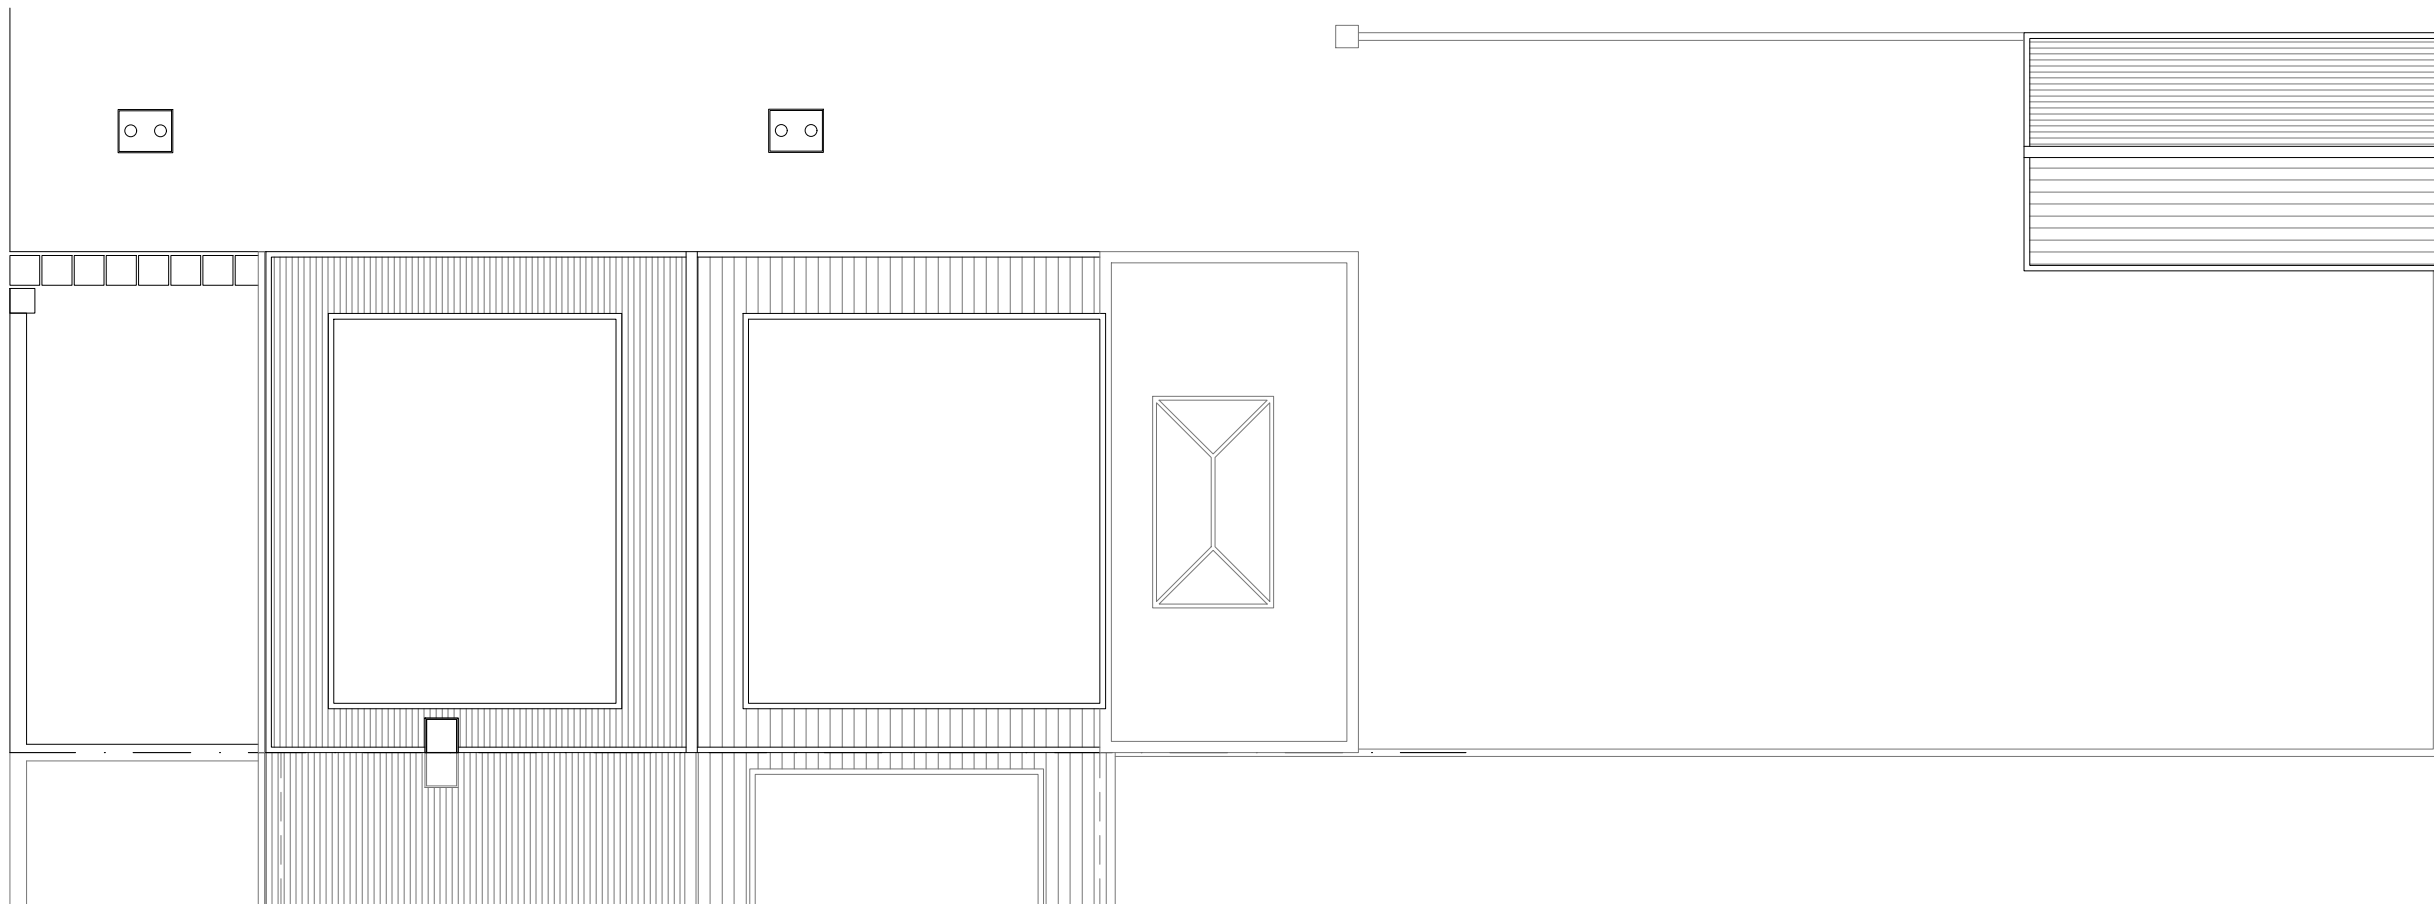

Proposed Roof Plan
Scale 1:100

 

Proposed North-East Elevation
Scale 1:100

- ▼ 5.540 Top of ridge
- ▲ 4.890 First Floor Ceiling level
- ▼ 2.600 Finished First Floor level
- ▲ 2.350 Ground Floor Ceiling level
- ▼ 0.00 Finished Ground Floor level




Proposed South-West Elevation
Scale 1:100

- ▼ 5.540 Top of ridge
- ▲ 4.890 First Floor Ceiling level
- ▼ 2.600 Finished First Floor level
- ▲ 2.350 Ground Floor Ceiling level
- ▼ 0.00 Finished Ground Floor level

B	15.09.17	Roof and garage revised	NO	JM
A	26.06.17	First Issue	NO	JM
Rev	Date	Description	By	PM

REVISIONS

 

Design Team Studios LLP
Copyright Reserved
Check Dimensions on Site

© Crown copyright and database rights (2017)
Ordnance Survey 0100031673
© Local Government Information House Limited copyright and database rights (2017) 0100031673

DRAWING STATUS:
Planning

REVISION:
B

PROJECT
22 Esher Grove
Waterlooville, Hampshire PO7 6XG
CLIENT
Matthew Kirby

Scale @ A3: 1:100
Date : © Jun 2017

Drawn by : NO
Checked by : JM

DRAWING TITLE
Proposed
Plans and Elevations

DRAWING NUMBER:
320.P102_B



City Office (Design Drawn)
The Clock Tower, Great Southsea Street at Castle Road
Southsea, Portsmouth, Hants, PO5 3BY
Tel: 02392 837149



E: info@designteamstudios.com
W: www.designteamstudios.com