


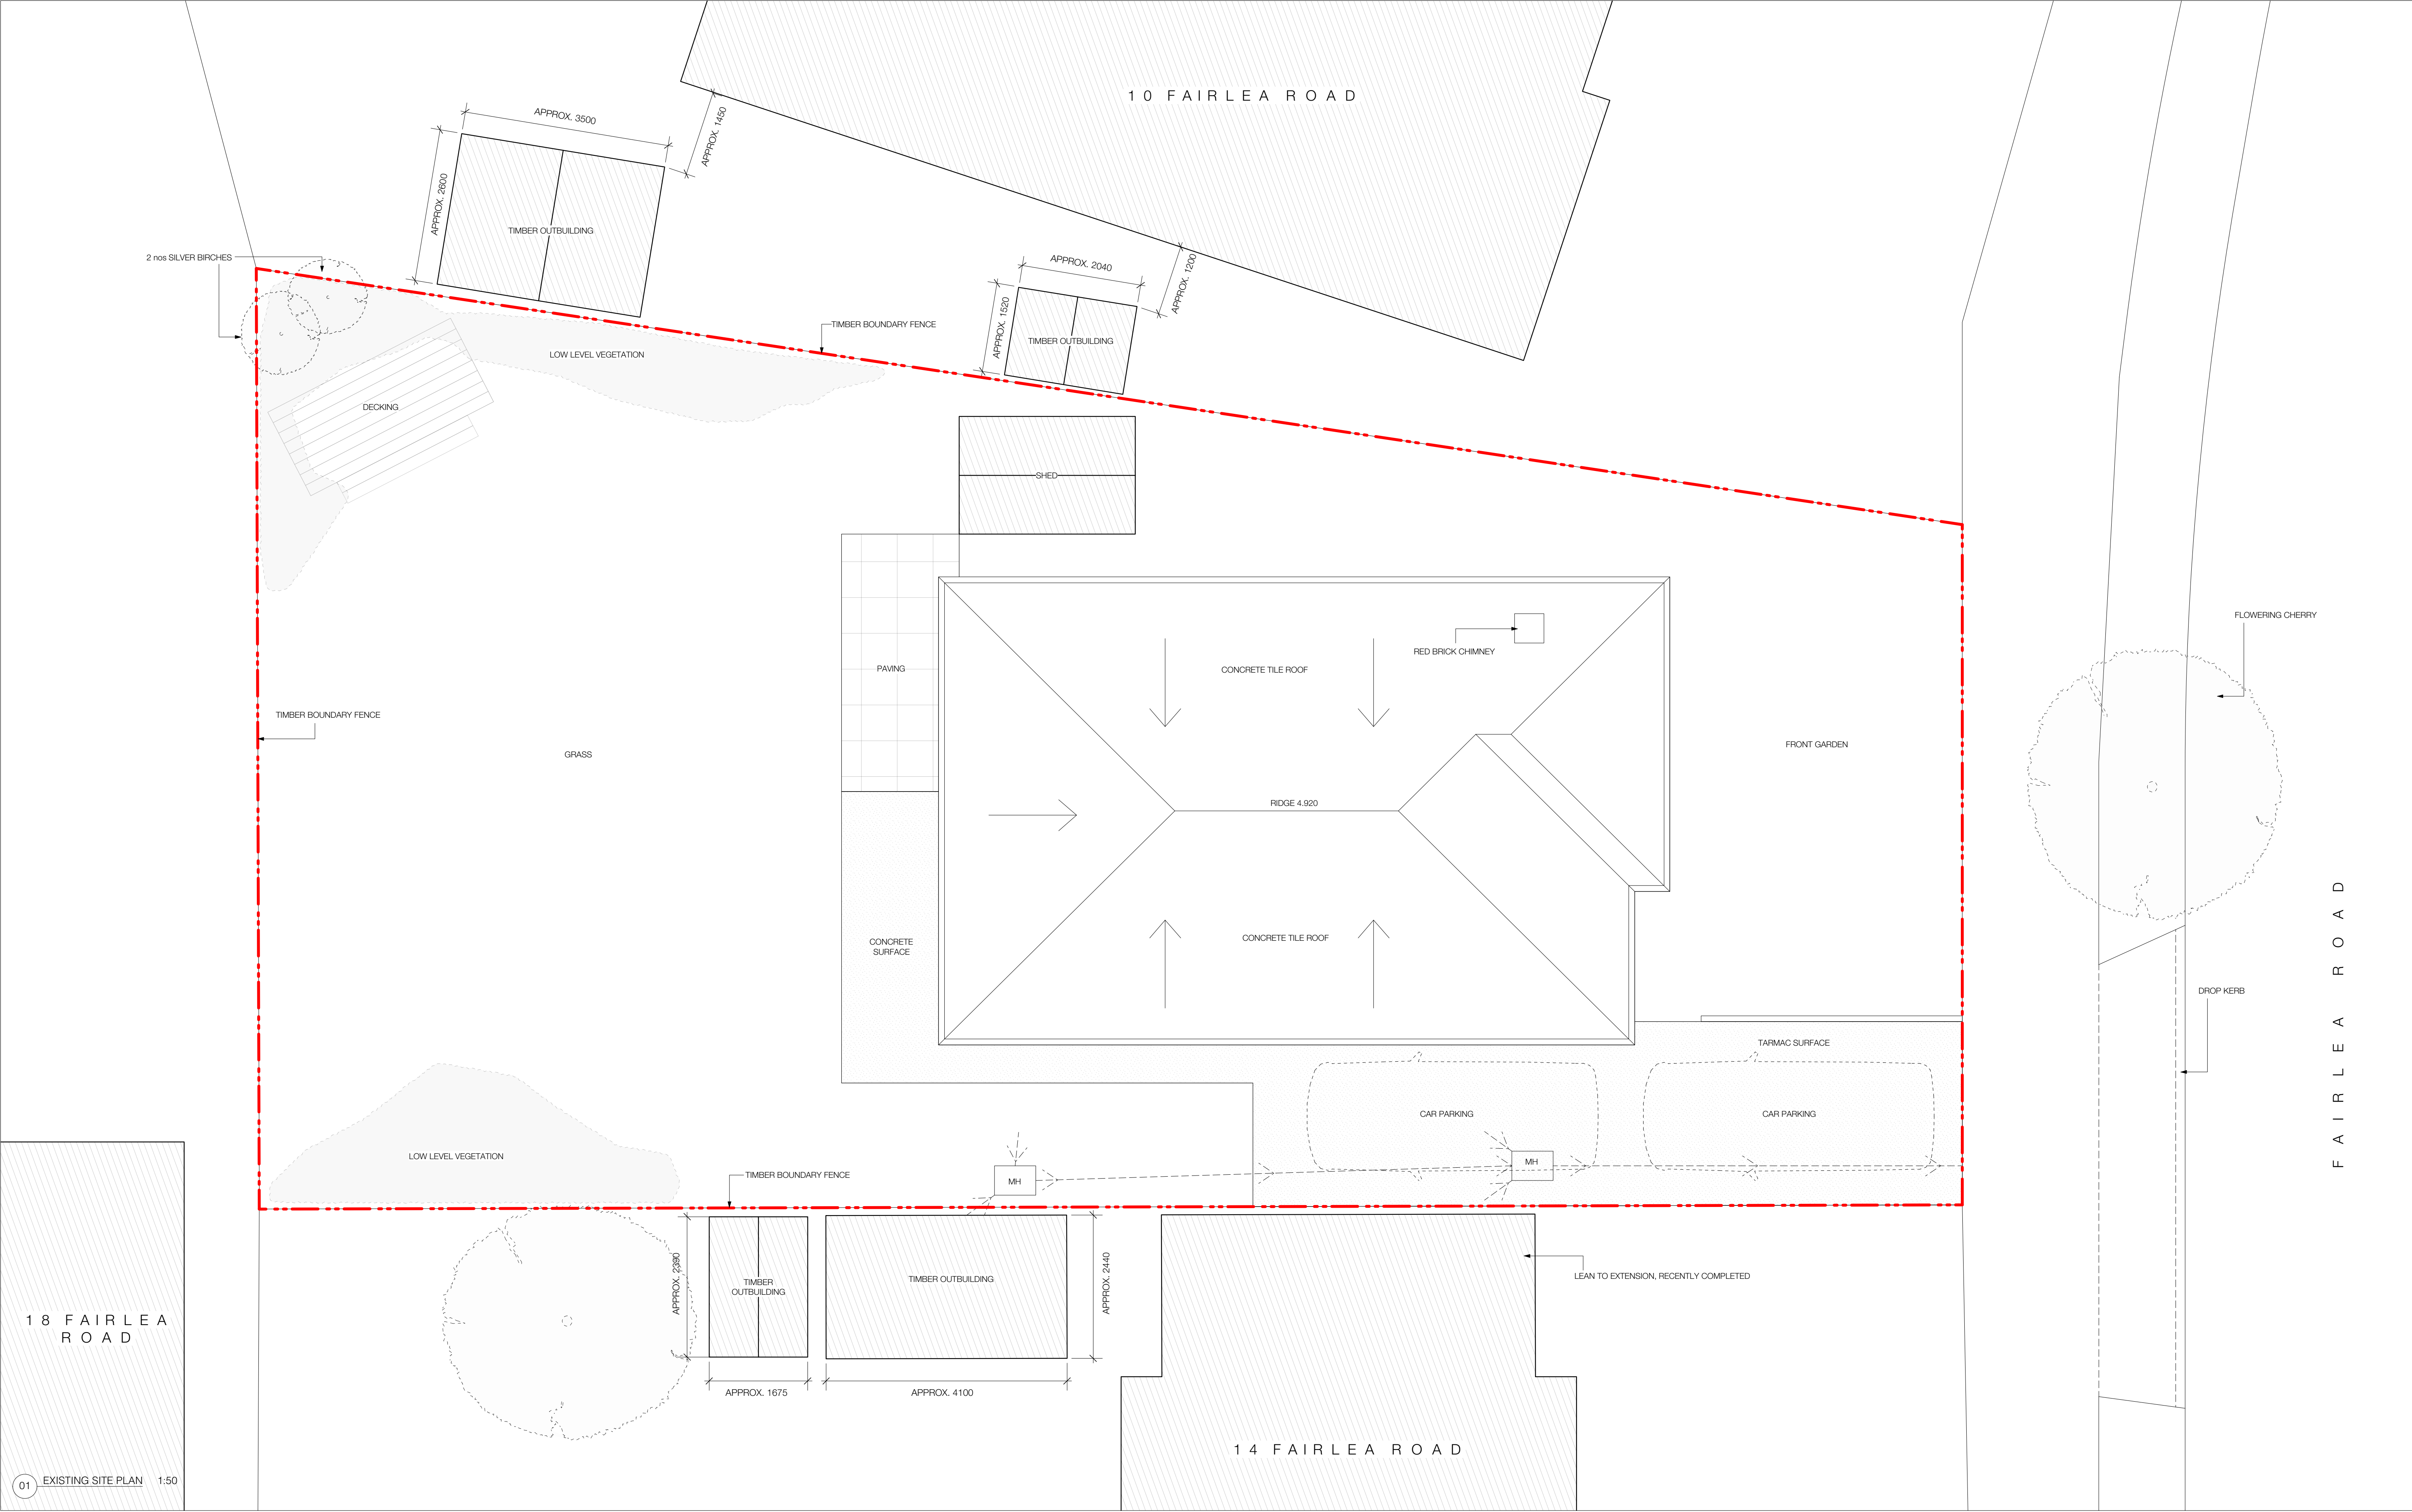

REVISION				GENERAL NOTES		1:50 @ A1 1:100 @ A3		PCA		Suite 11 Talbot House Staple Gardens Winchester Hampshire SO2 8SR		DRAWING TITLE		EXISTING SITE PLAN		PROJECT TITLE		FAIRLEA	
A	18.01.26	ISSUED FOR PLANNING	OC	PC	DO NOT SCALE FROM DRAWINGS. ERRORS TO BE REPORTED IMMEDIATELY TO THE ARCHITECT. TO BE READ IN CONJUNCTION WITH ALL RELEVANT ARCHITECTS' SERVICES AND STRUCTURAL ENGINEERS' DRAWINGS. ALL EXISTING SITE, TREE AND BUILDING INFORMATION HAS BEEN COMPILED FROM DIFFERENT SOURCES. ALL DIMENSIONS TO BE CHECKED ON SITE.					T: 01962 807 077 M: 07637 786 320 W: www.paulcashinarchitects.co.uk		DRAWING REF		1630-001		CLIENT		ROGER TYRELL	
												STATUS		INFORMATION		DATE OF ORIGIN		NOVEMBER 2016	
												DRAWN		OC		CHECKED		PROJECT NO.	
														PC				1630	